
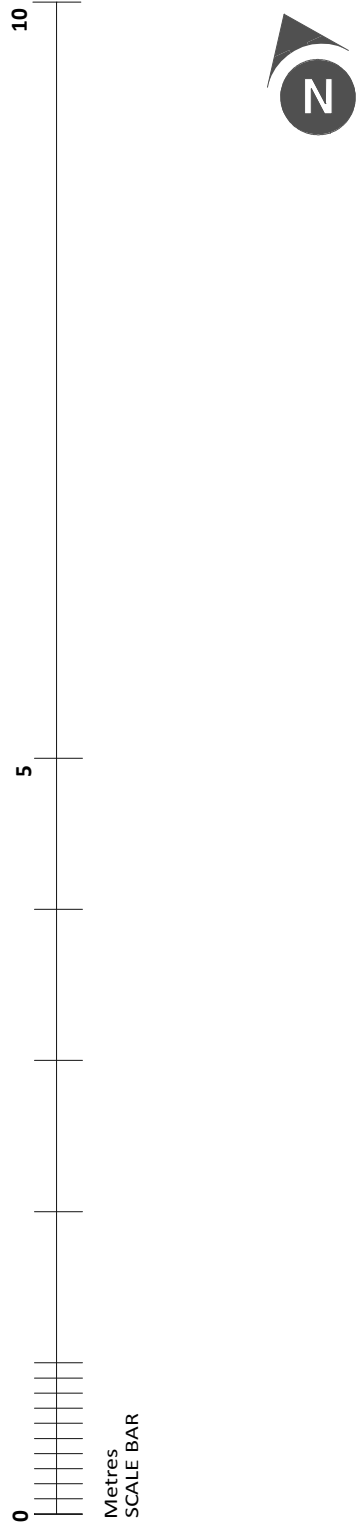
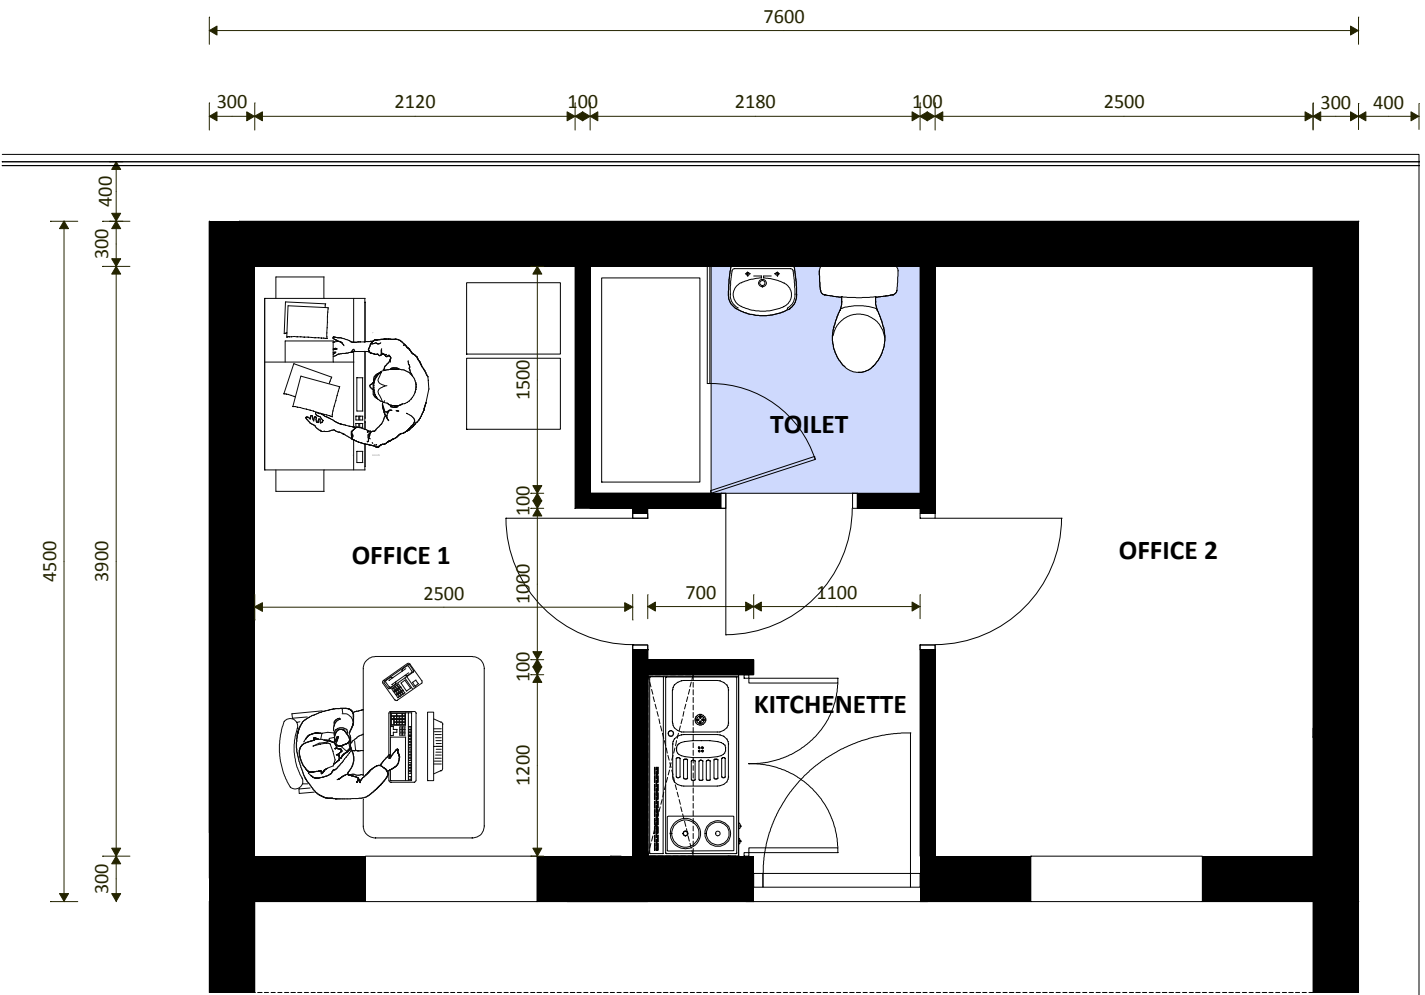
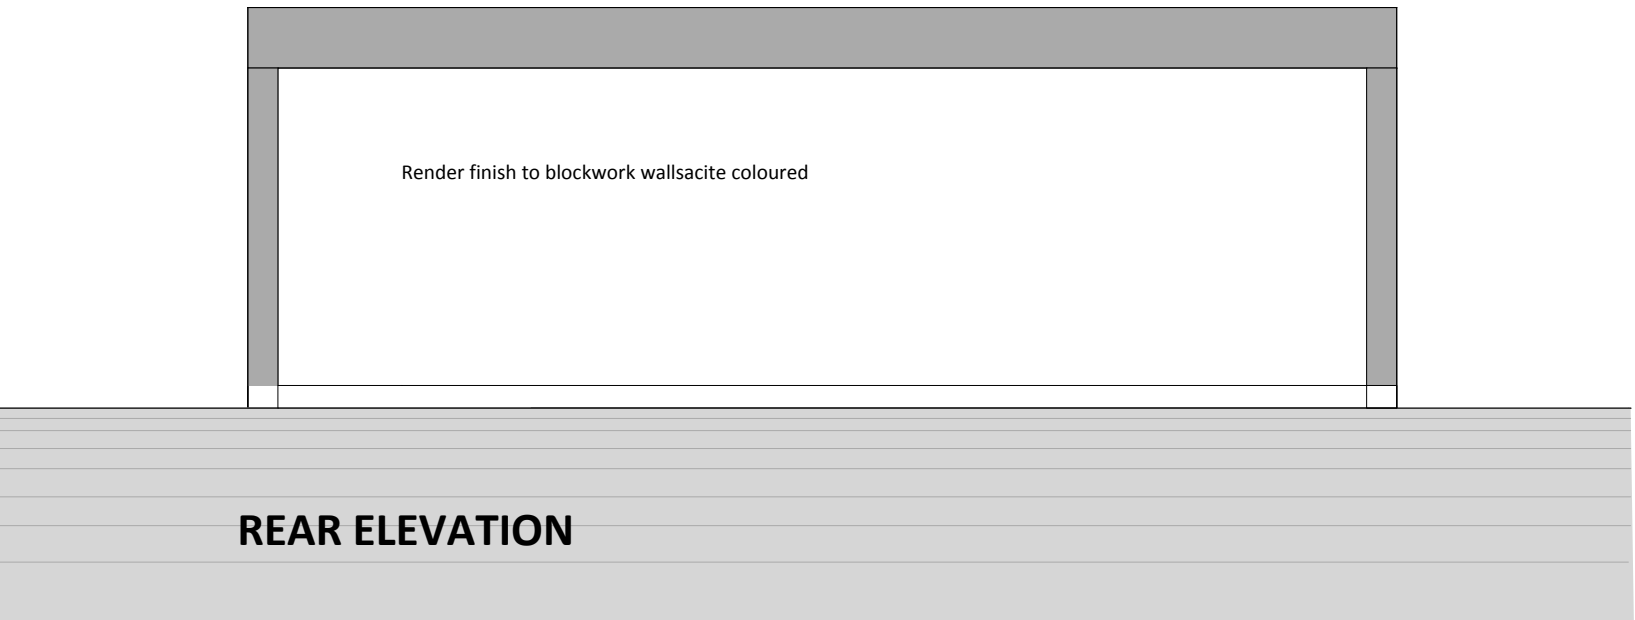
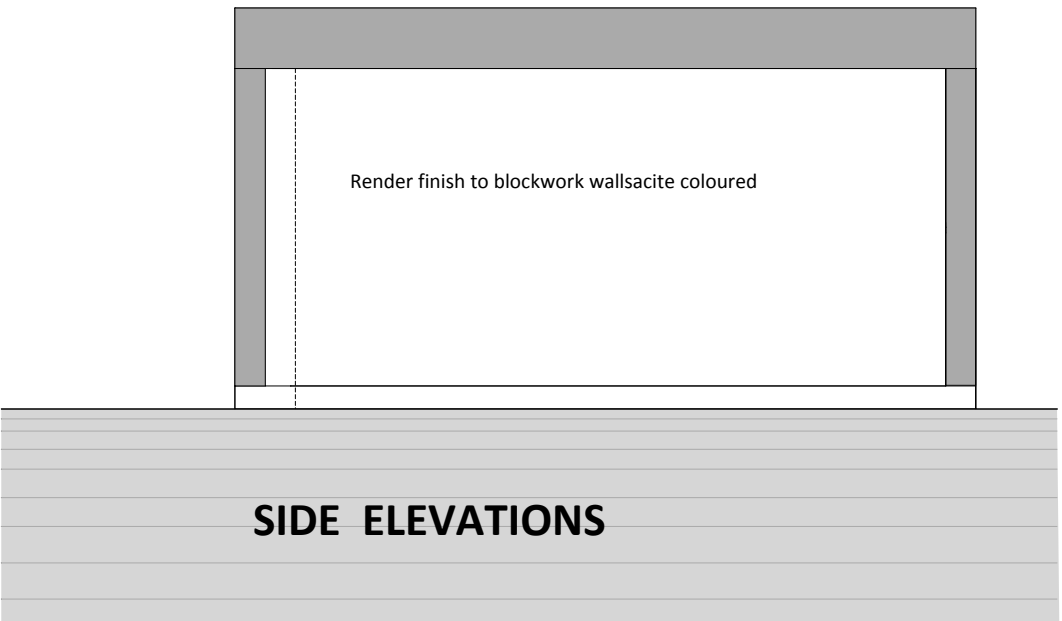


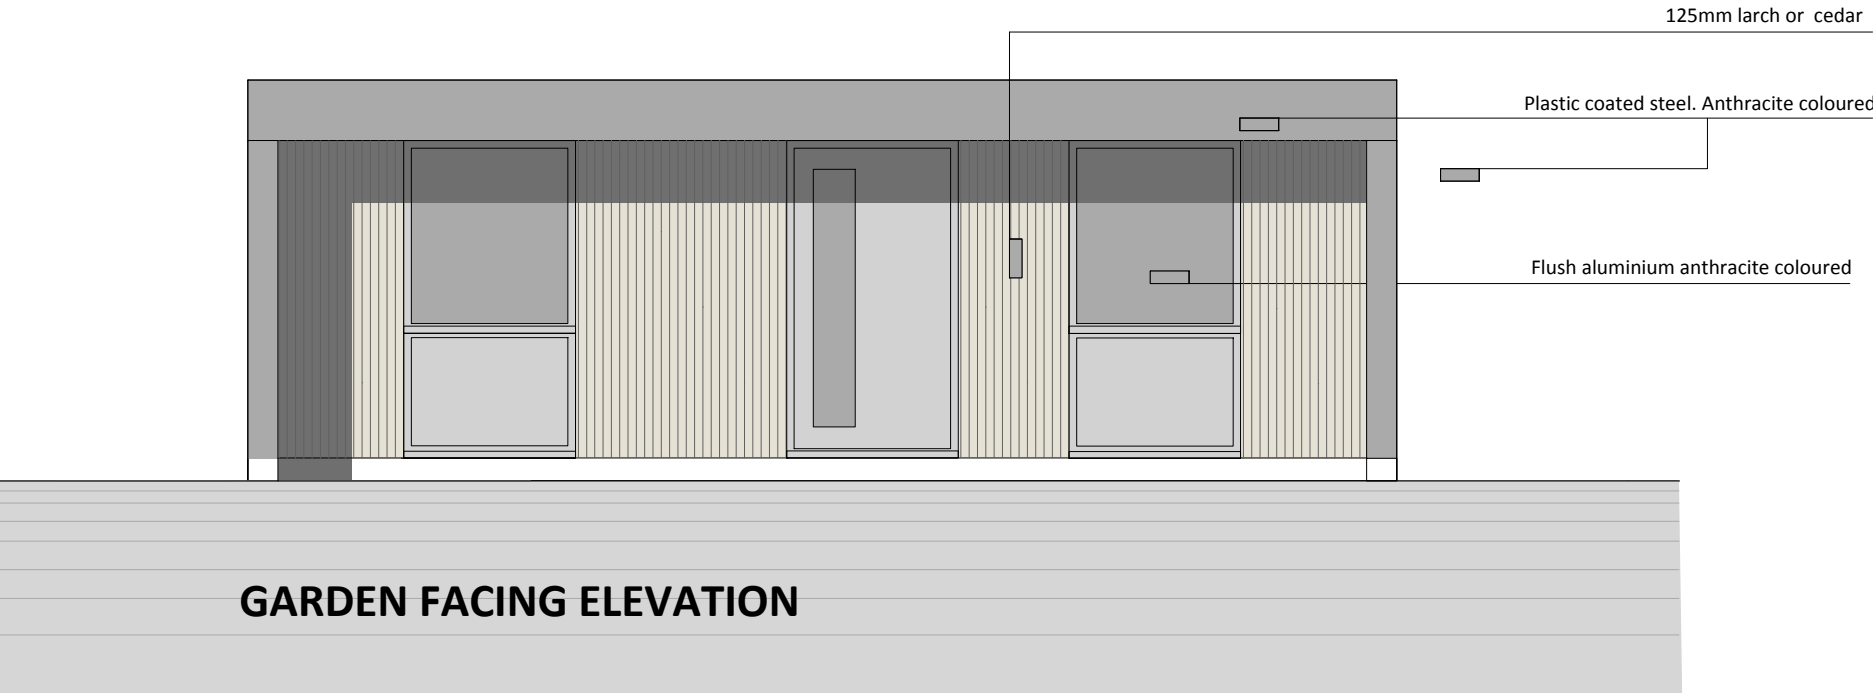

NOTES

1 Do not scale from the drawings. Dimensions to be checked on site

2 All work to comply with the current building regulations.

3 All drawings are the copyright of sharman architecture.

4 This drawing is intended to identify the main features and principal components. Construction work should be carried out and supervised by experienced and competent personnel and hence exhaustive detail is not required.

revision

A 24/02/2021 Drawing issued.

B 09/06/2021 Client revisions

C 10/06/2021 Client revisions

D 17/11/2021 Final revisions for planning

scale
1:50 Print at A2

date
MARCH 2021

drawn
PS

contract
MR & MRS MANTON