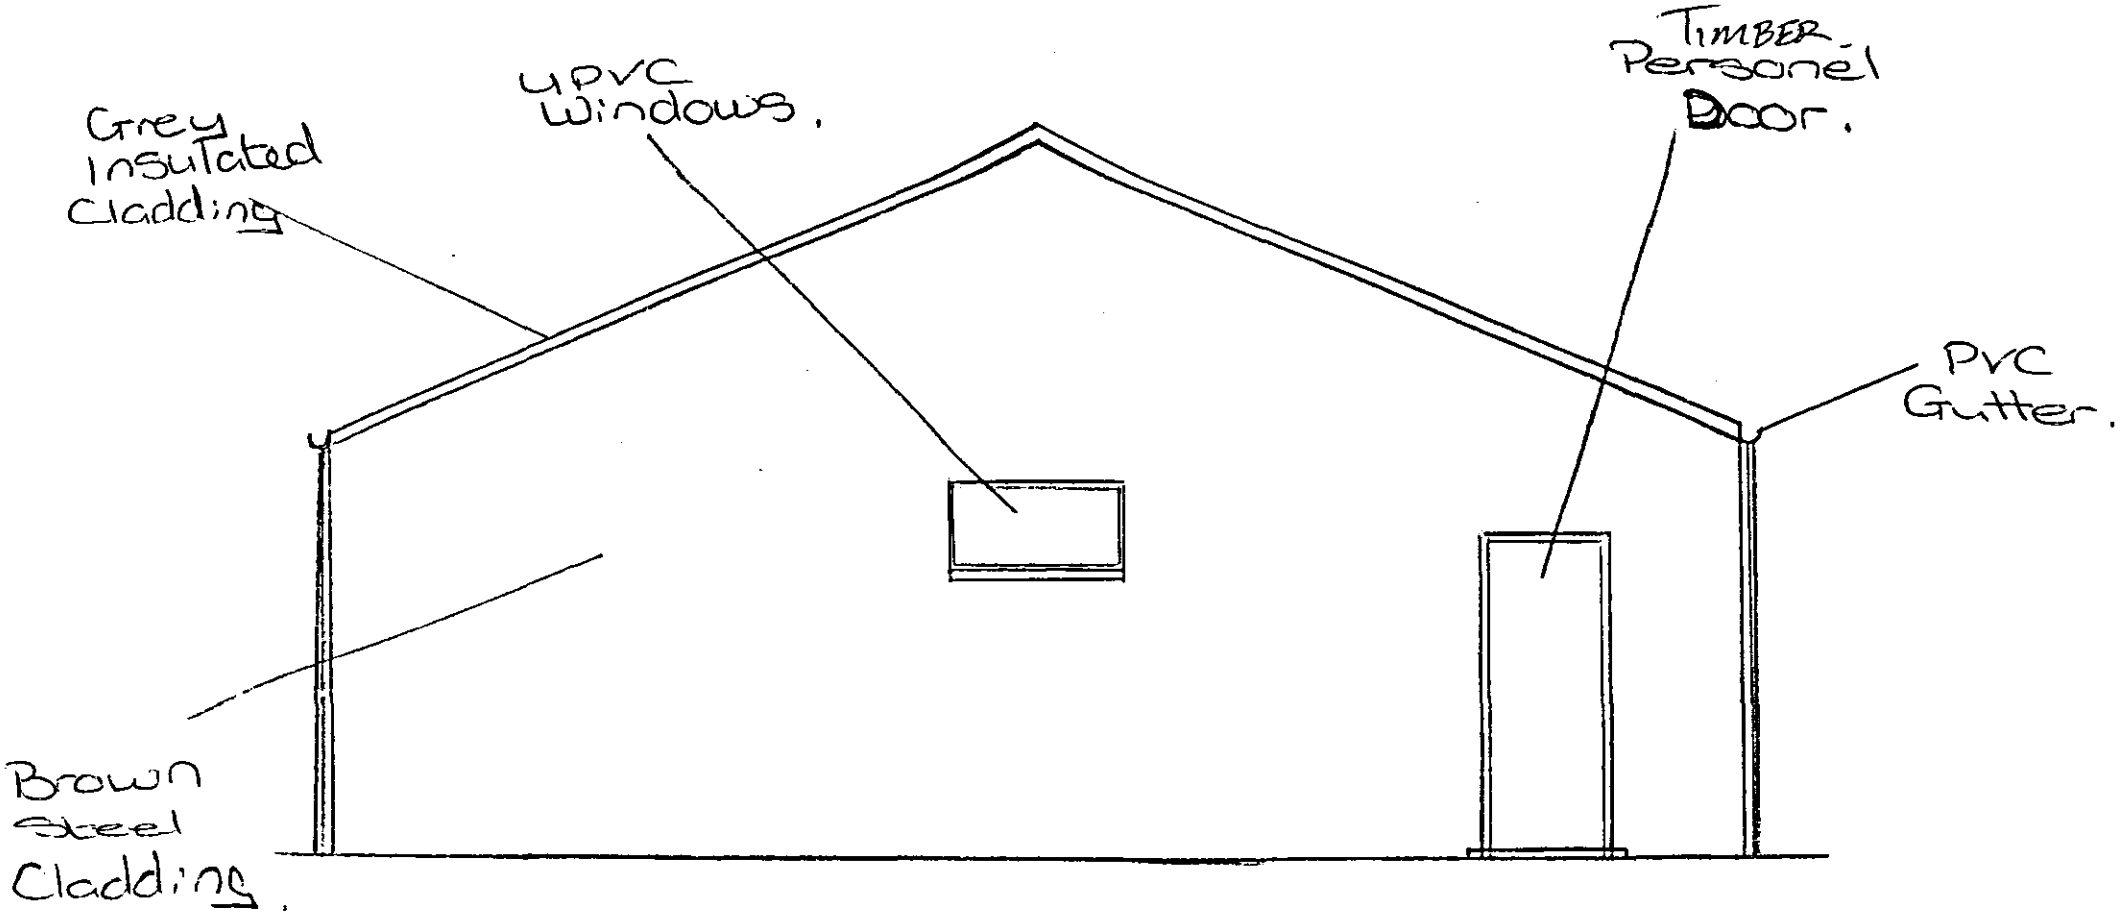


SHDC
Planning & Development
09 SEP 2004
Ref: 1197/04

View from Grid Line A.

DETERMINED PLAN

1:50