
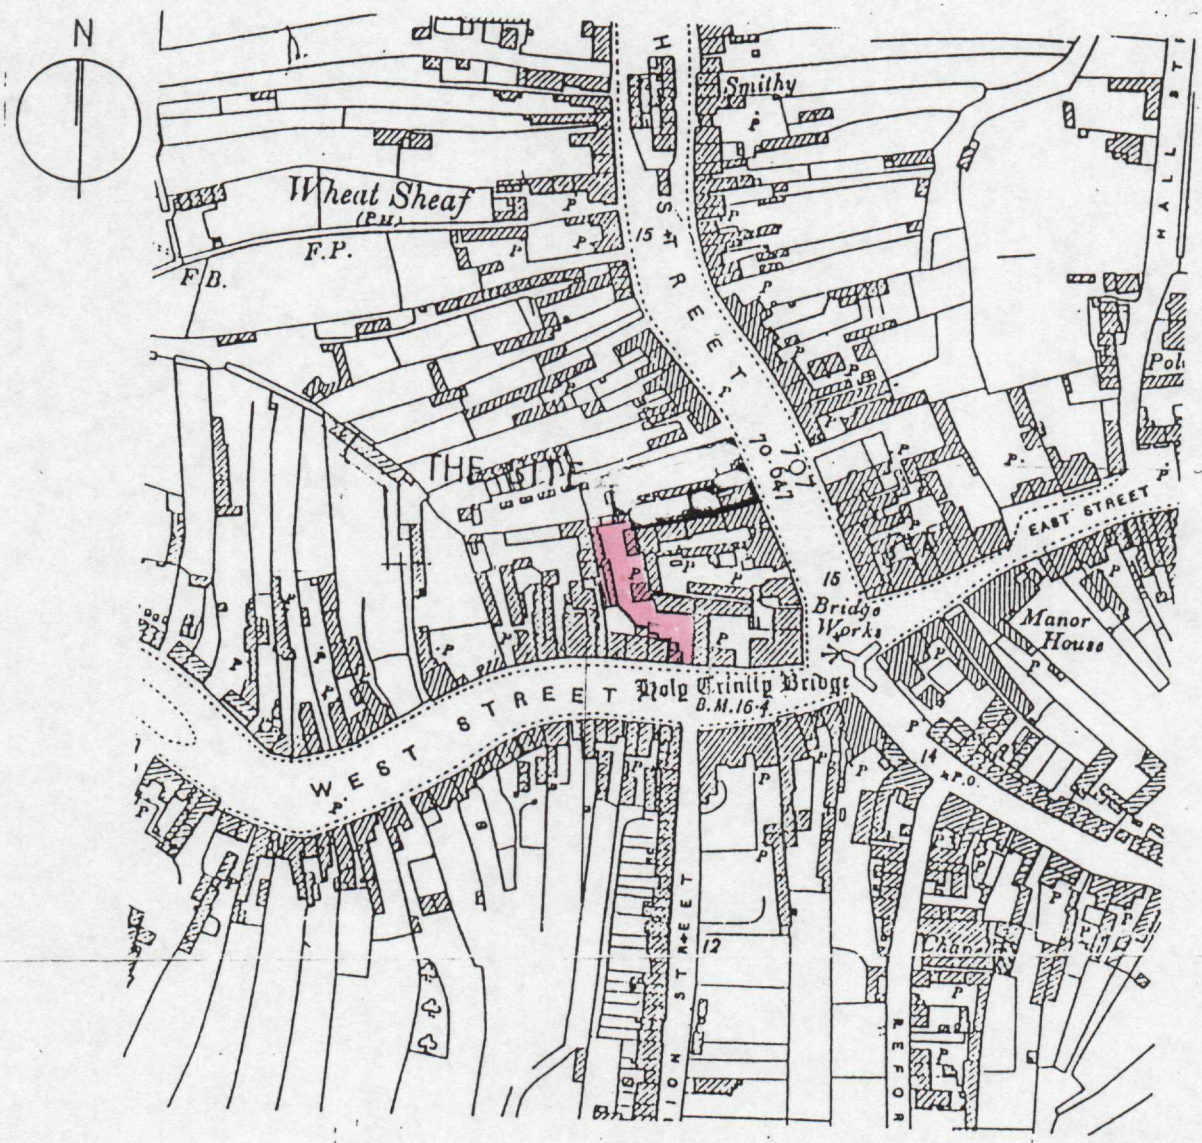


LOCATION PLAN 1:2500

SOUTH HOLLAND DC
HOUSING & PLANNING
02 OCT 2000
Ref: 1199/00

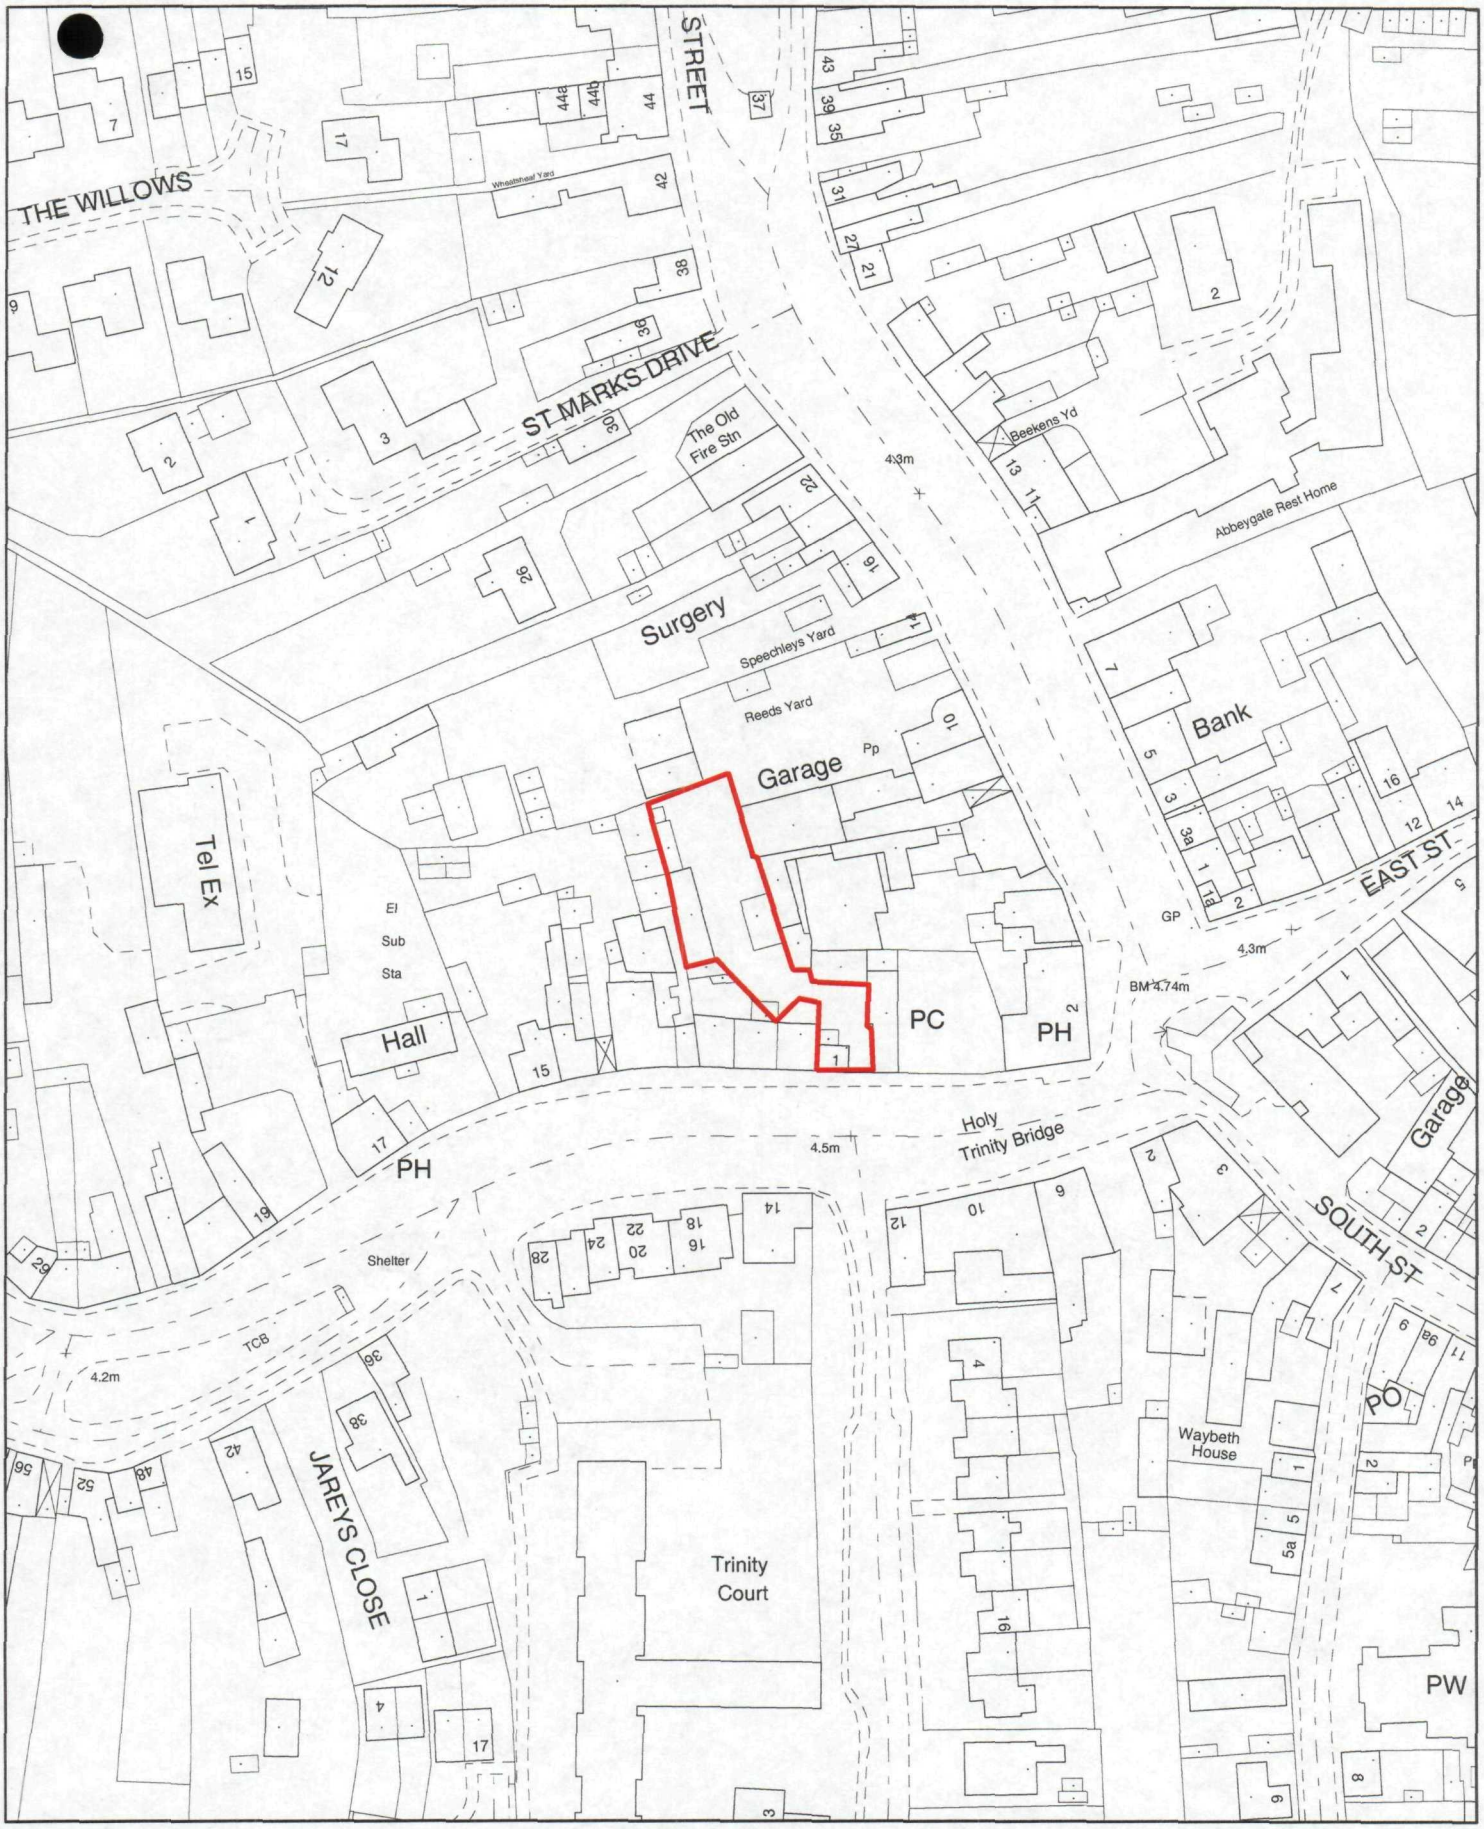

SOUTH HOLLAND DISTRICT COUNCIL

Planning Application Location Plan
Ward Member Notification

H02/1199/00

FILE COPY


Scale: 1:1250

Housing and Planning Services Department


Council Offices, Priory Road, Spalding, Lincolnshire
PE11 2XE

PLEASE DO NOT COPY THIS PLAN
This map is reproduced from Ordnance Survey material with permission of Ordnance Survey on behalf of Her Majesty's Stationery Office (c) Crown copyright. Unauthorised reproduction infringes Crown copyright and may lead to prosecution or civil proceedings. South Holland District Council LA079413 2000


N

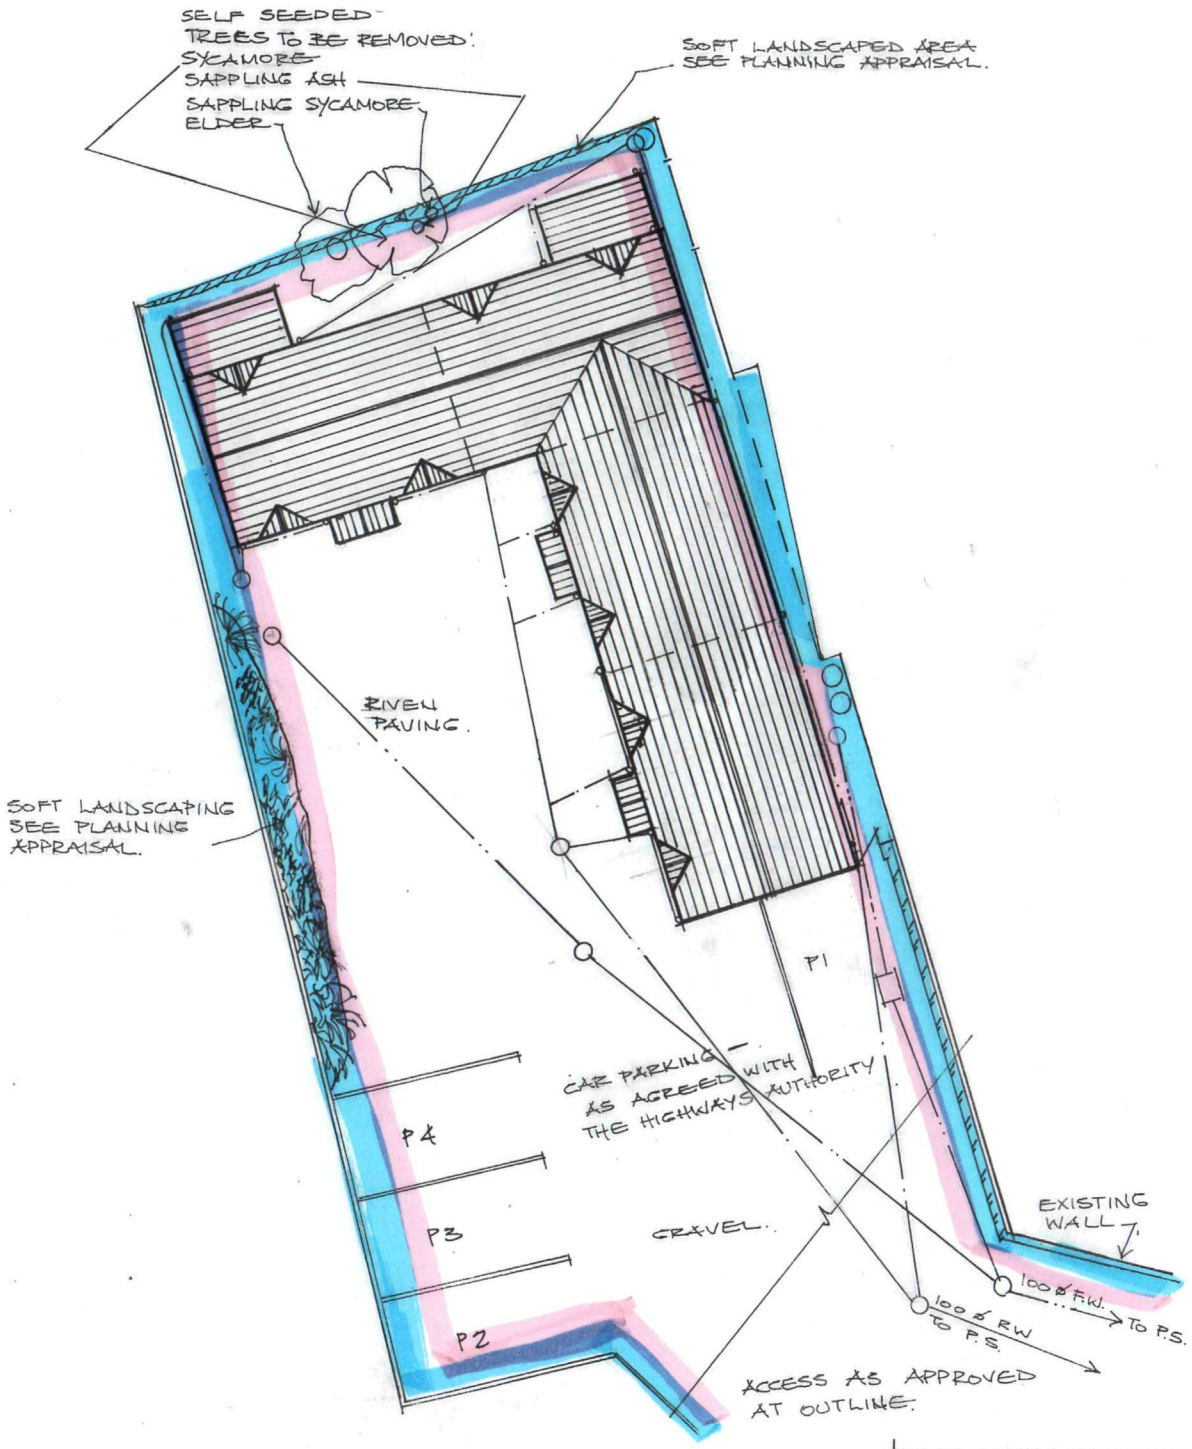

BLOCK PLAN
1:200

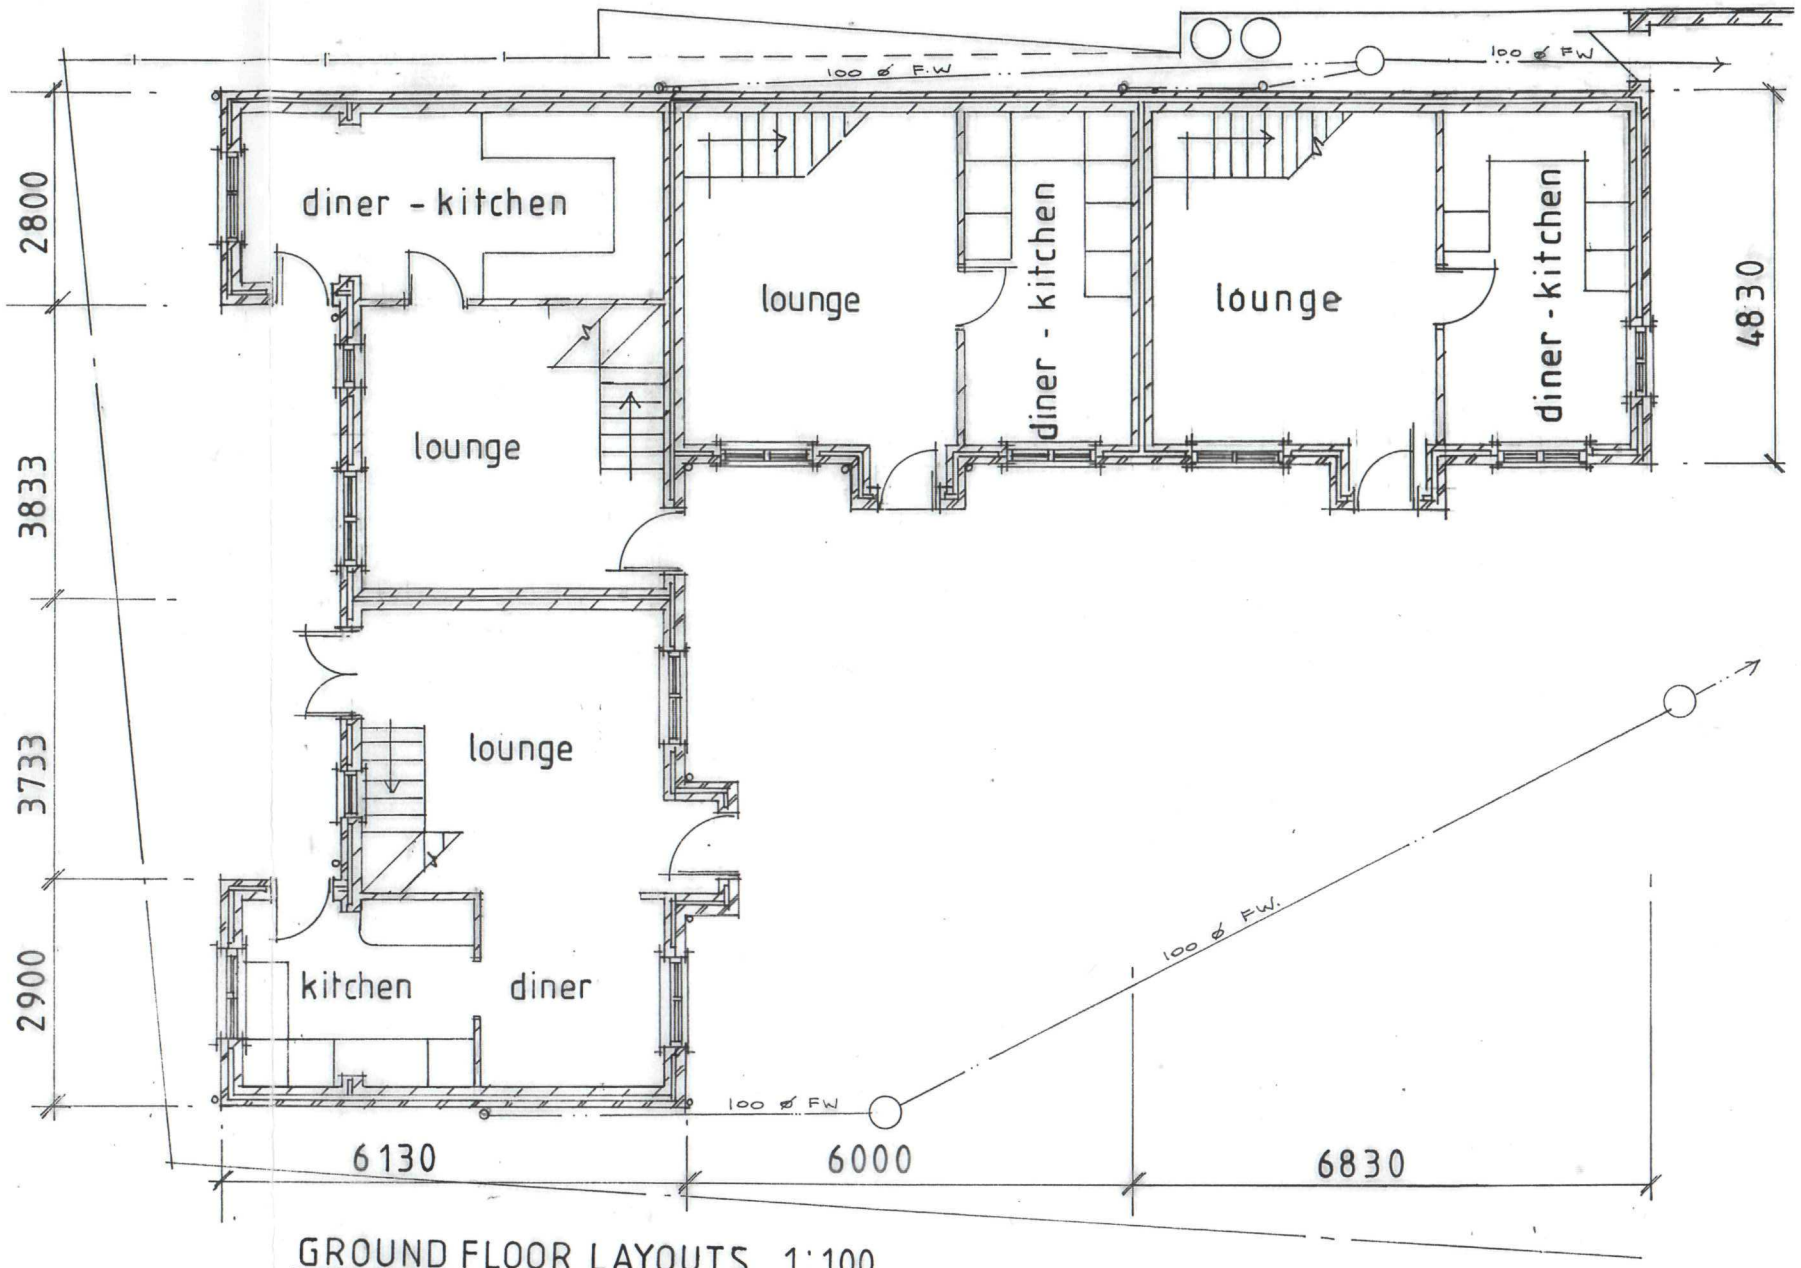

GROUND FLOOR LAYOUTS 1:100

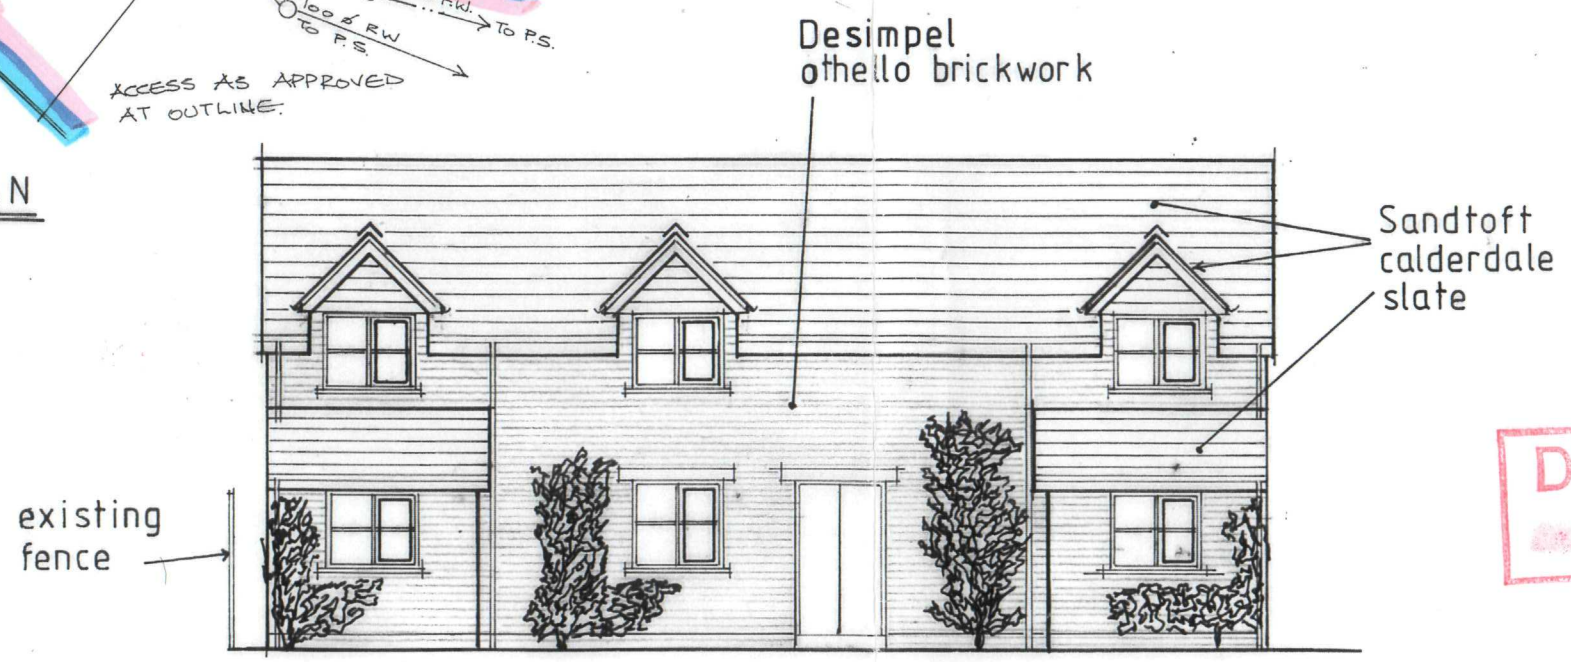

NORTH FACING ELEVATION 1:100

SUBJECT TO PLANNING PERMISSION

SOUTH HOLLAND DC
HOUSING & PLANNING
02 OCT 2000
Ref: 1199/00

DETERMINED
PLAN

Proposed 4No.Dwellings
at Land to the rear of 1-3 West St.
Crowland.
for Mr & Mrs P.Drury.
Scale:As shown. Date: Sept.2000.

PD/001