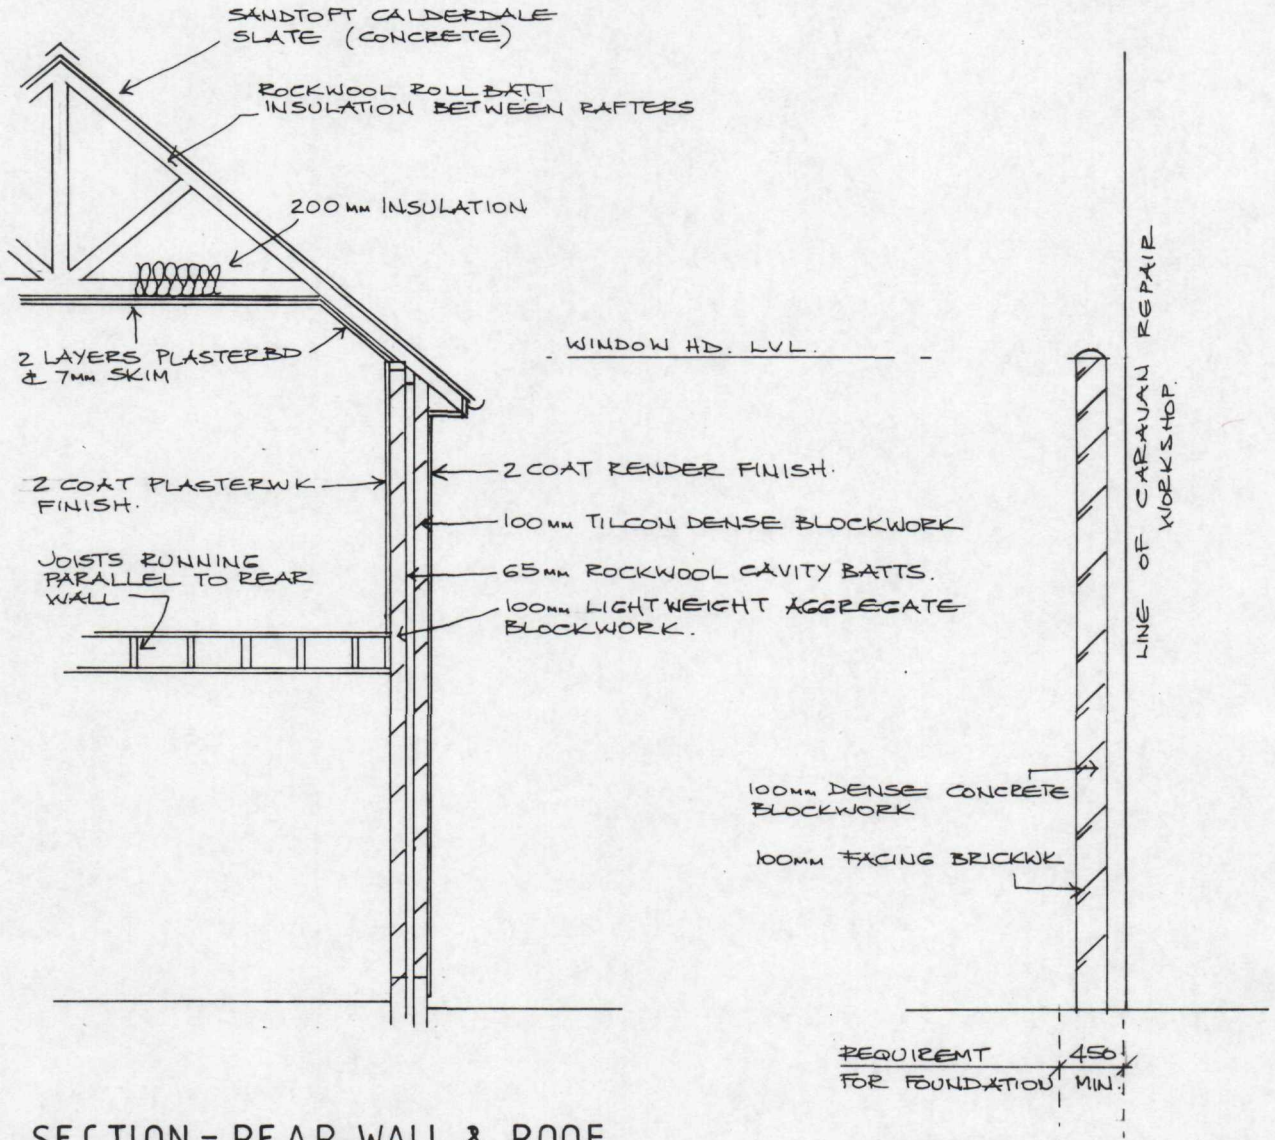


SECTION - REAR WALL & ROOF PLOTS 1, 2, 3.

ADDITIONAL WALLING

from plot 1 to car park access & joining existing wall.


DETERMINED PLAN

SOUTH HOLLAND DC
HOUSING & PLANNING
02 OCT 2000
Ref: 1199/00

Proposed 4 No.Dwellings
at Land to the rear of 1-3 West St.
Crowland.

for Mr & Mrs P.Drury.
Scale : 1:50 Date: Sept.2000.

PD / 003

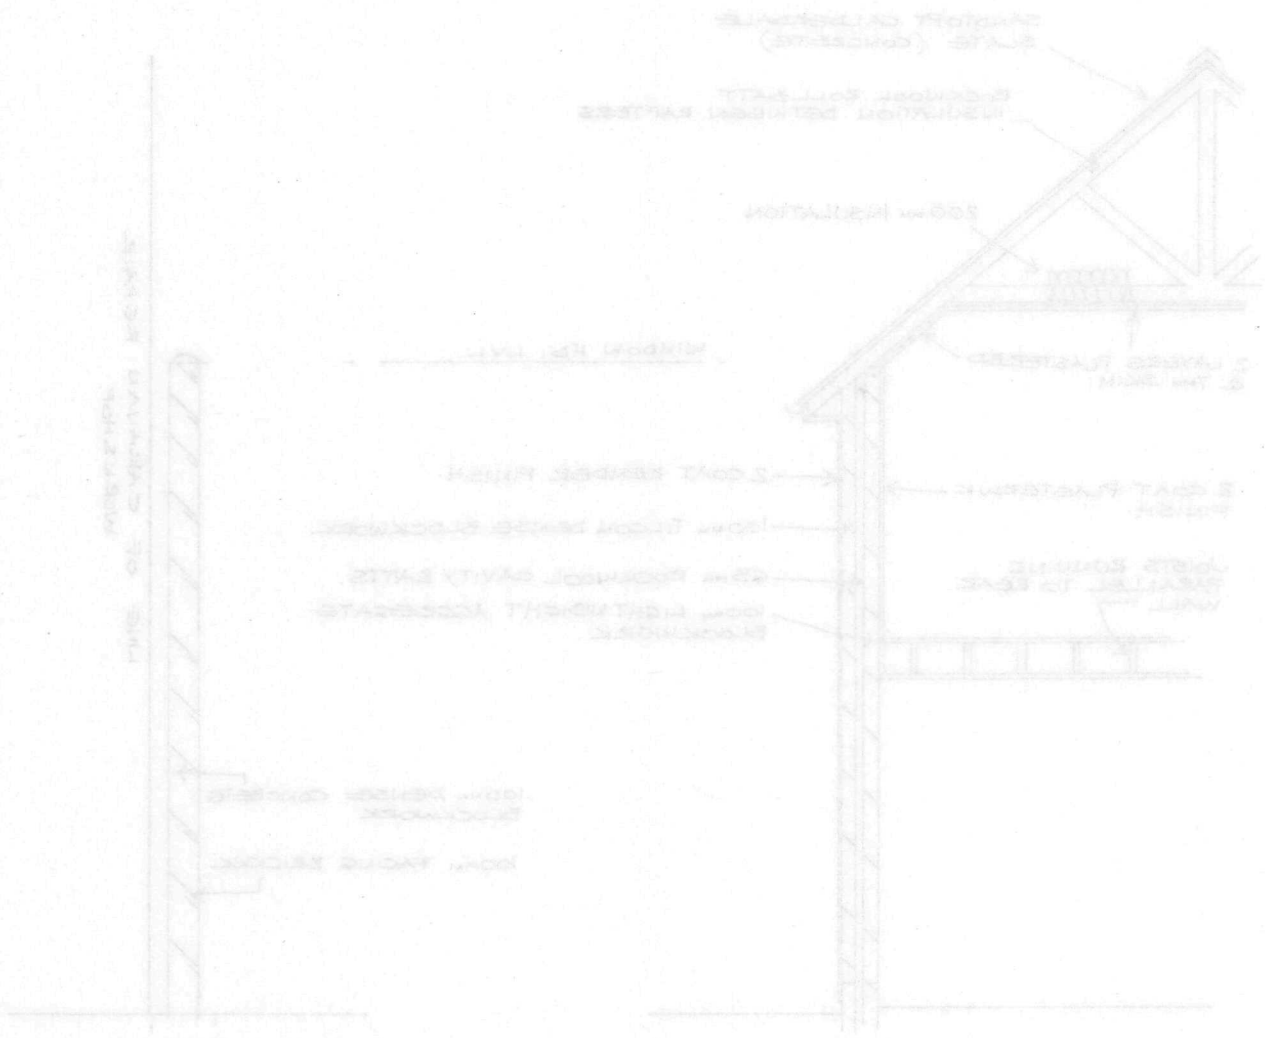

SECTION - REAR WALL & ROOF
PLOTS 1,2,3


ADDITIONAL WALLING
from plot 1 to car
park access & joining
existing wall

DETERMINED
PLAN

SOUTH HOLLAND DC
HOUSING & PLANNING
12 OCT 2000
Ref: 1/1/3/60


PD/003

SUBJECT TO PLANNING PERMISSION

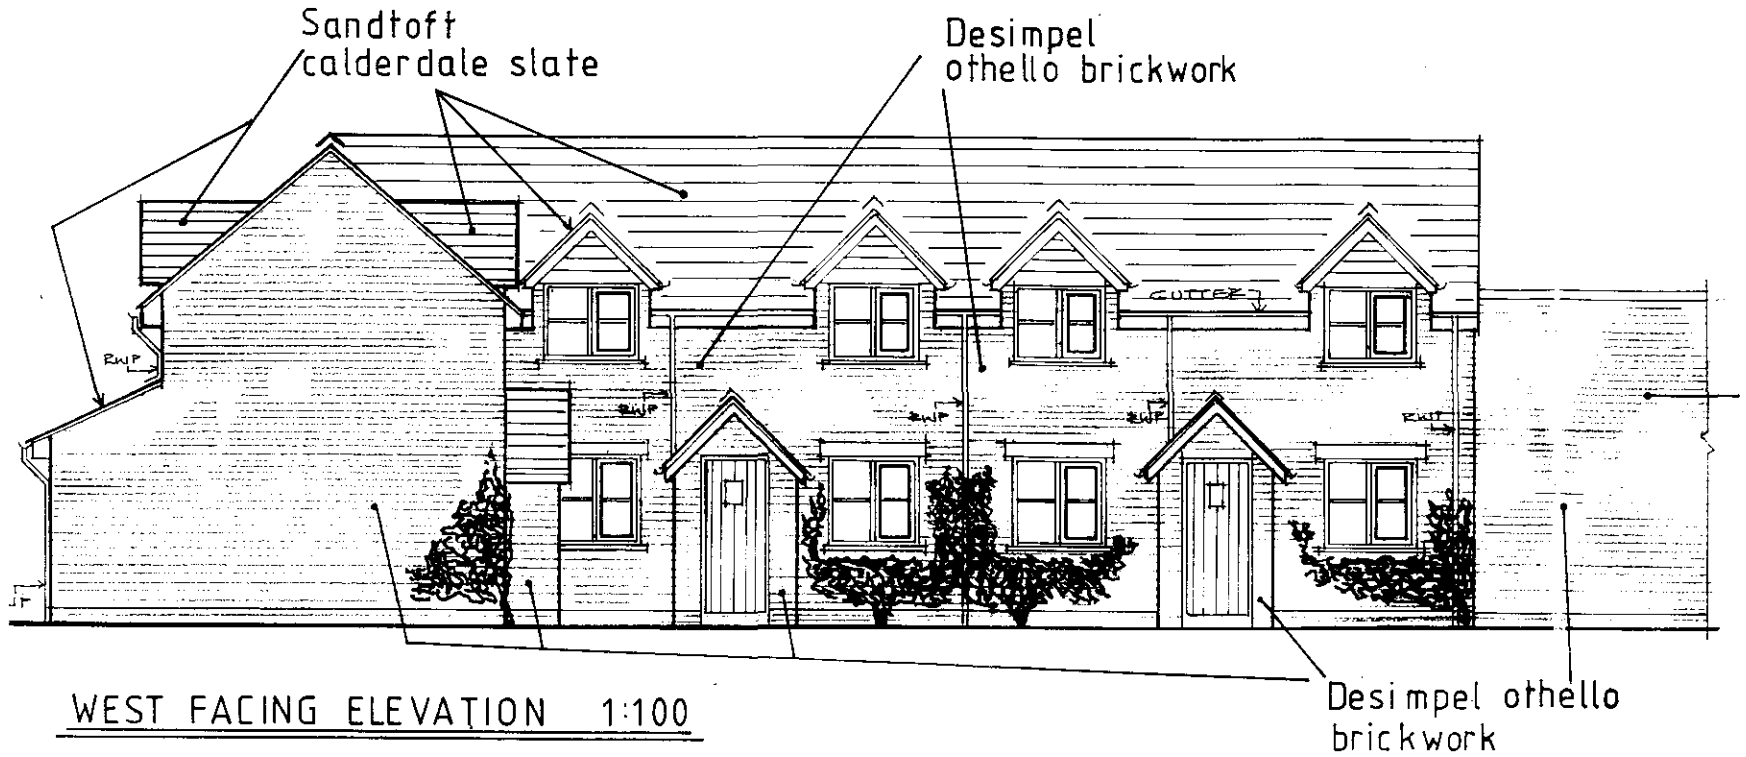


WEST FACING ELEVATION 1:100

English Oak - over ground floor windows & dormer windows

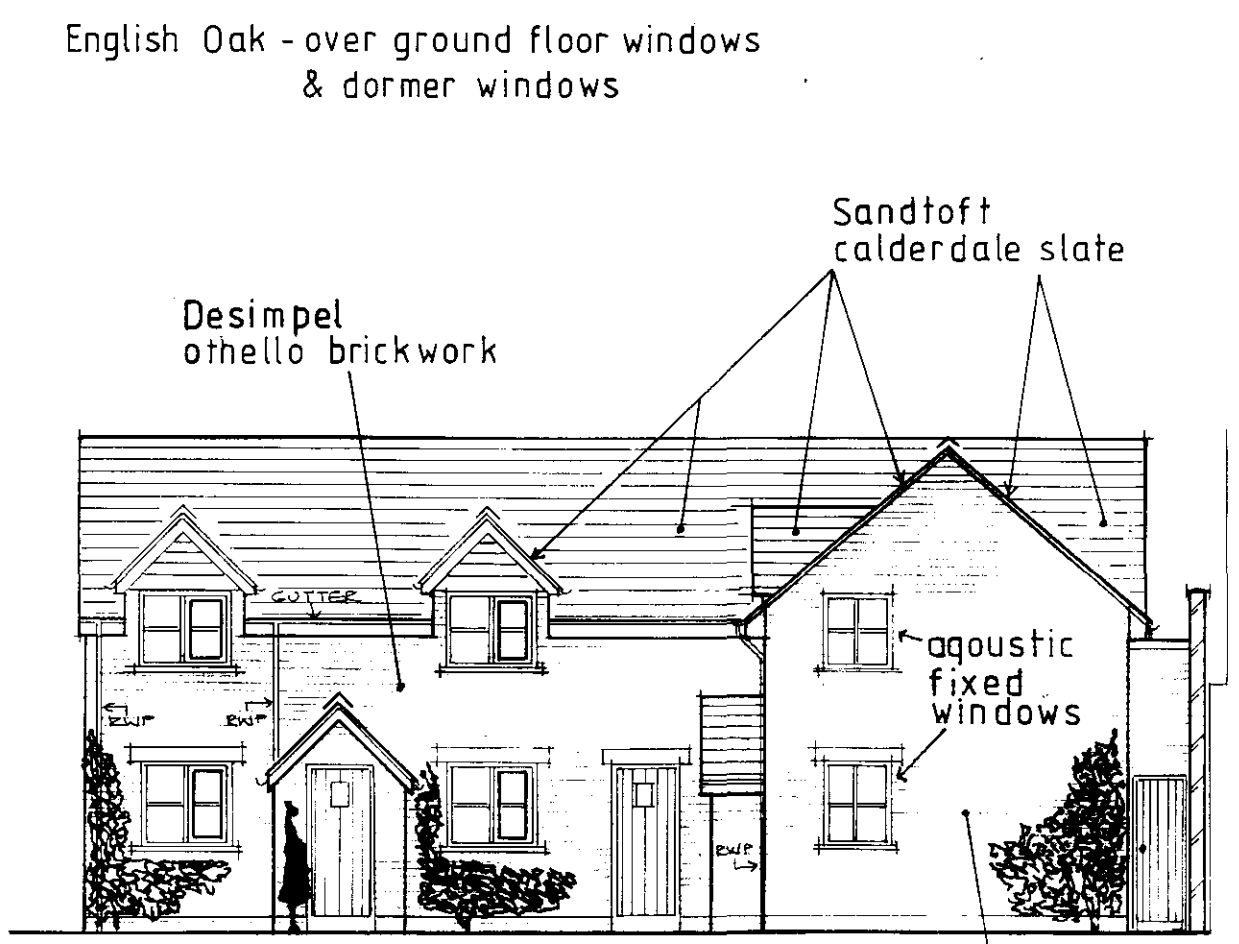

SOUTH FACING ELEVATION 1:100

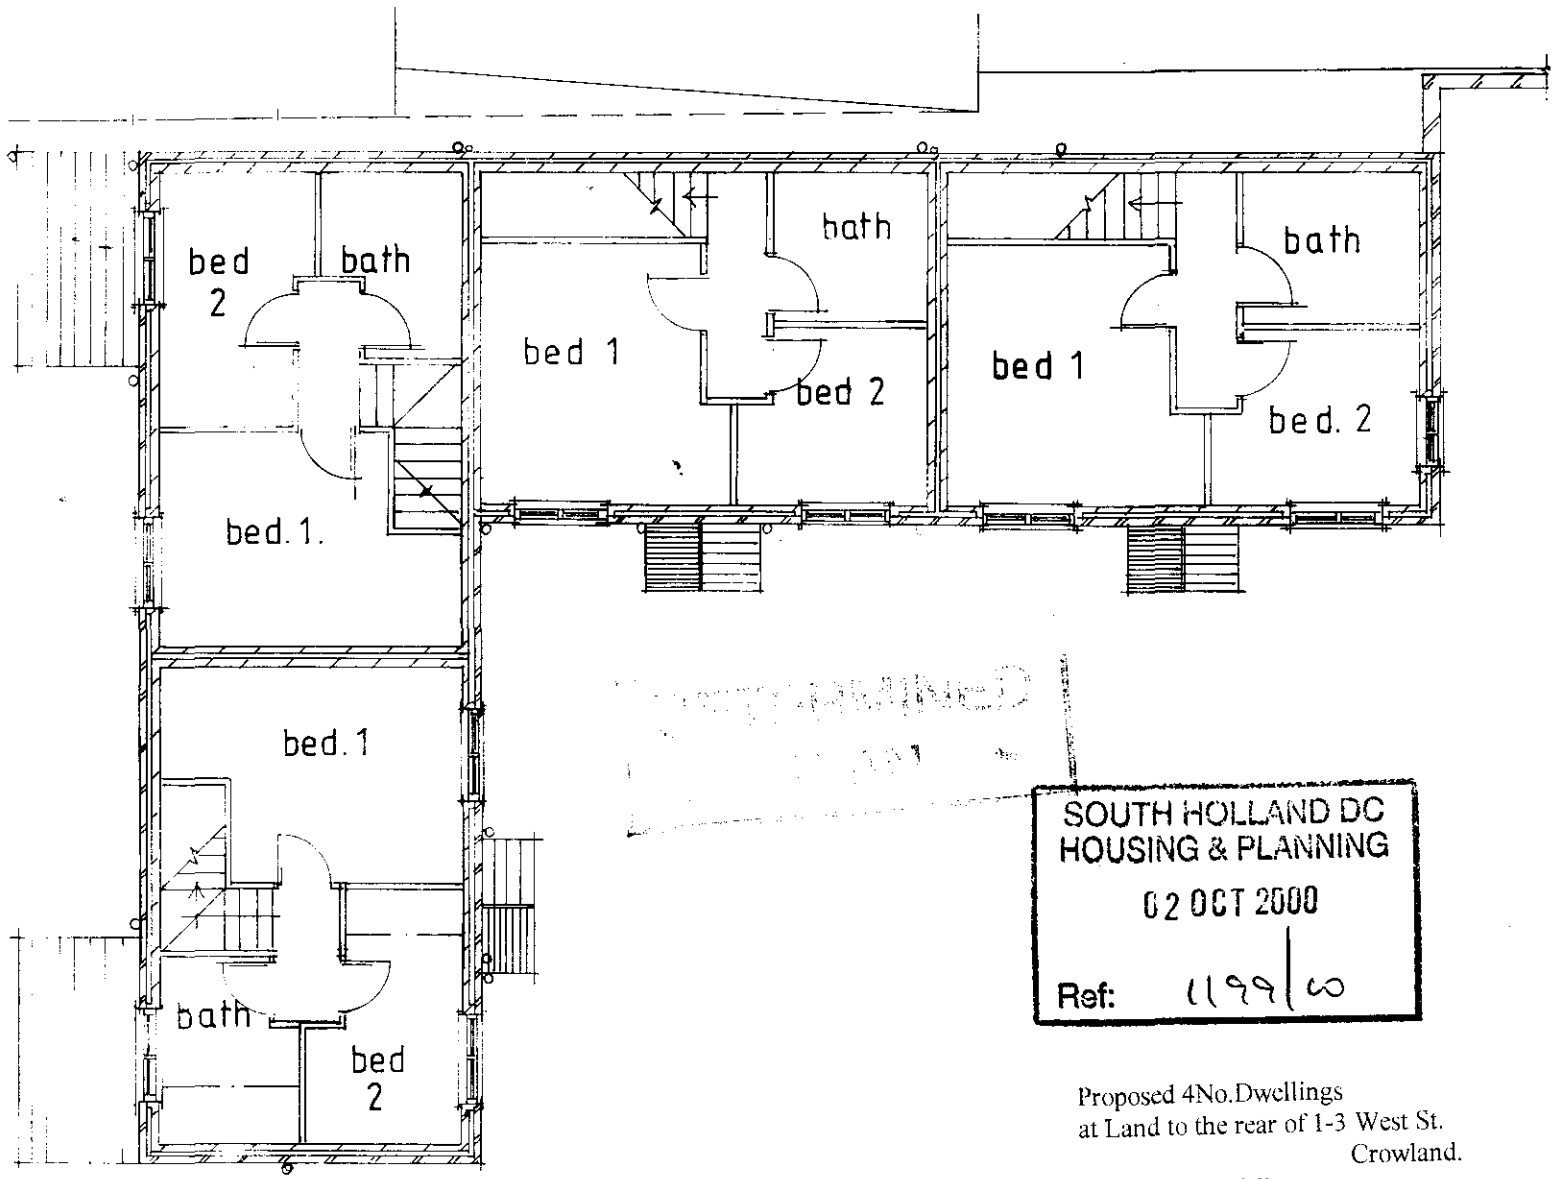

FIRST FLOOR LAYOUTS 1:100

SOUTH HOLLAND DC
HOUSING & PLANNING
02 OCT 2000
Ref: 1199/00

Proposed 4No.Dwellings
at Land to the rear of 1-3 West St.
Crowland.
for Mr & Mrs P.Drury.
Scale: As shown. Date: Sept.2000.

PD/002