


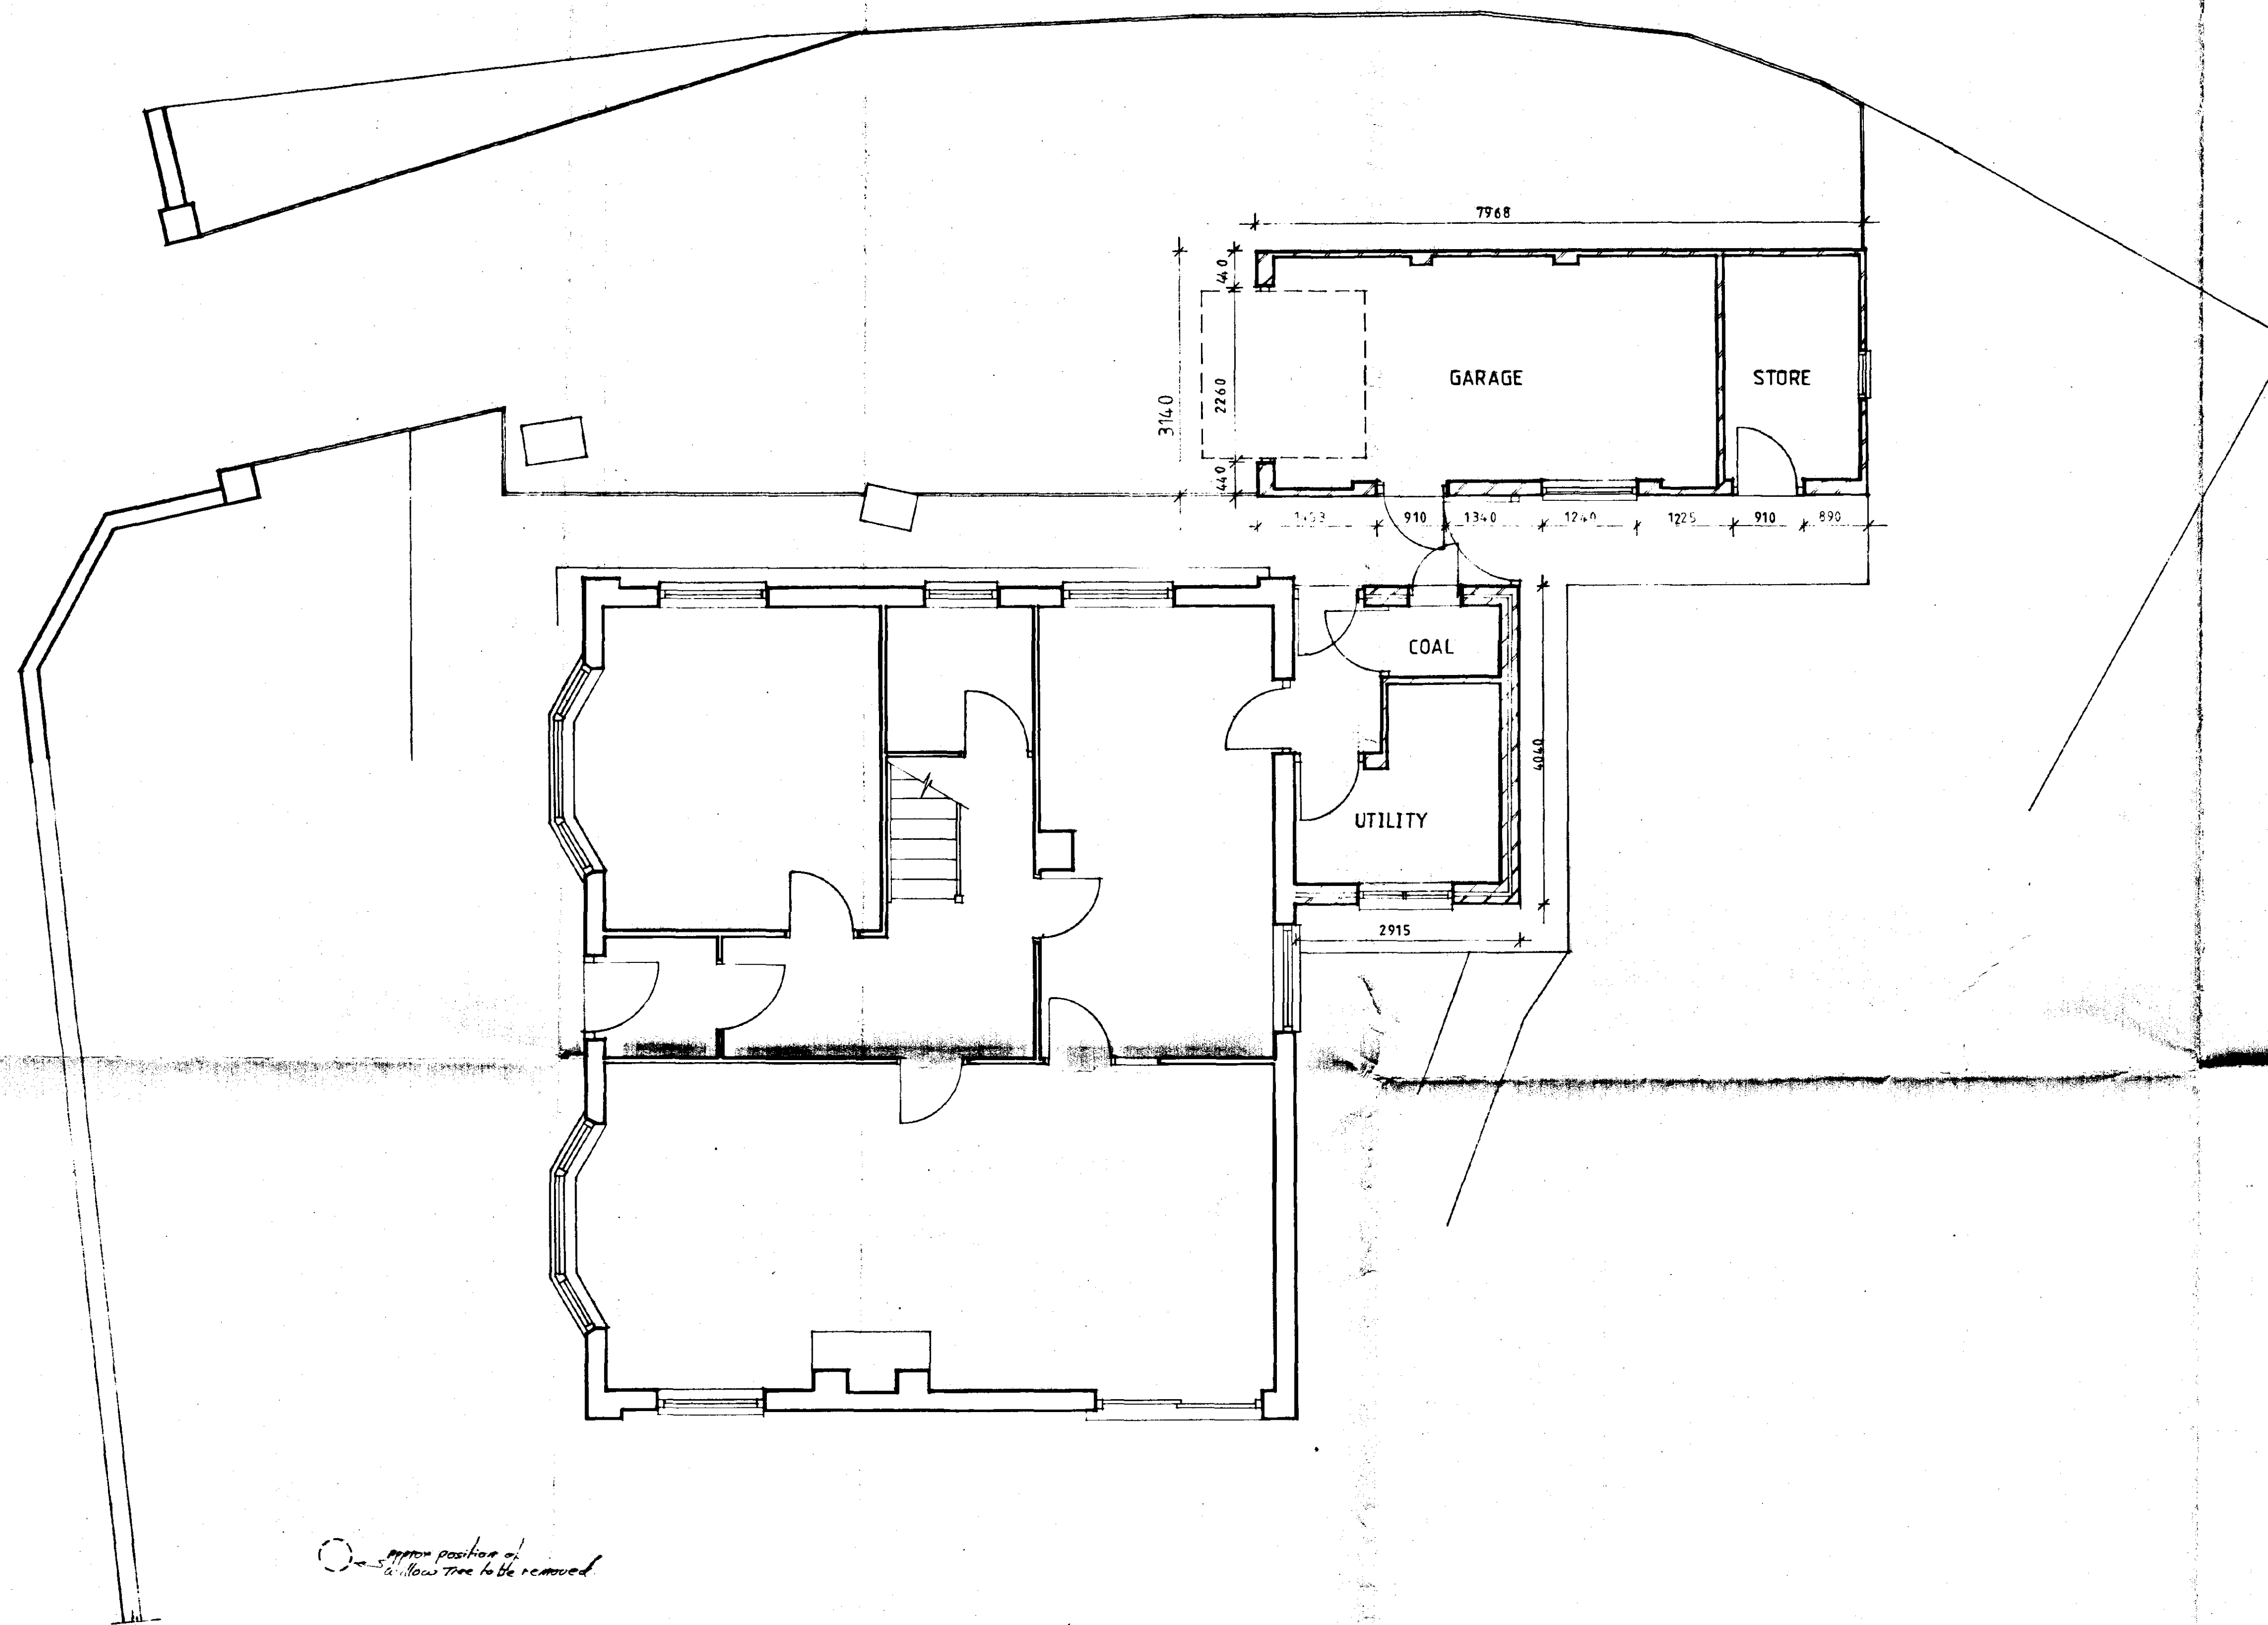

SOUTH HOLLAND DC
HOUSING & PLANNING
14 NOV 1997
Ref: 1201/97

**DETERMINED
PLAN**


The Rectory
46 EAST STREET
CROWLAND
LINCOLNSHIRE
PE6 0EN

Proposed alterations
scale 1/50
September 1997


P1-196 NGT 02

The Rectory
46 East Street
Crowland
Lincolnshire
PE6 0EN


Proposed Elevations
Scale 1/50
October 1997
P1-196 NGT 05

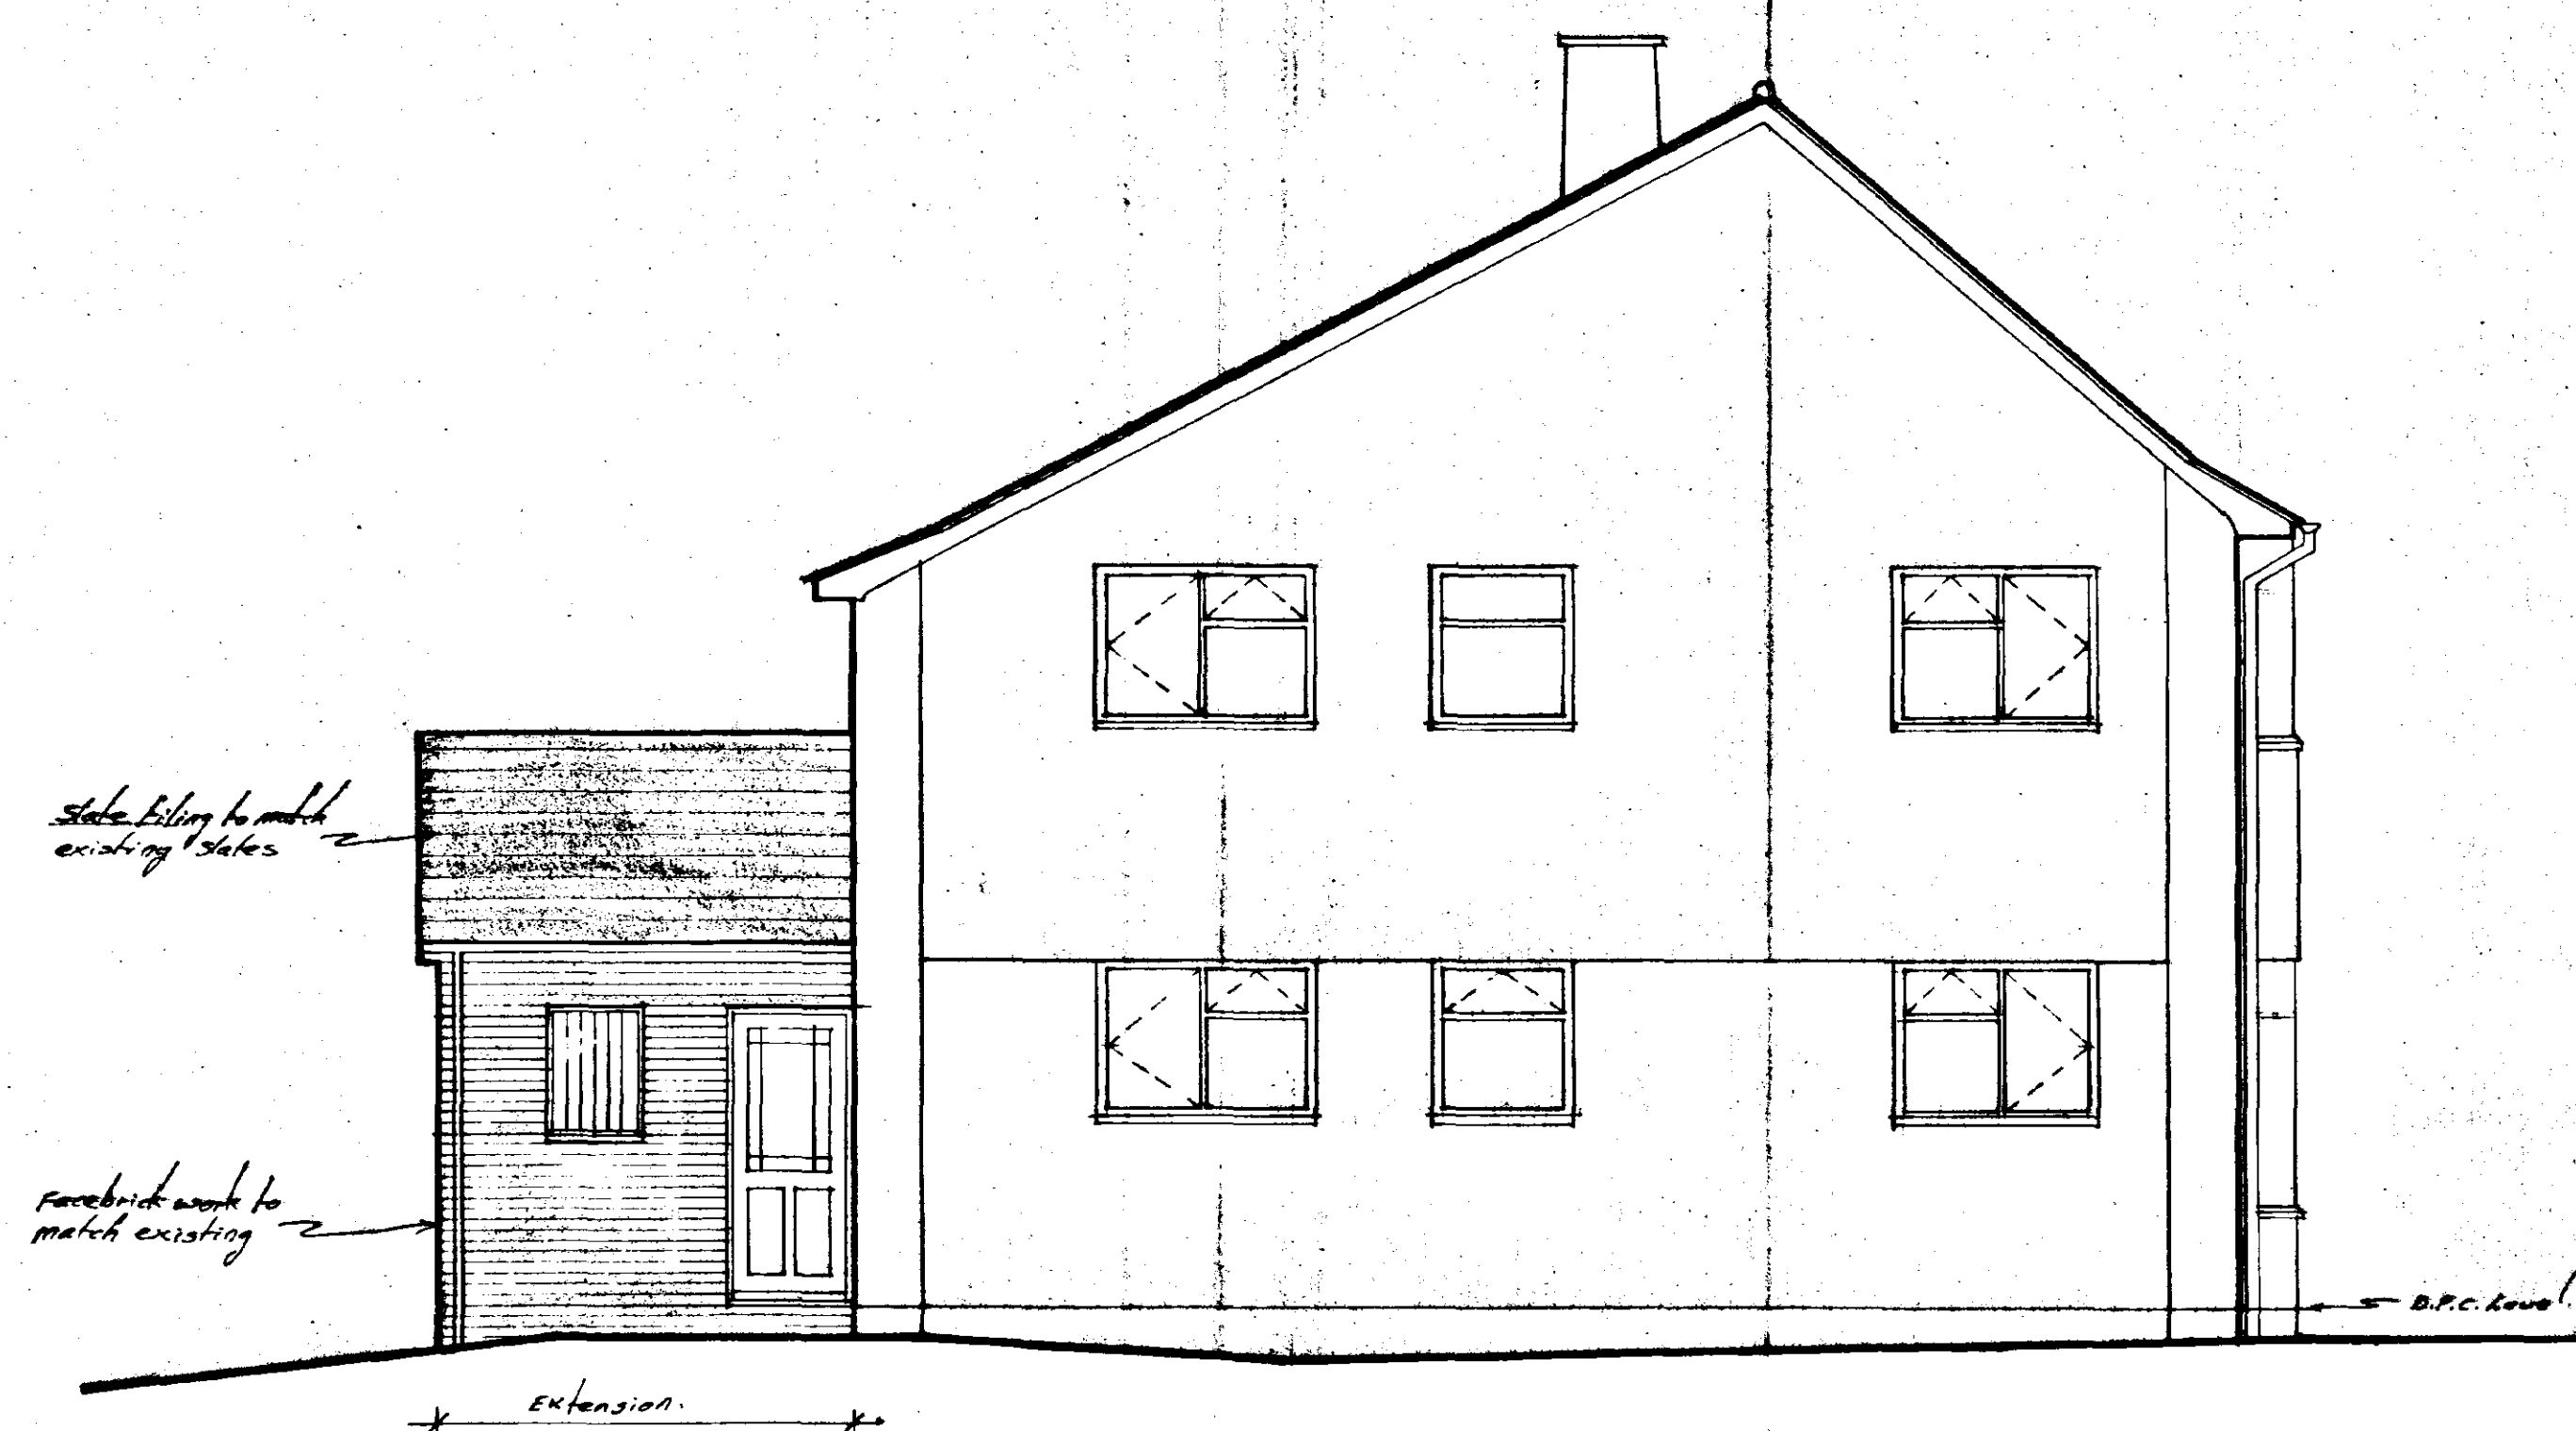


West Elevation

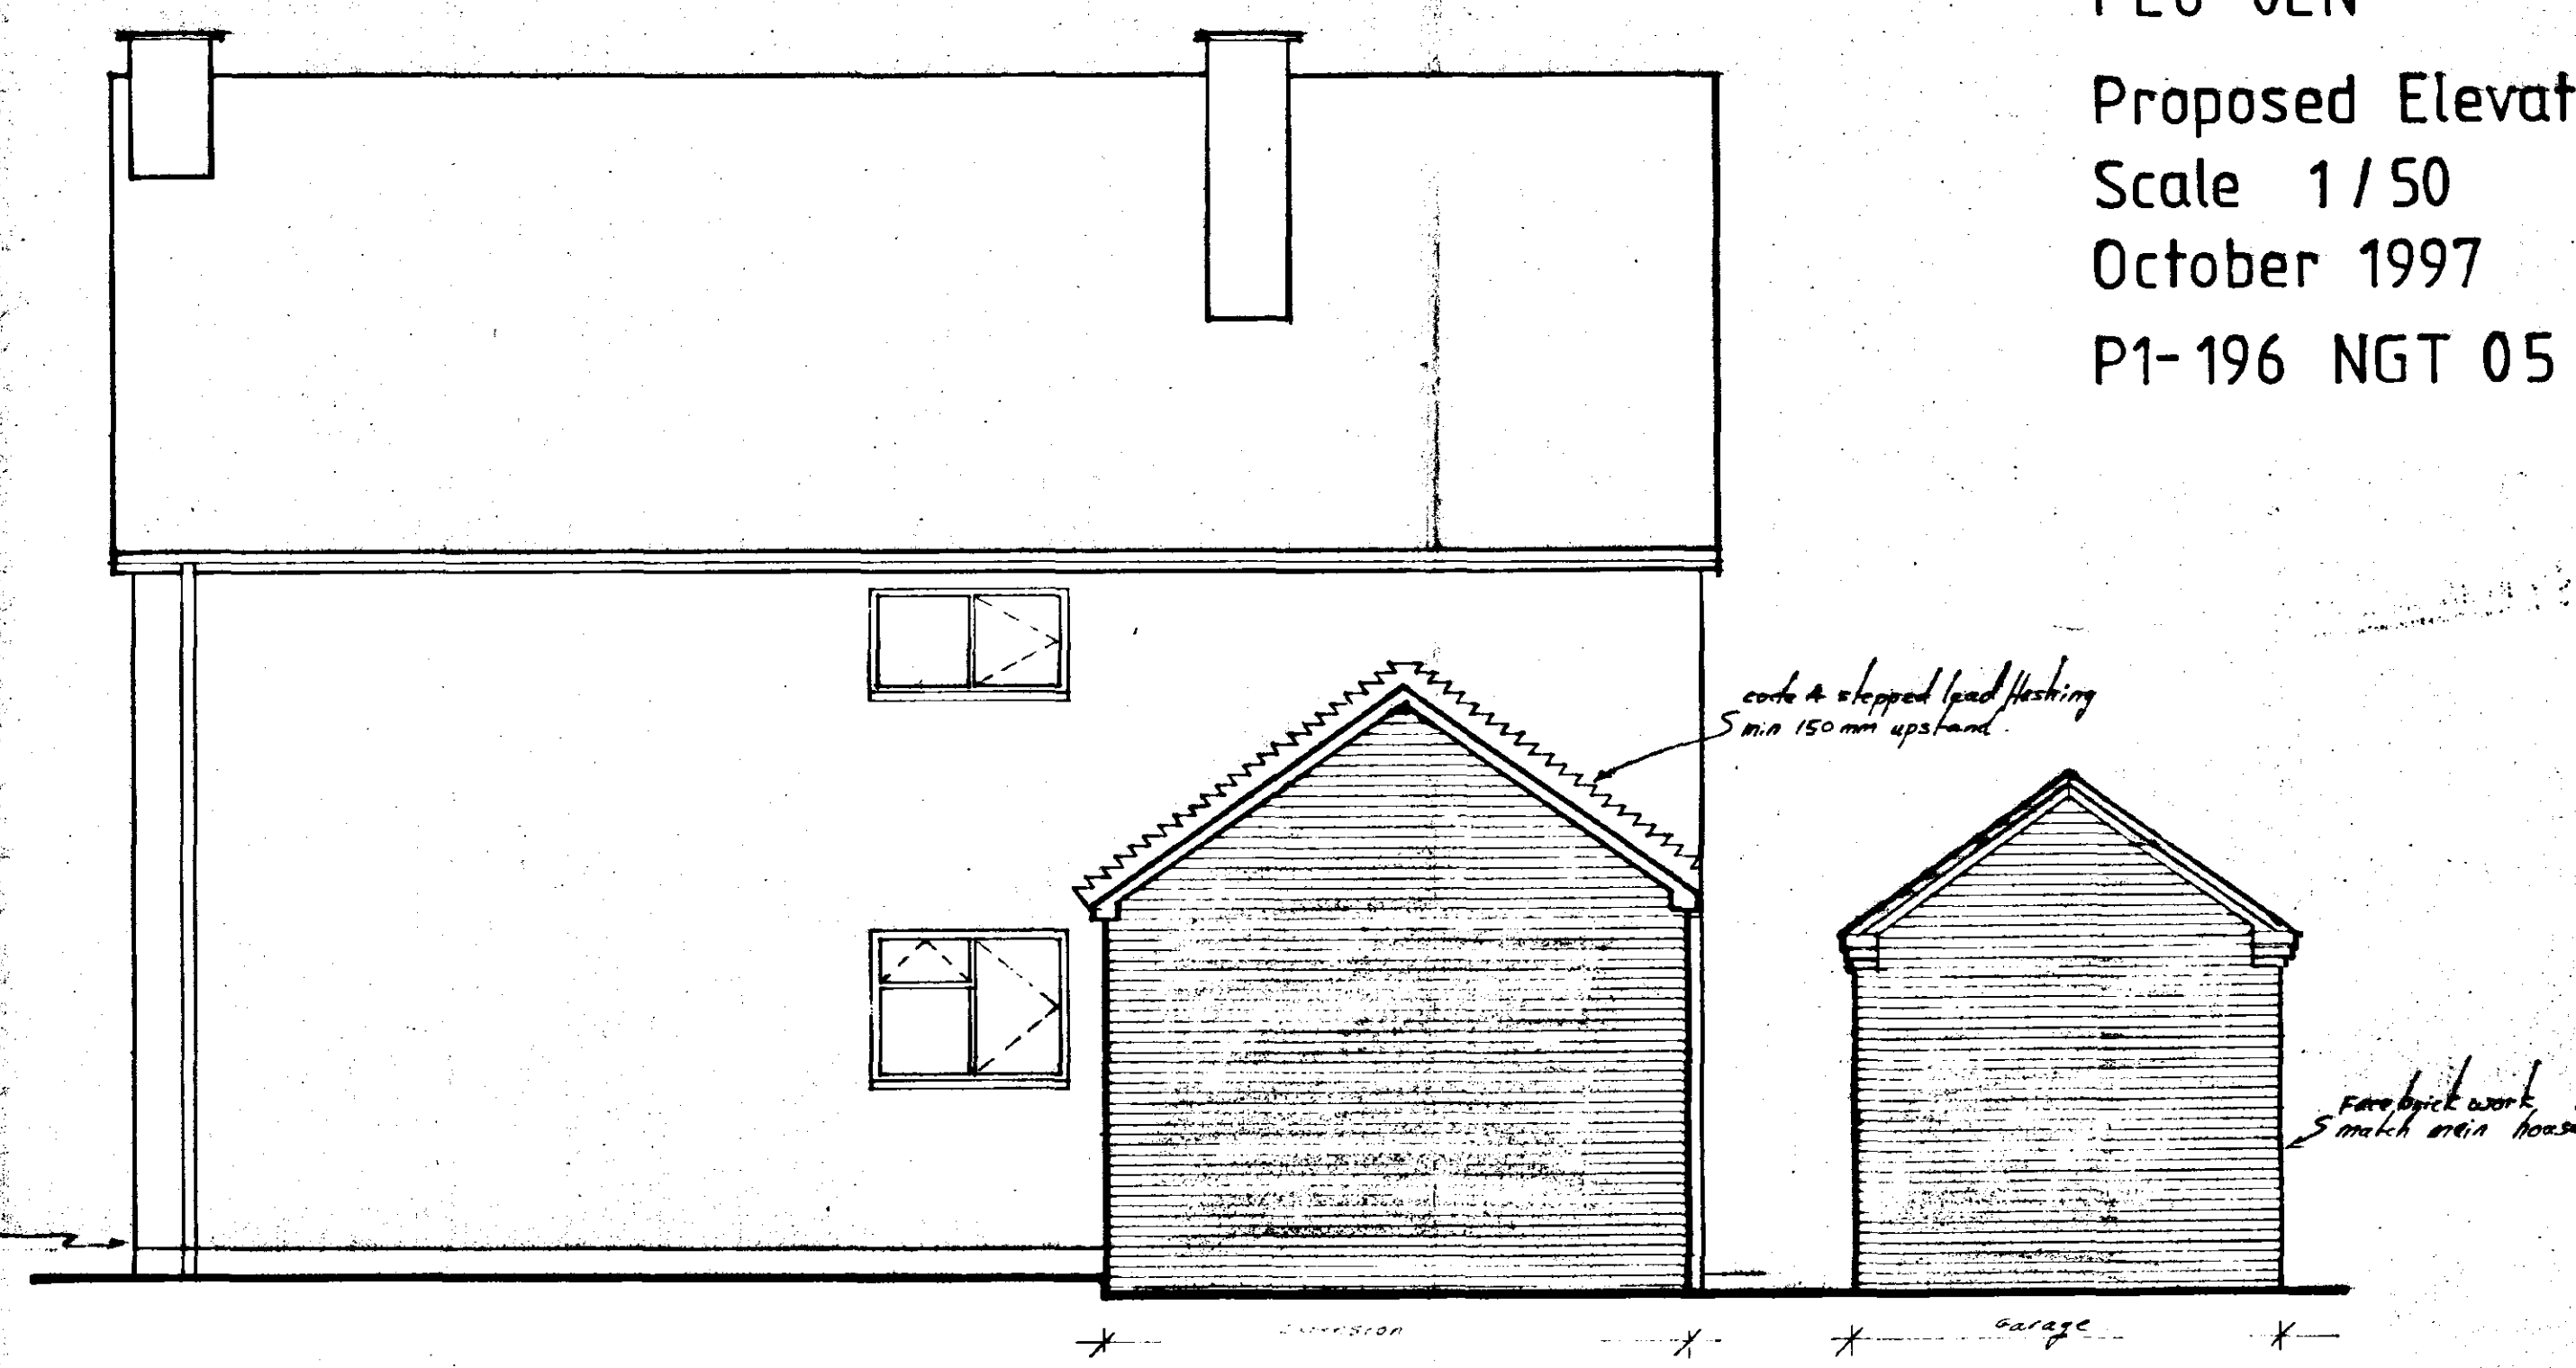

North Elevation

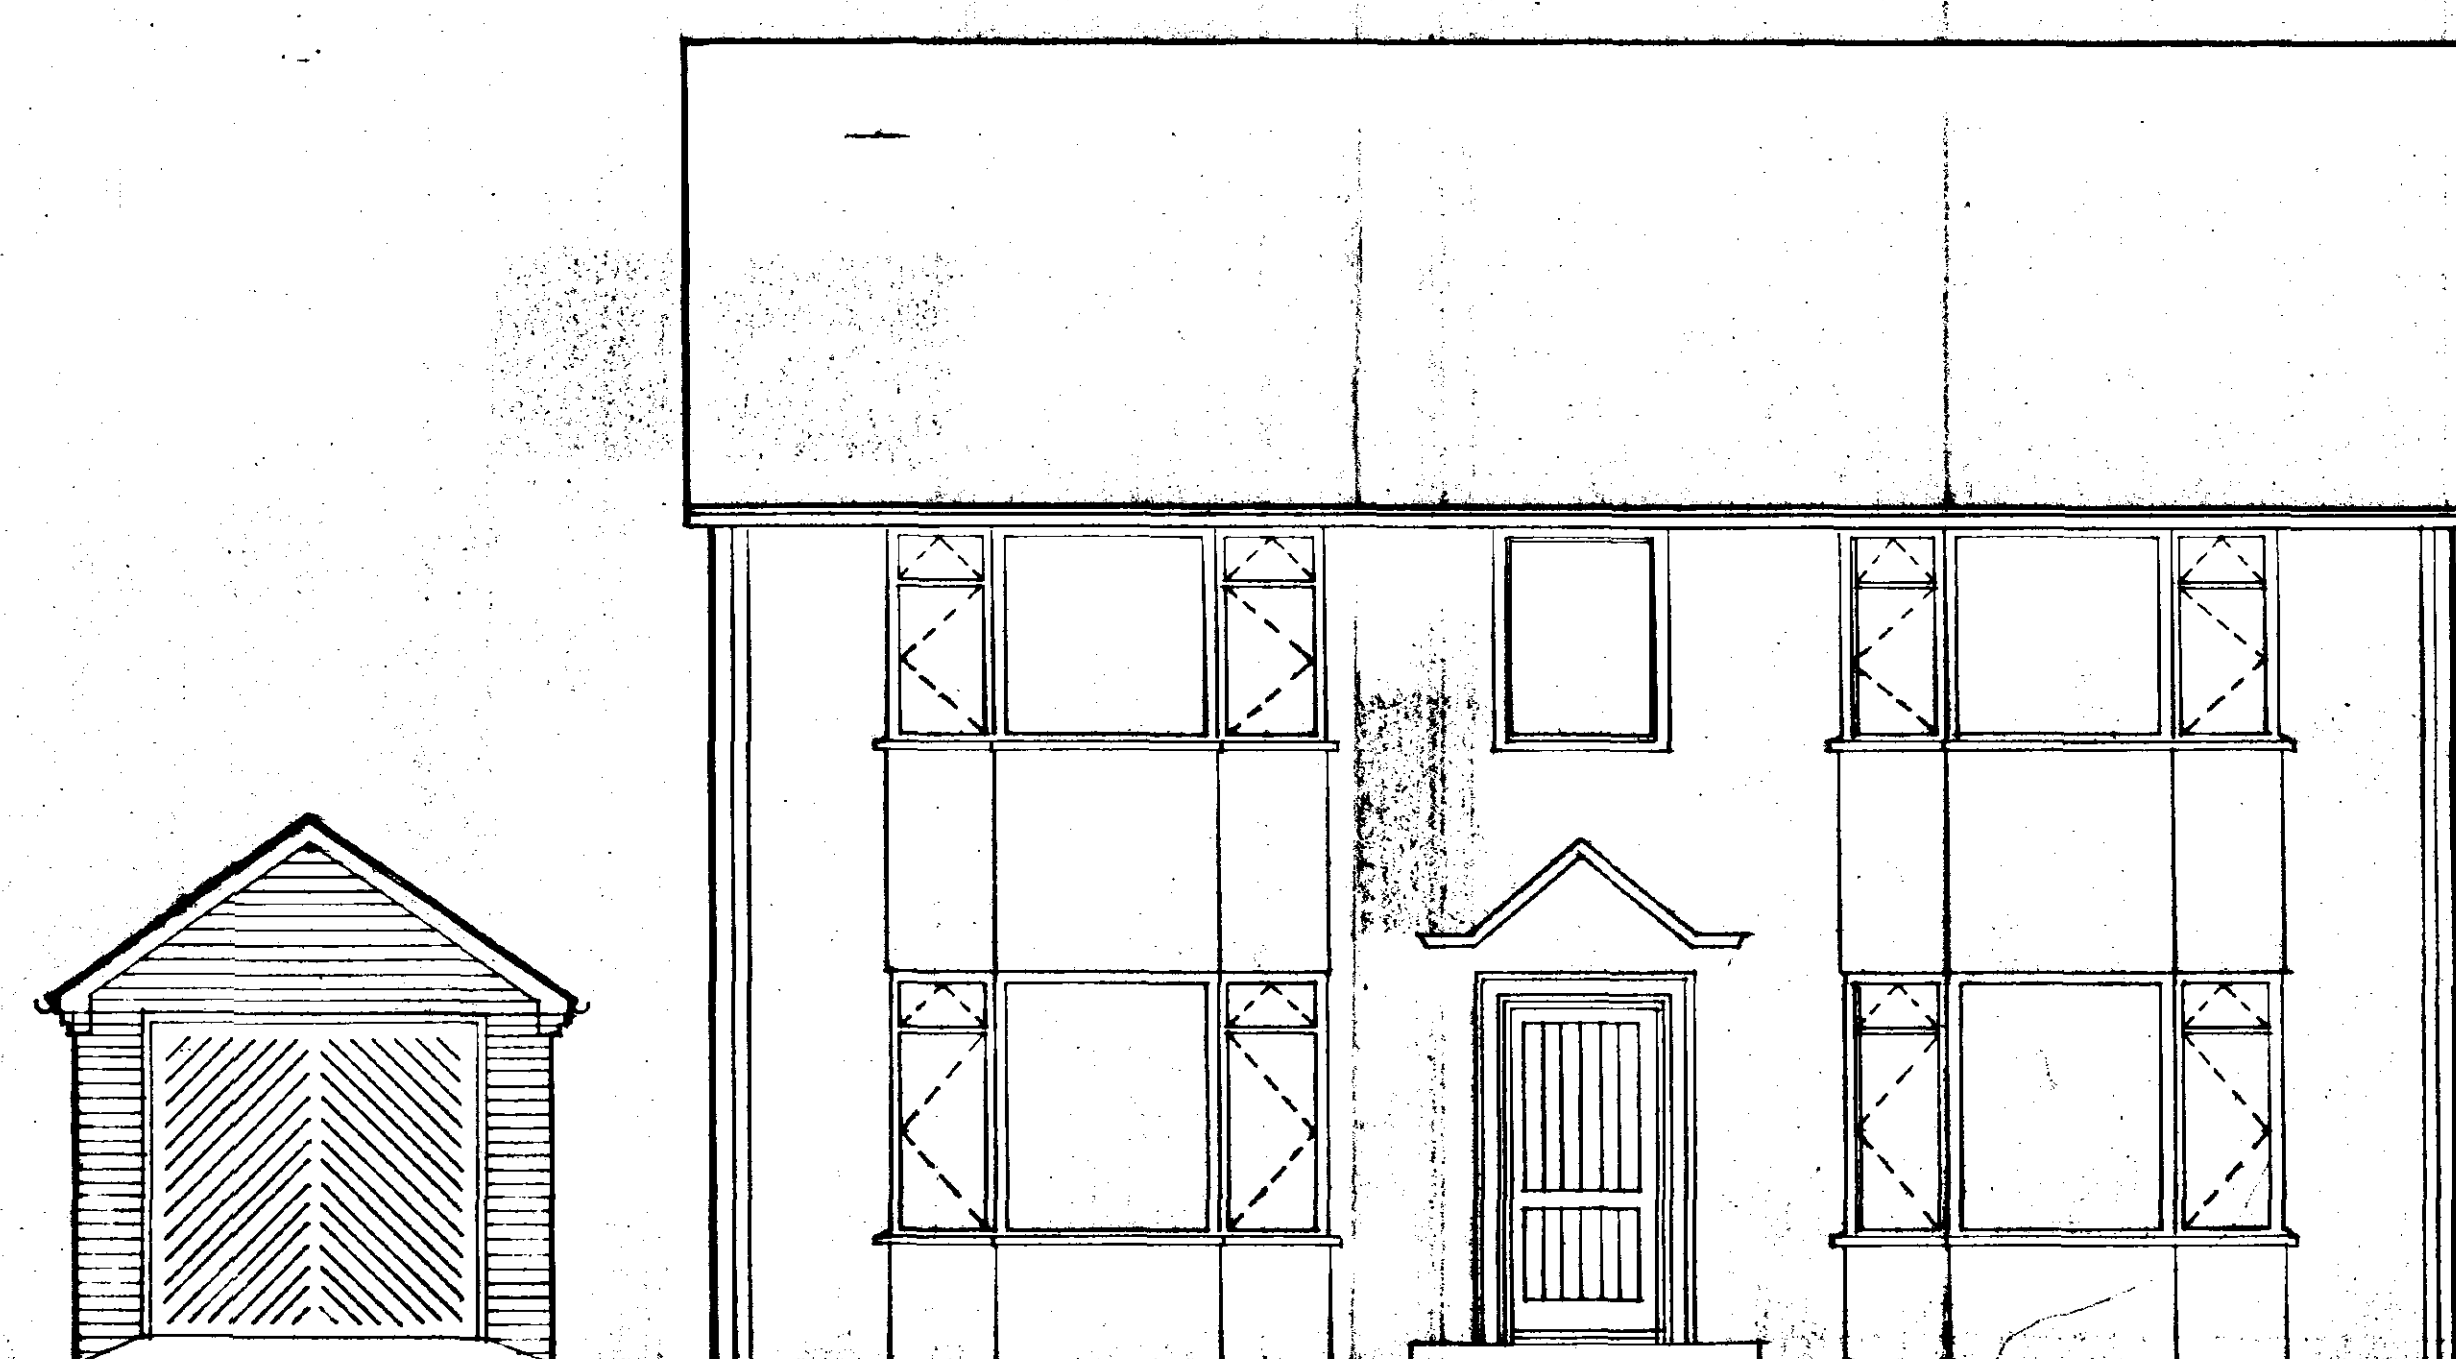

South Elevation

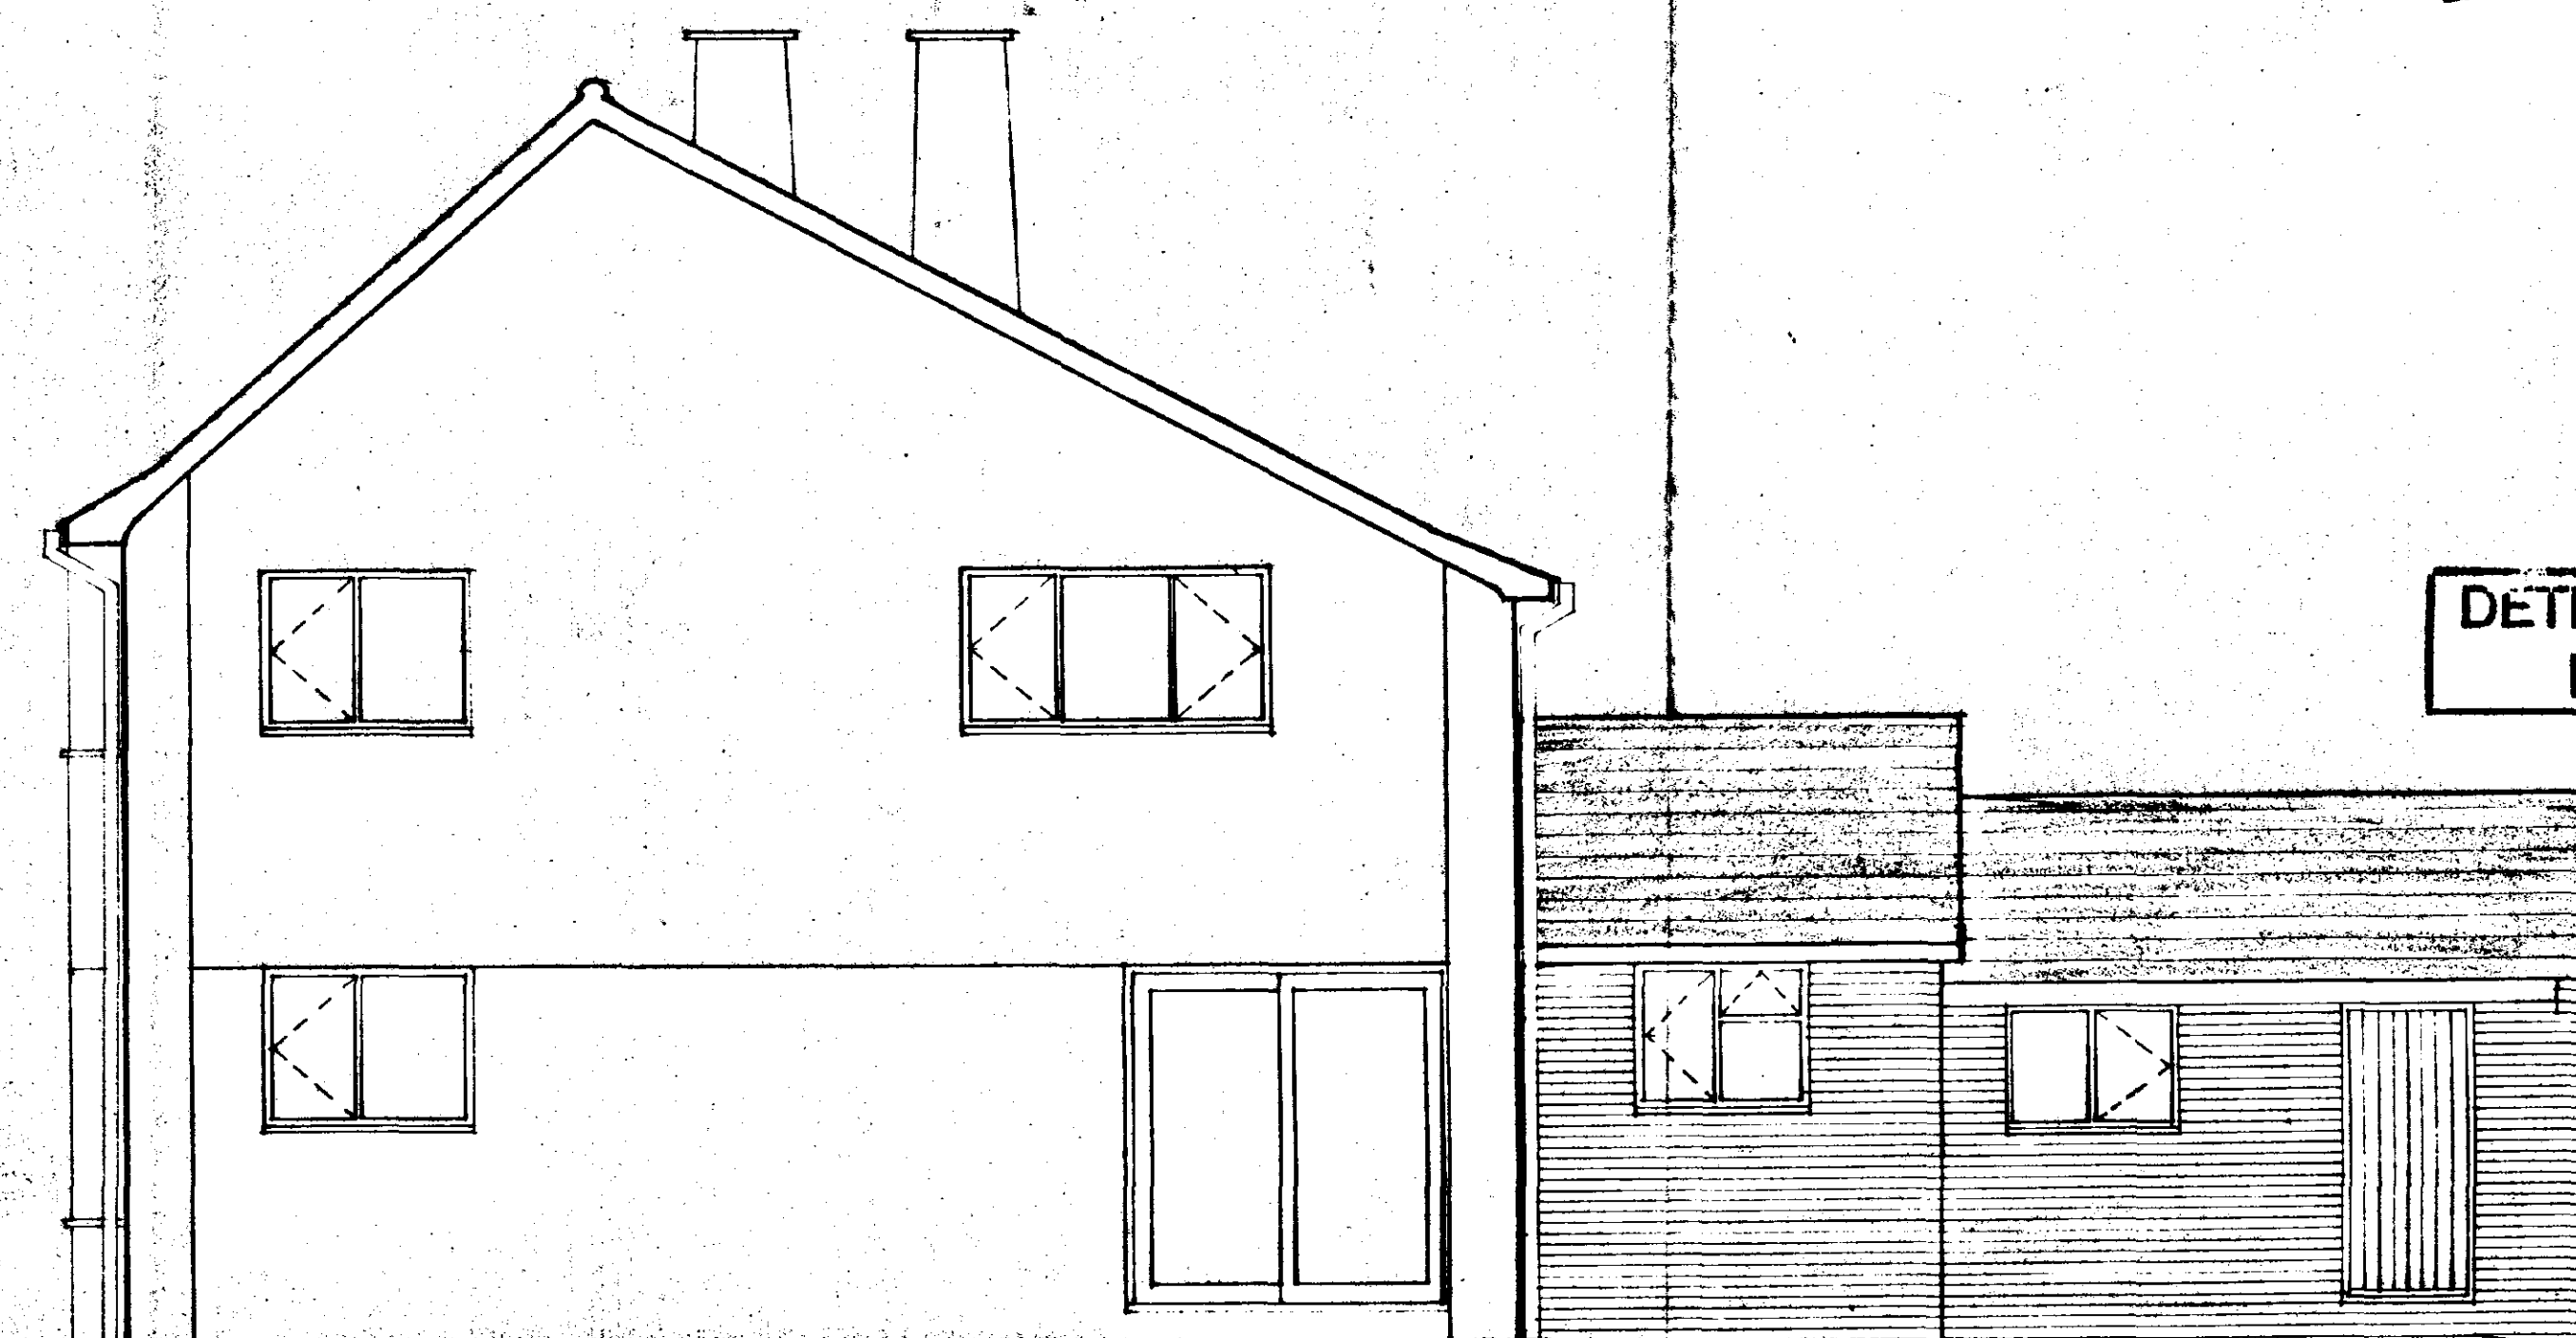

East Elevation

SOUTH HOLLAND DC
HOUSING & PLANNING
14 NOV 1997
Ref: 1201/97

DETERMINED
PLAN