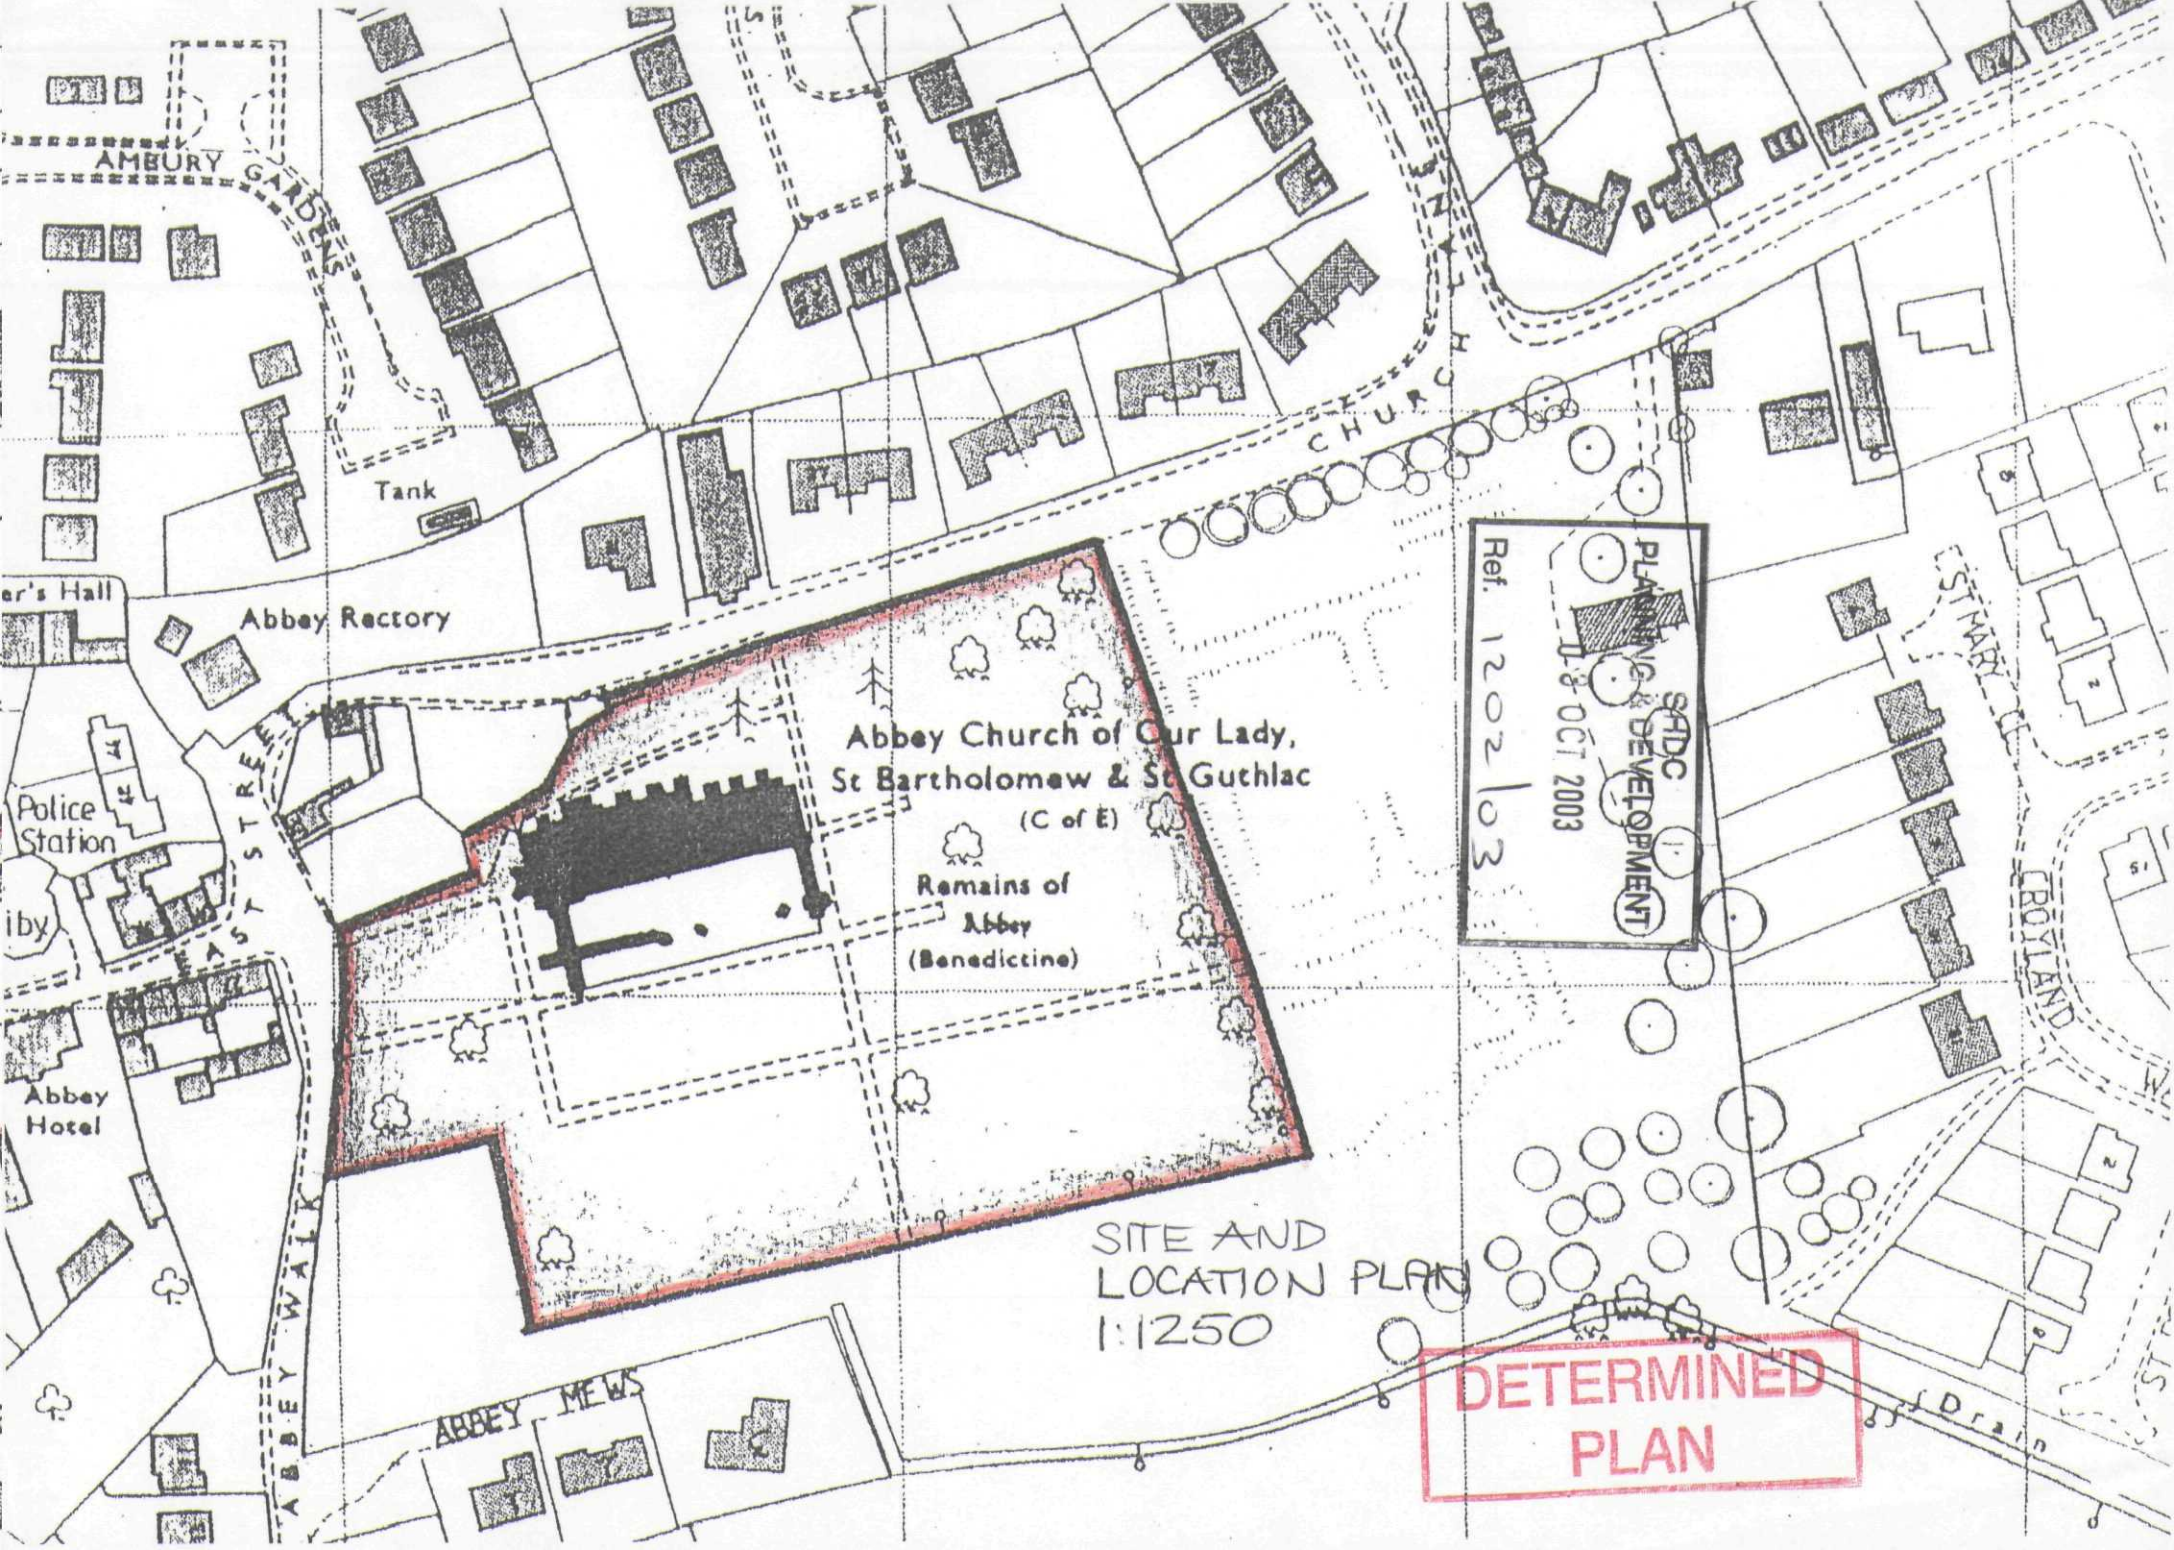

AMBURY GARDENS
Tank
Abbey Rectory
Police Station
Abbey Hotel
ABBEY WALK
ABBEY MEWS
Abbey Church of Our Lady,
St Bartholomew & St Guthlac
(C of E)
Remains of
Abbey
(Benedictine)
CHURCH
ST MARY
ROYLAND
SITE AND
LOCATION PLAN
1:1250
SHDC
PLANNING & DEVELOPMENT
Ref. 1202/03
08 OCT 2003
DETERMINED
PLAN