


DETERMINED
PLAN

SHDC
PLANNING & DEVELOPMENT

03 OCT 2003

Ref: 1204/03

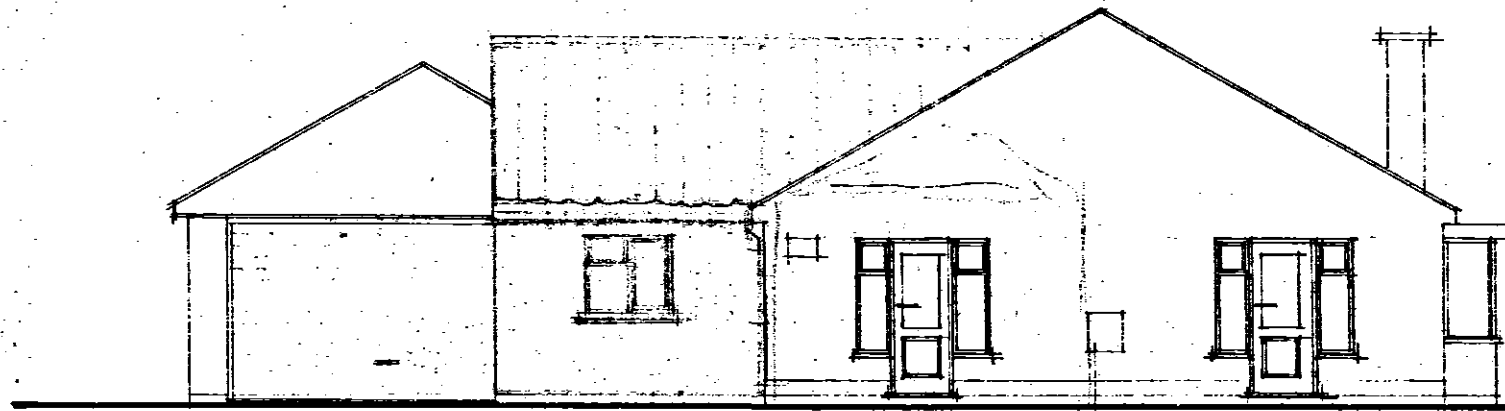

to SEPTIC tank

FRONT

Conservation
here

