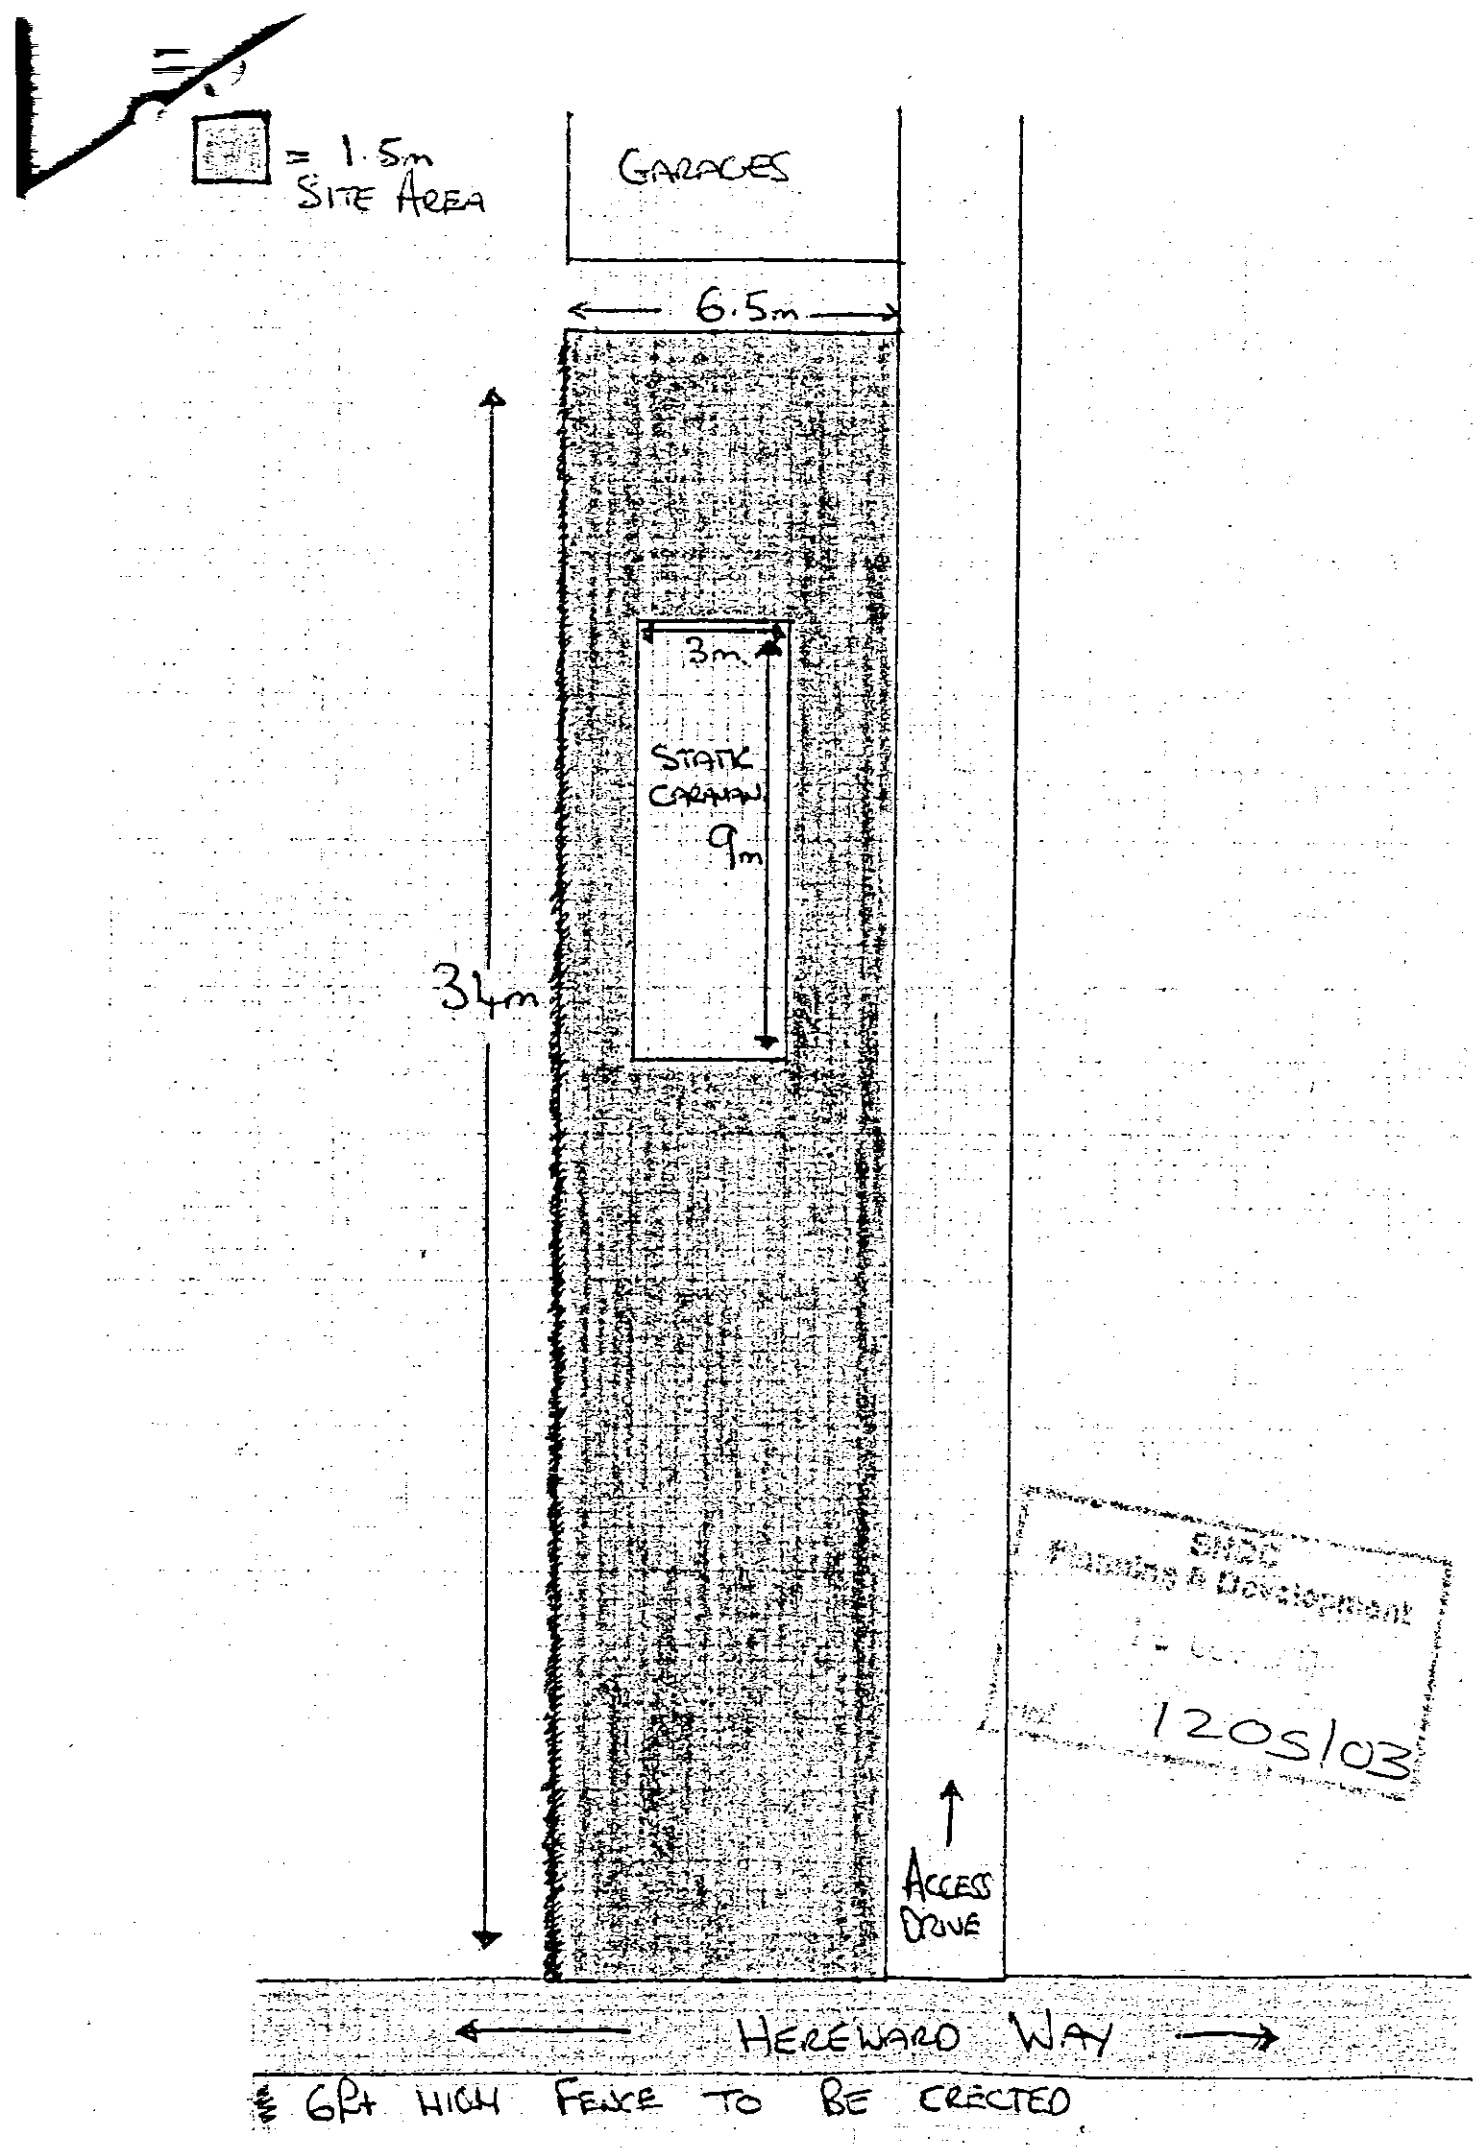
= 1.5m
SITE AREA
GARAGES
6.5m
3m
STATIC CARAVAN
9m
34m
ACCESS DRIVE
HEREFORD WAY
6FT HIGH FENCE TO BE ERECTED
1205/03