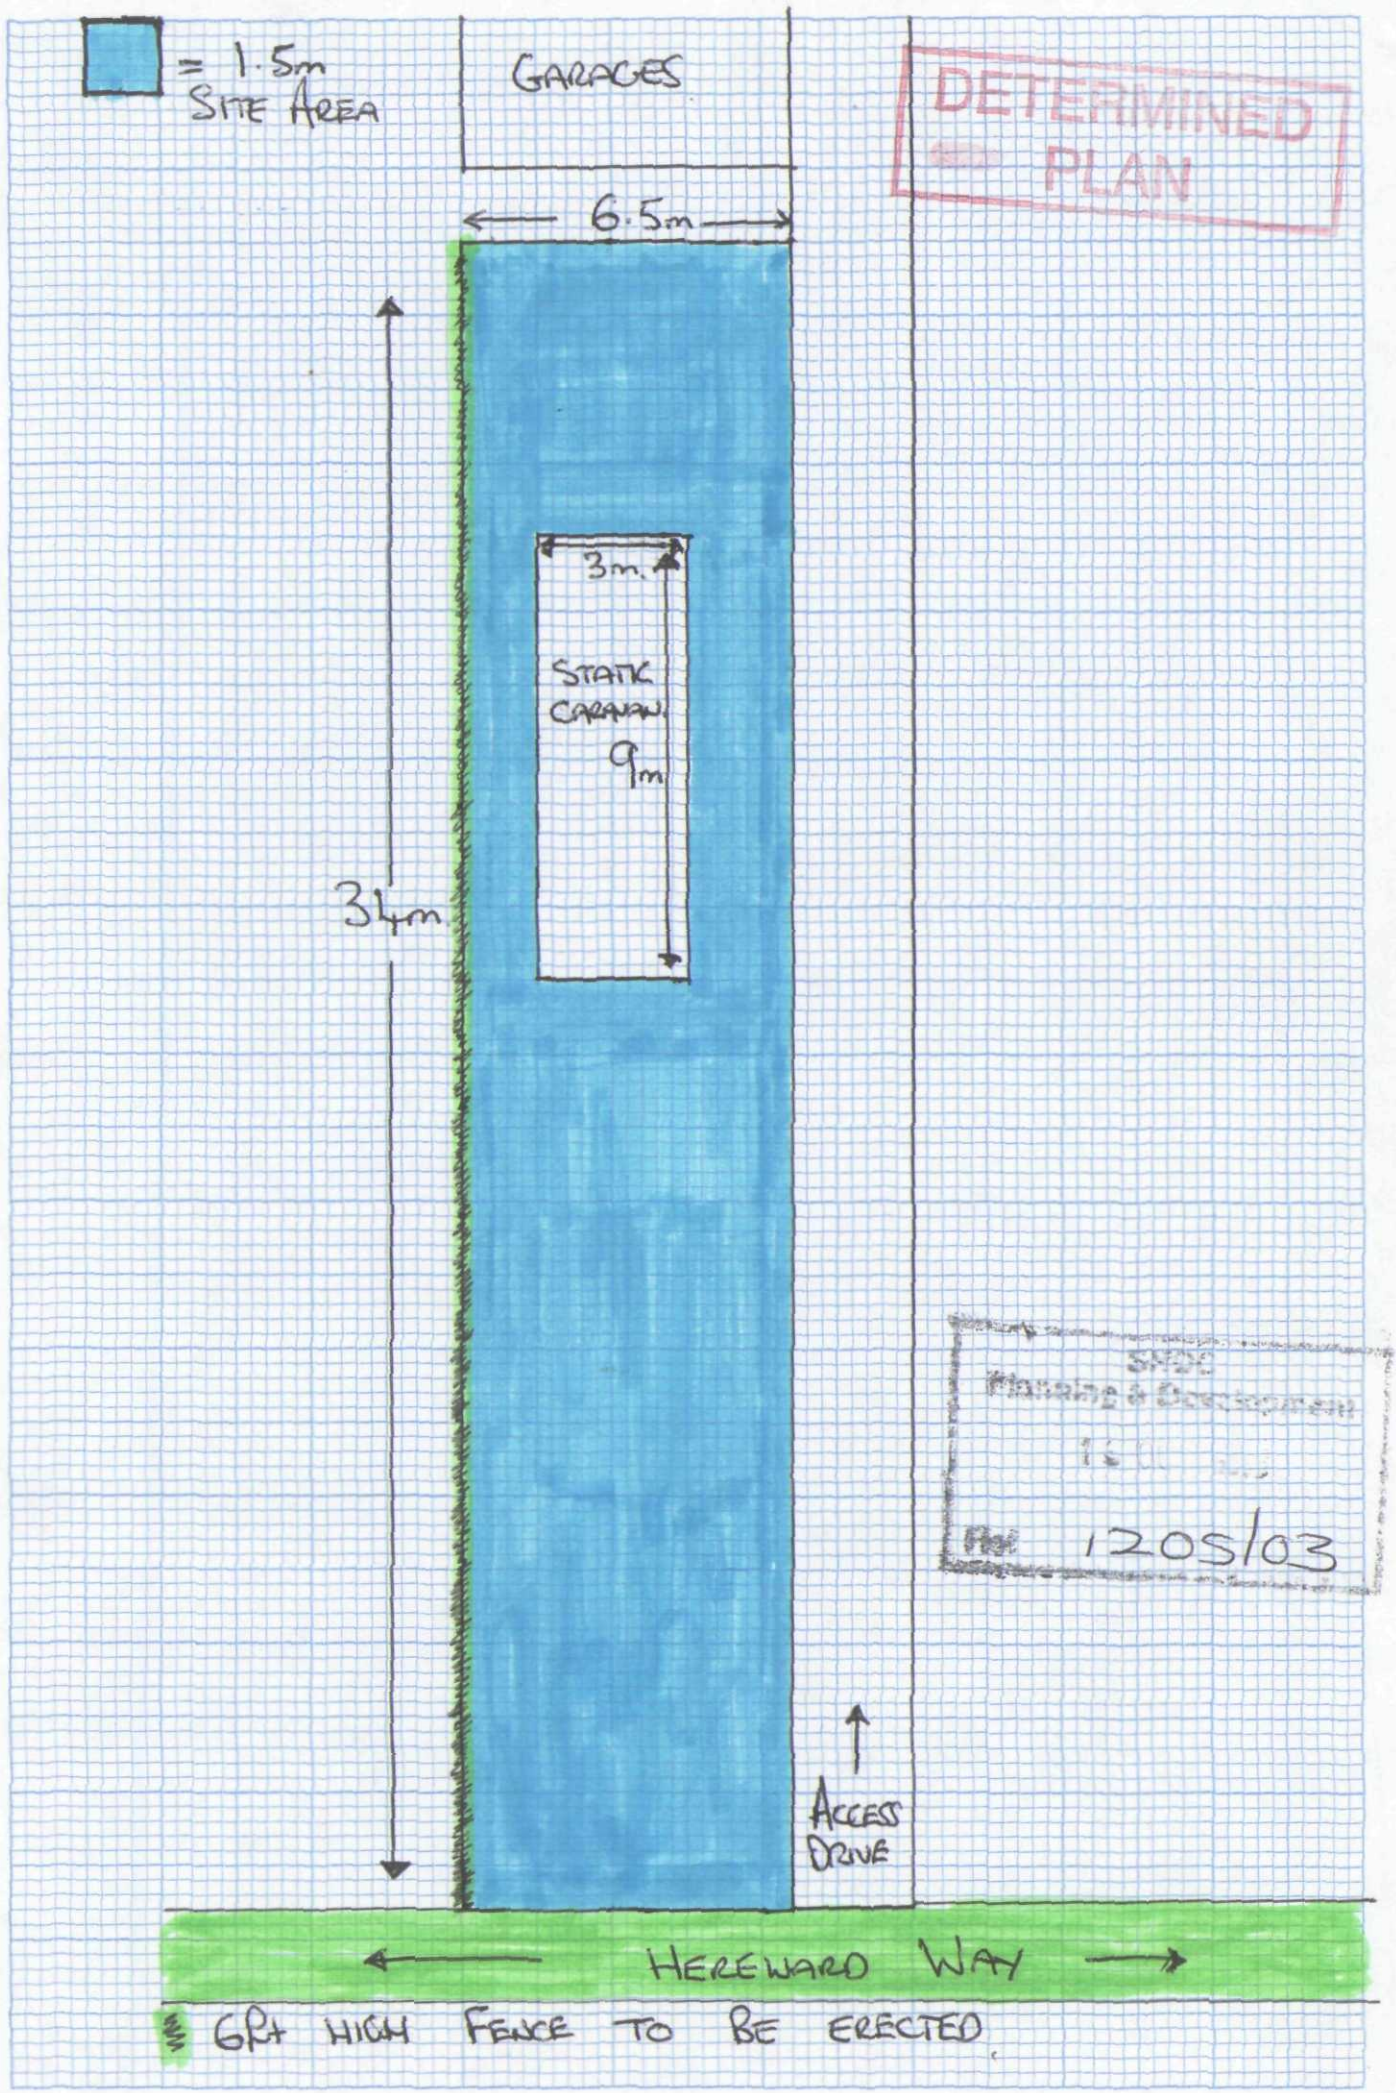
= 1.5m
SITE AREA
GARAGES
DETERMINED
PLAN
6.5m
3m.
STATIC
CARAVAN
9m
34m
ACCESS
DRIVE
HEREWARD WAY
6FT HIGH FENCE TO BE ERECTED
1205/03