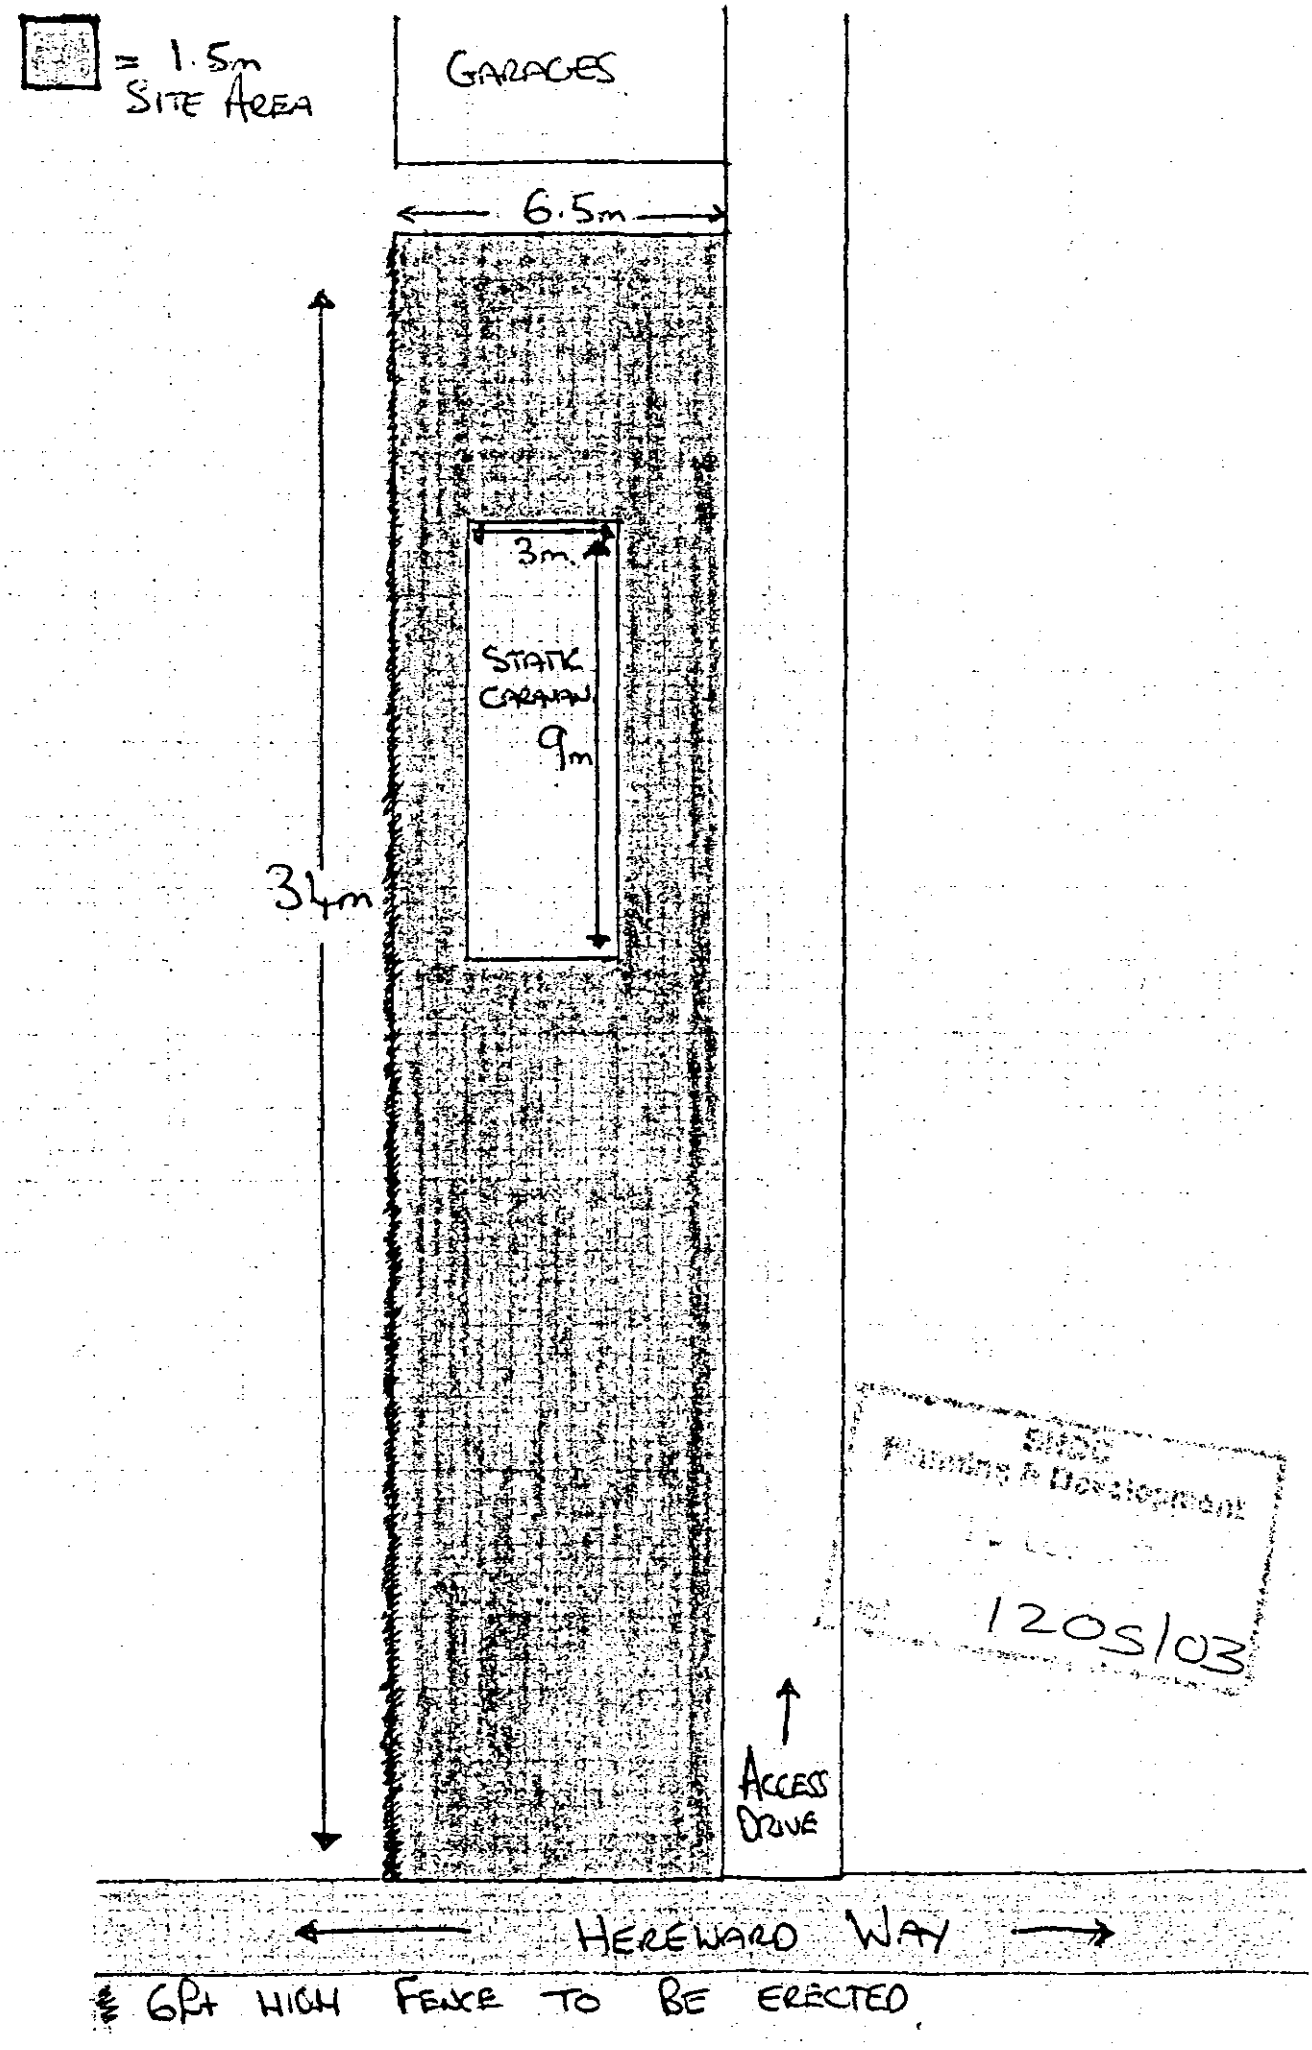
= 1.5m
SITE AREA
GARAGES
6.5m
3m.
STATIC CARAVAN
9m
34m
ACCESS DRIVE
HEREFORD WAY
6Ft HIGH FENCE TO BE ERECTED
120S/03