




East

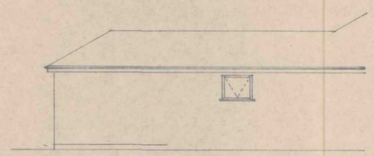


North

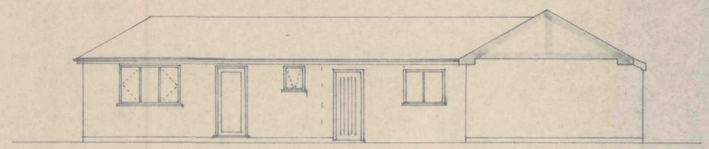


North (Studio/Garage)

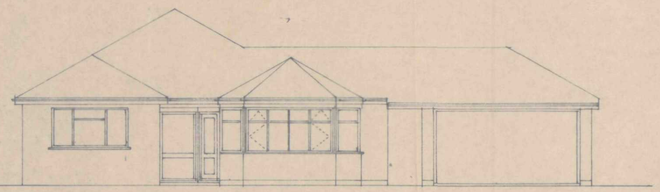


West

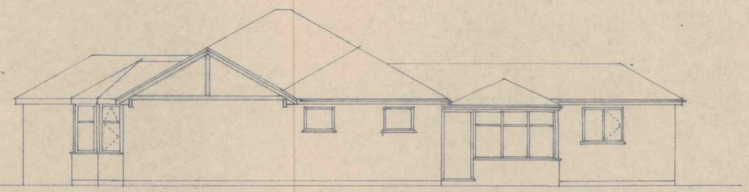


South

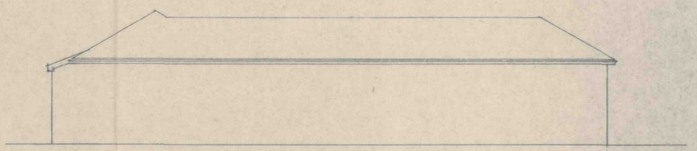


South (Garage/Studio)

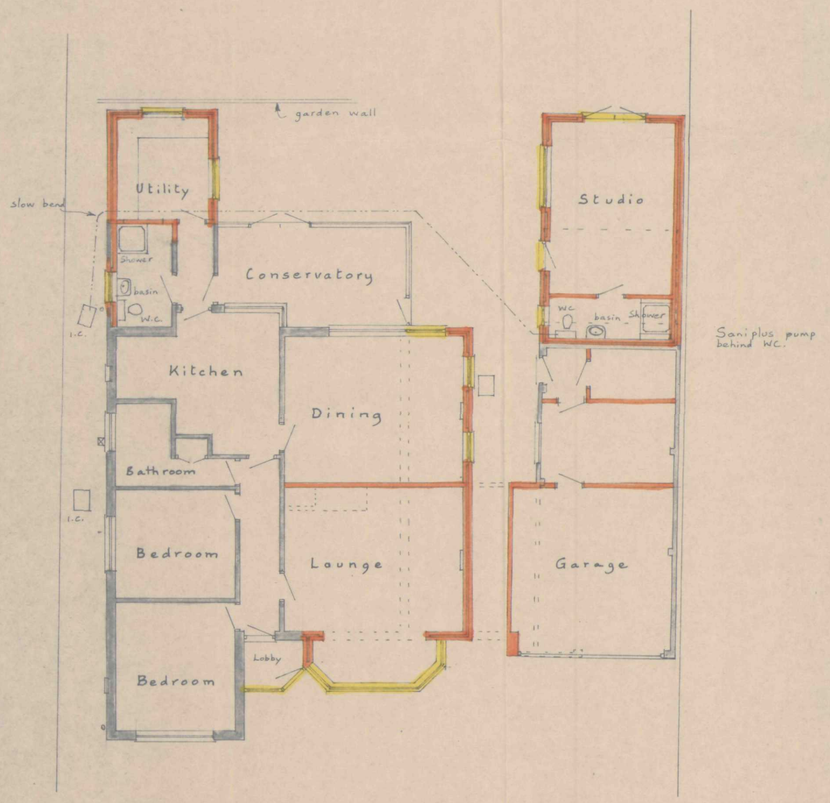

Ground Floor

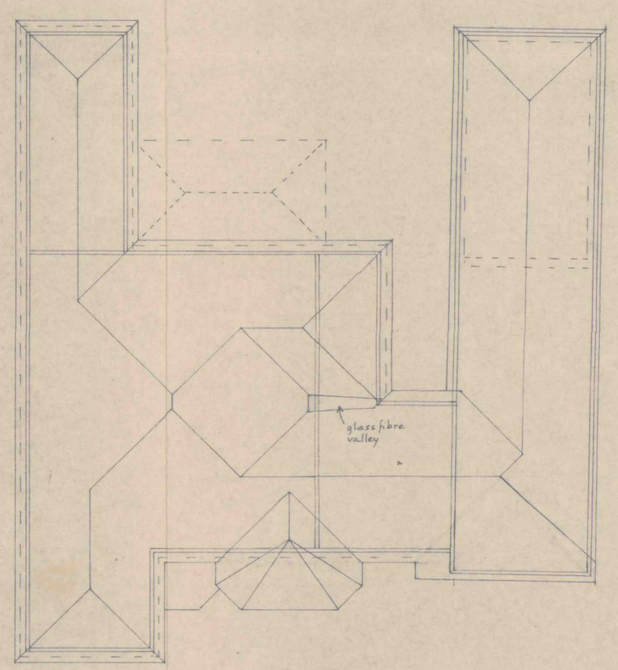


Roof

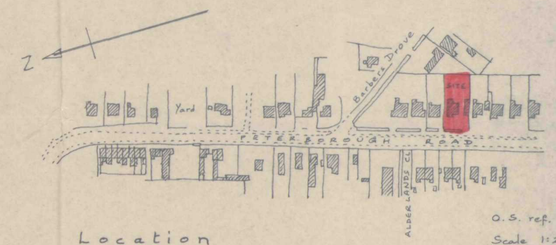

O.S. ref. TF 2409
Scale 1:2500

Location

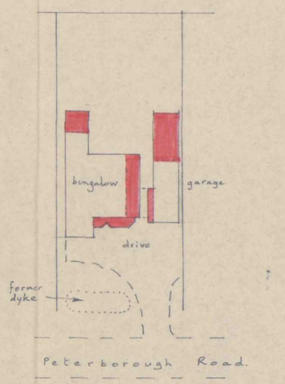

DETERMINED PLAN

SHDC
PLANNING & DEVELOPMENT
07 OCT 2003
Ref. 1215/03

Mr. and Mrs. D. Garbutt,
24, Peterborough Road,
CROWLAND.

Alterations and Extensions

Written dimensions to be used in preference to scaled, and all measurements to be verified by checking on site.

Scale 1:100

Local Authority Ref.
Planning

Drawing No. 230728

Building Regulations

Date July 2003

A. ROFFE
BUILDING DESIGN & PLANS
1, Green Lane,
SPALDING, Lincs. PE11 2YB
Tel: 01775-723 680