






FRONT ELEVATION AS PROPOSED

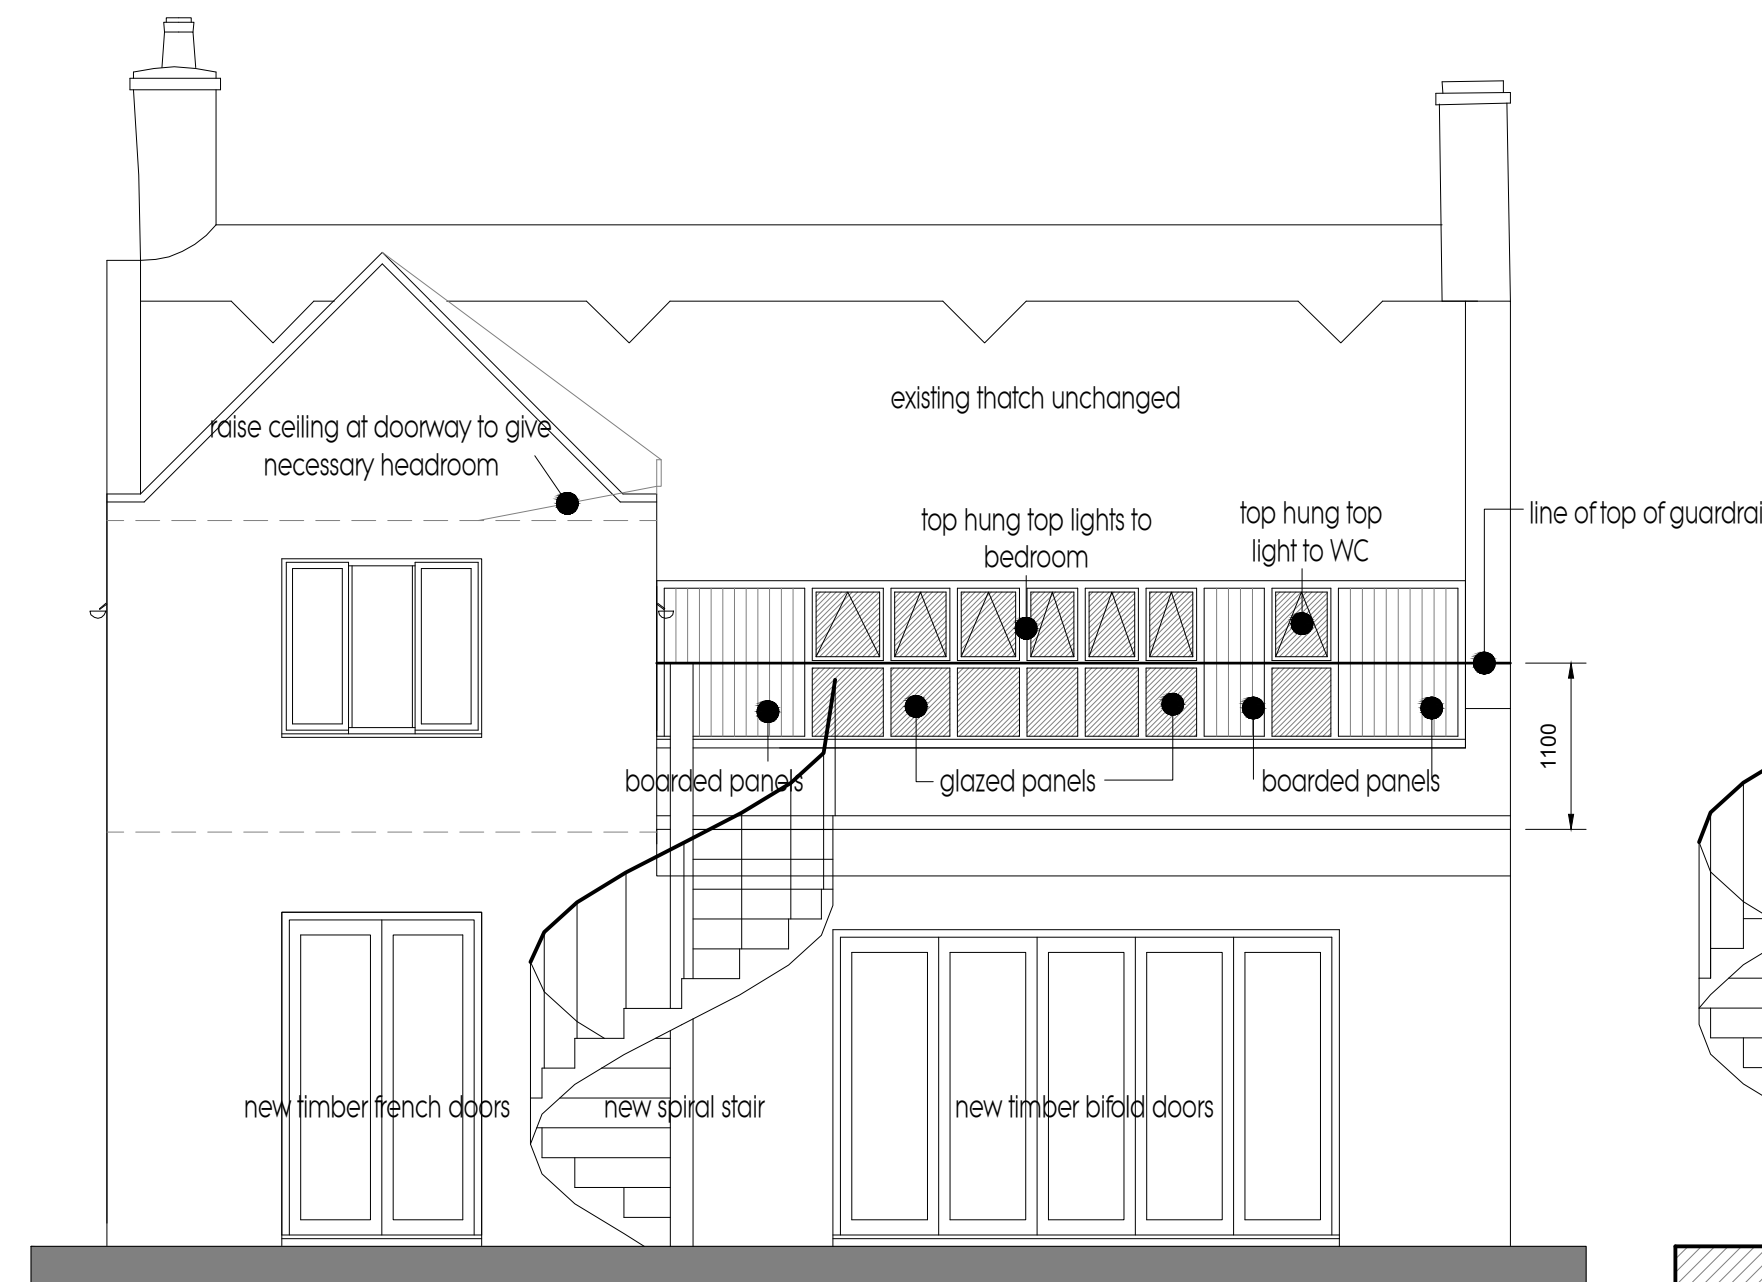

REAR ELEVATION AS PROPOSED

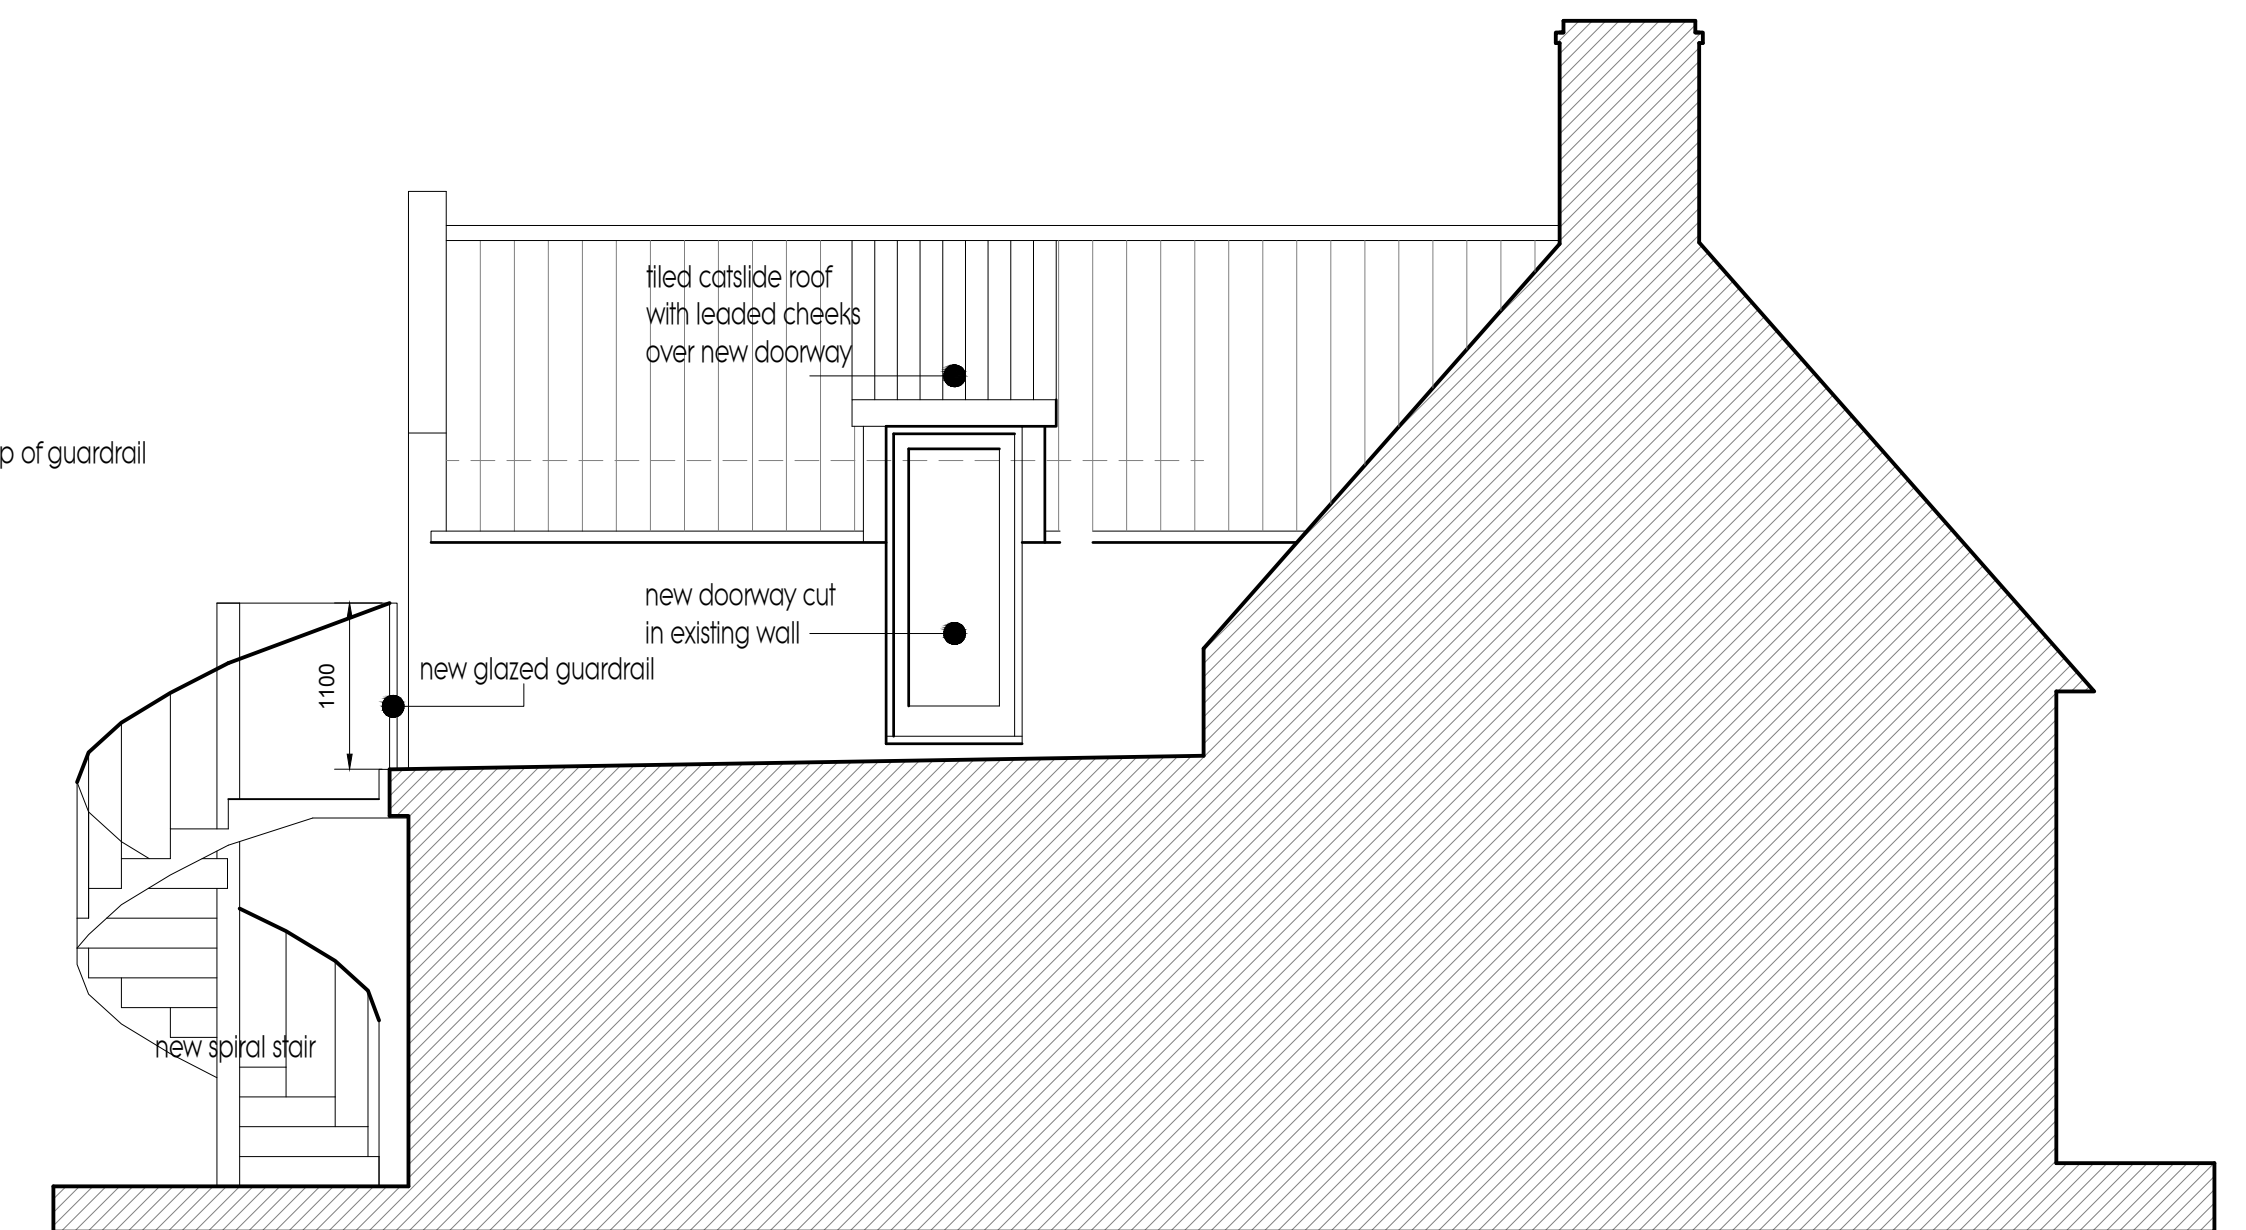


SIDE ELEVATION (North)

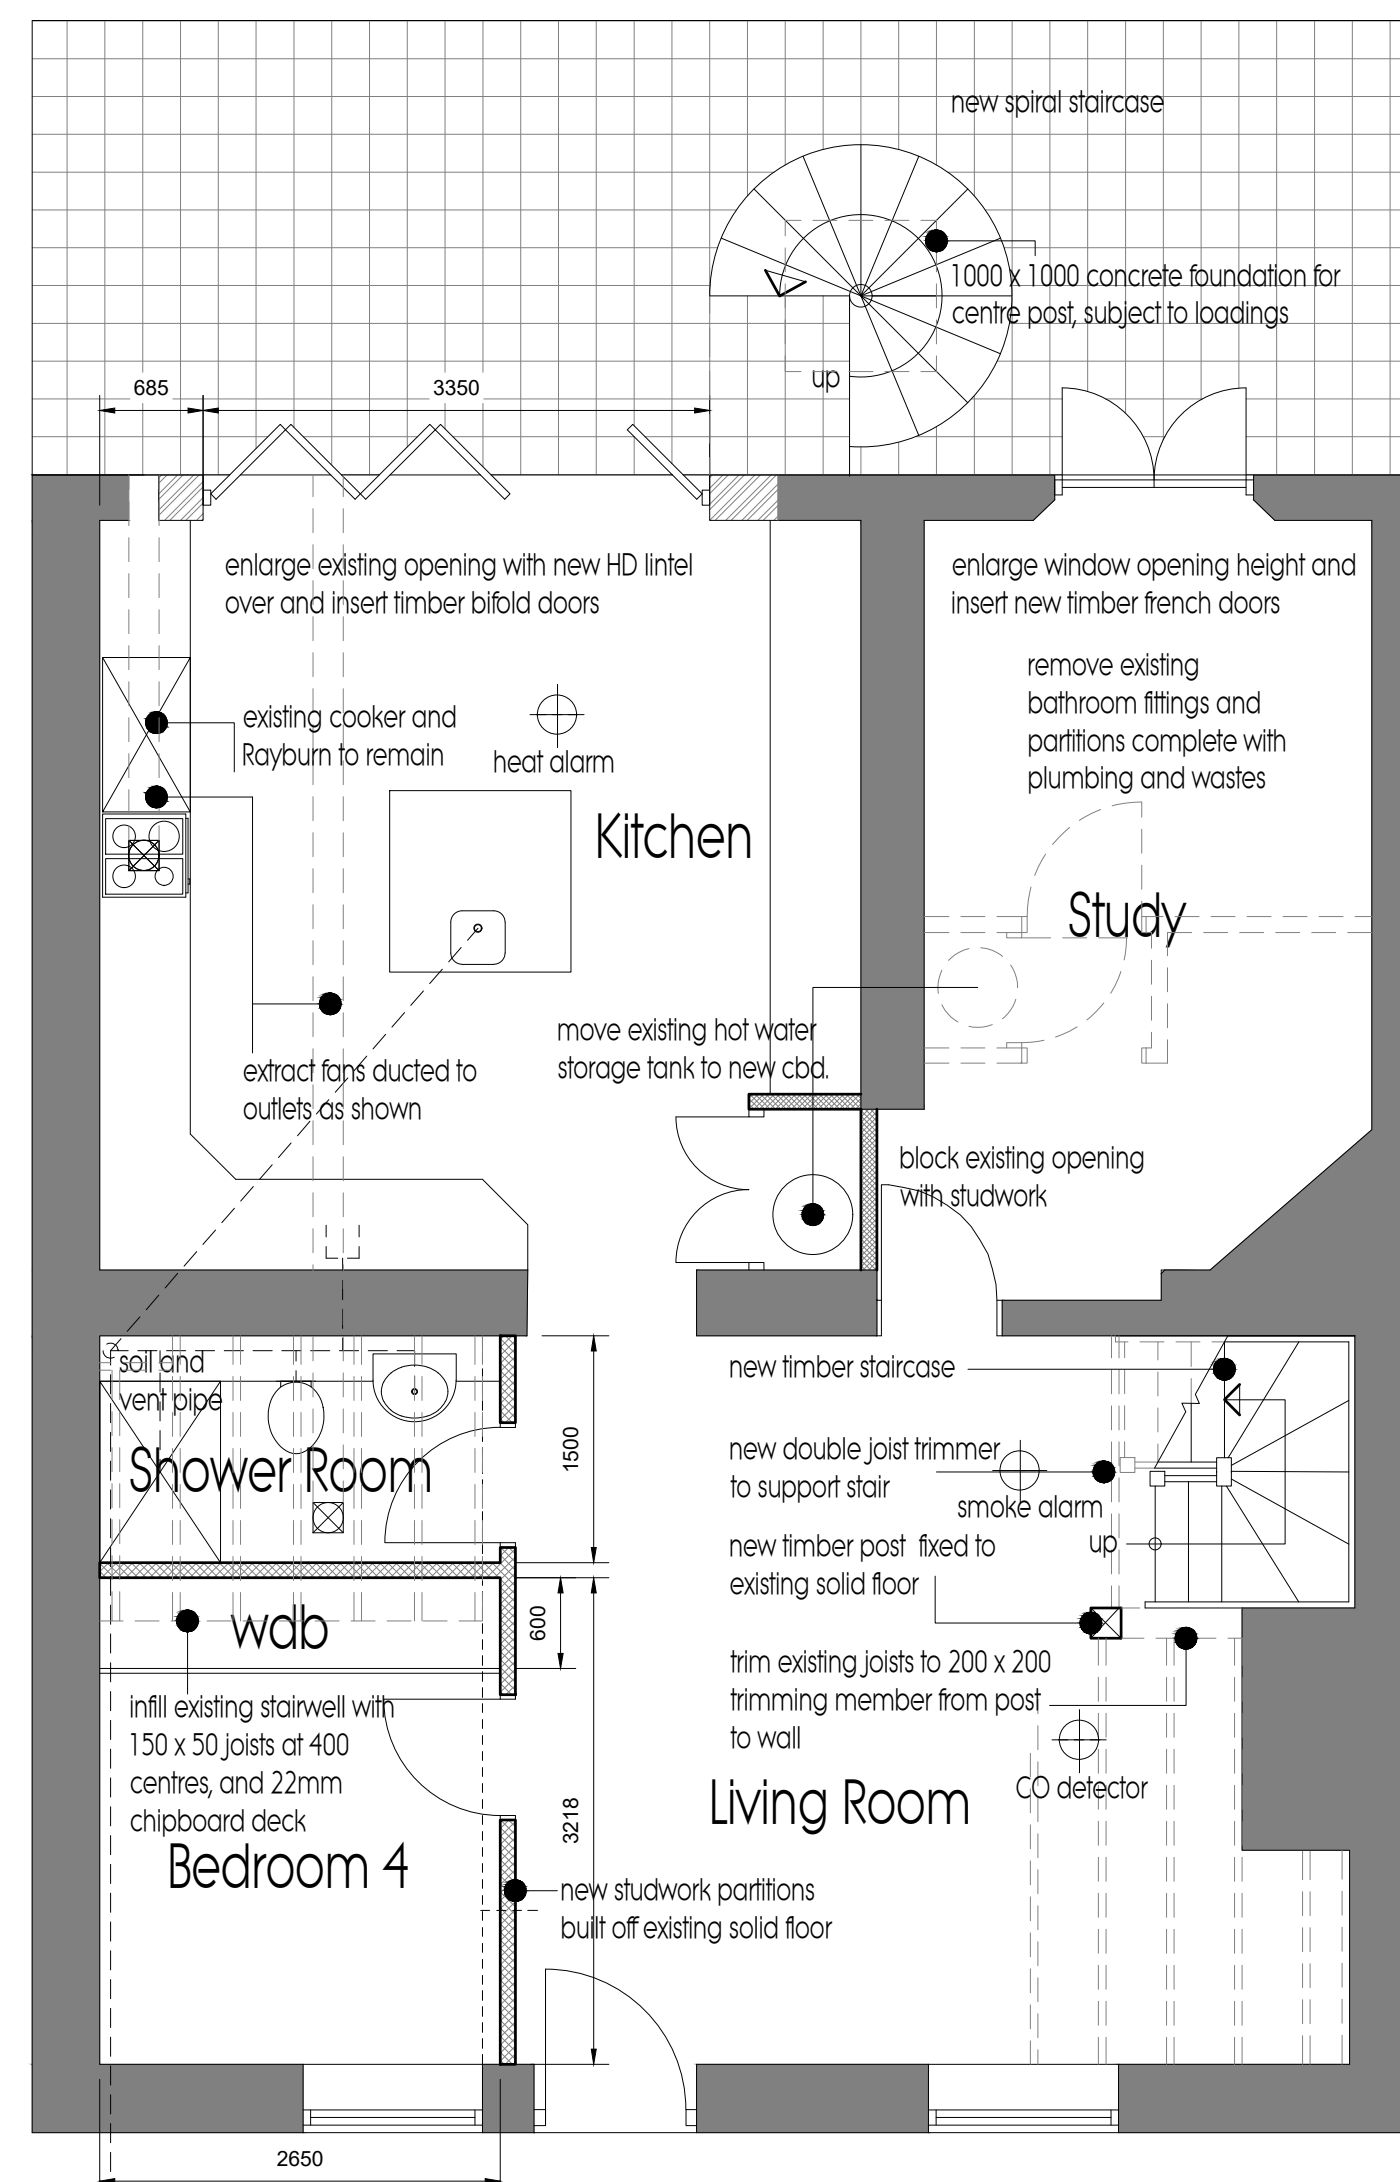


GROUND FLOOR AS PROPOSED


new 100 mm dia underground drain to
new connection to sewer in North Street,
via new manhole in public footpath

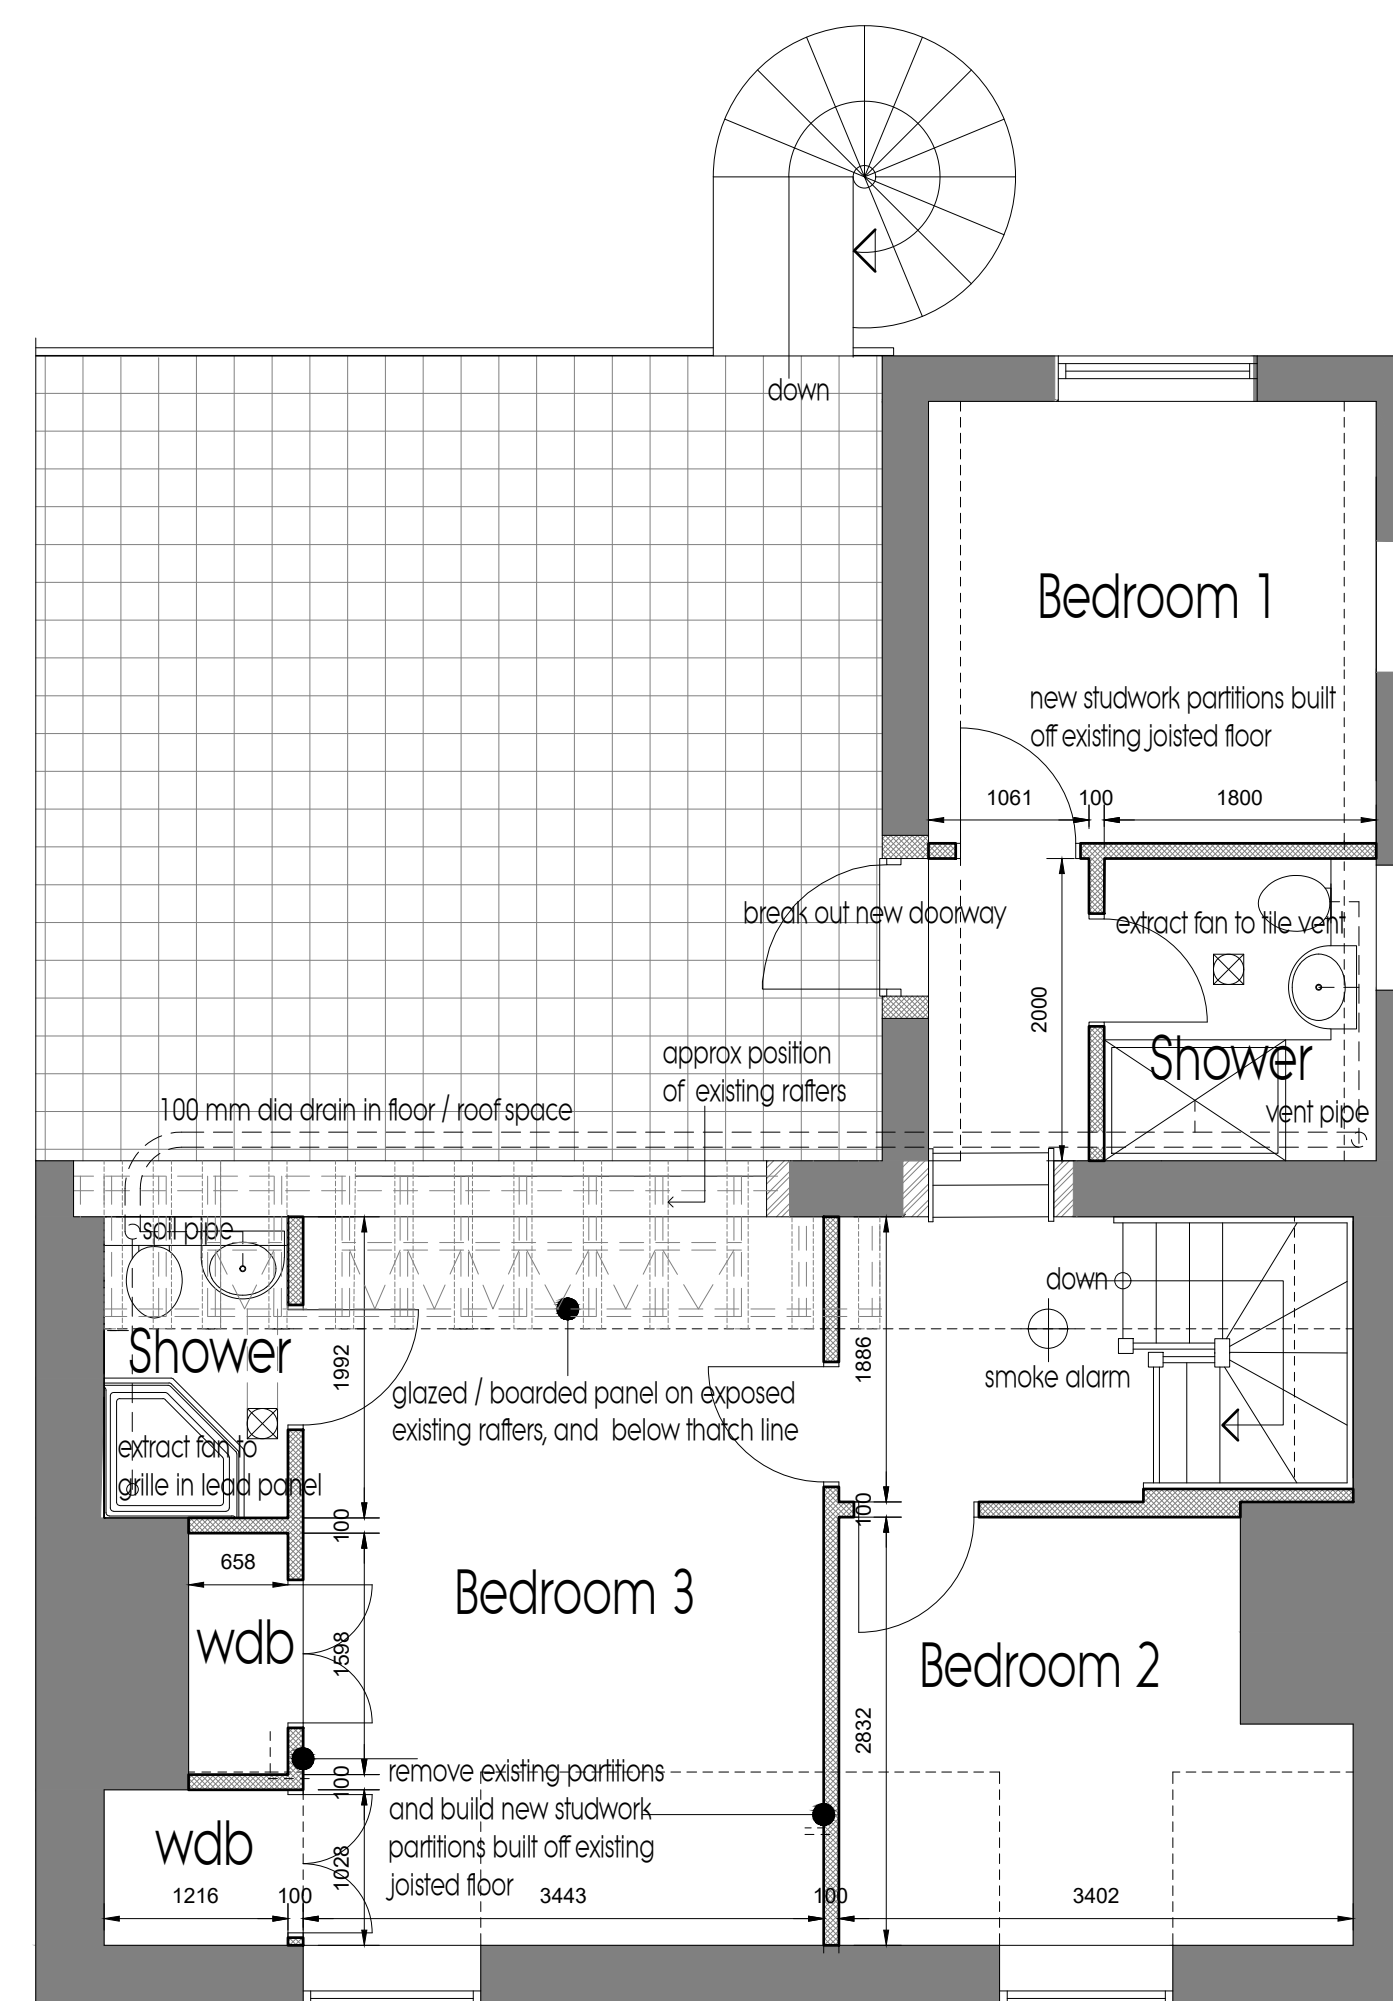

FIRST FLOOR AS PROPOSED

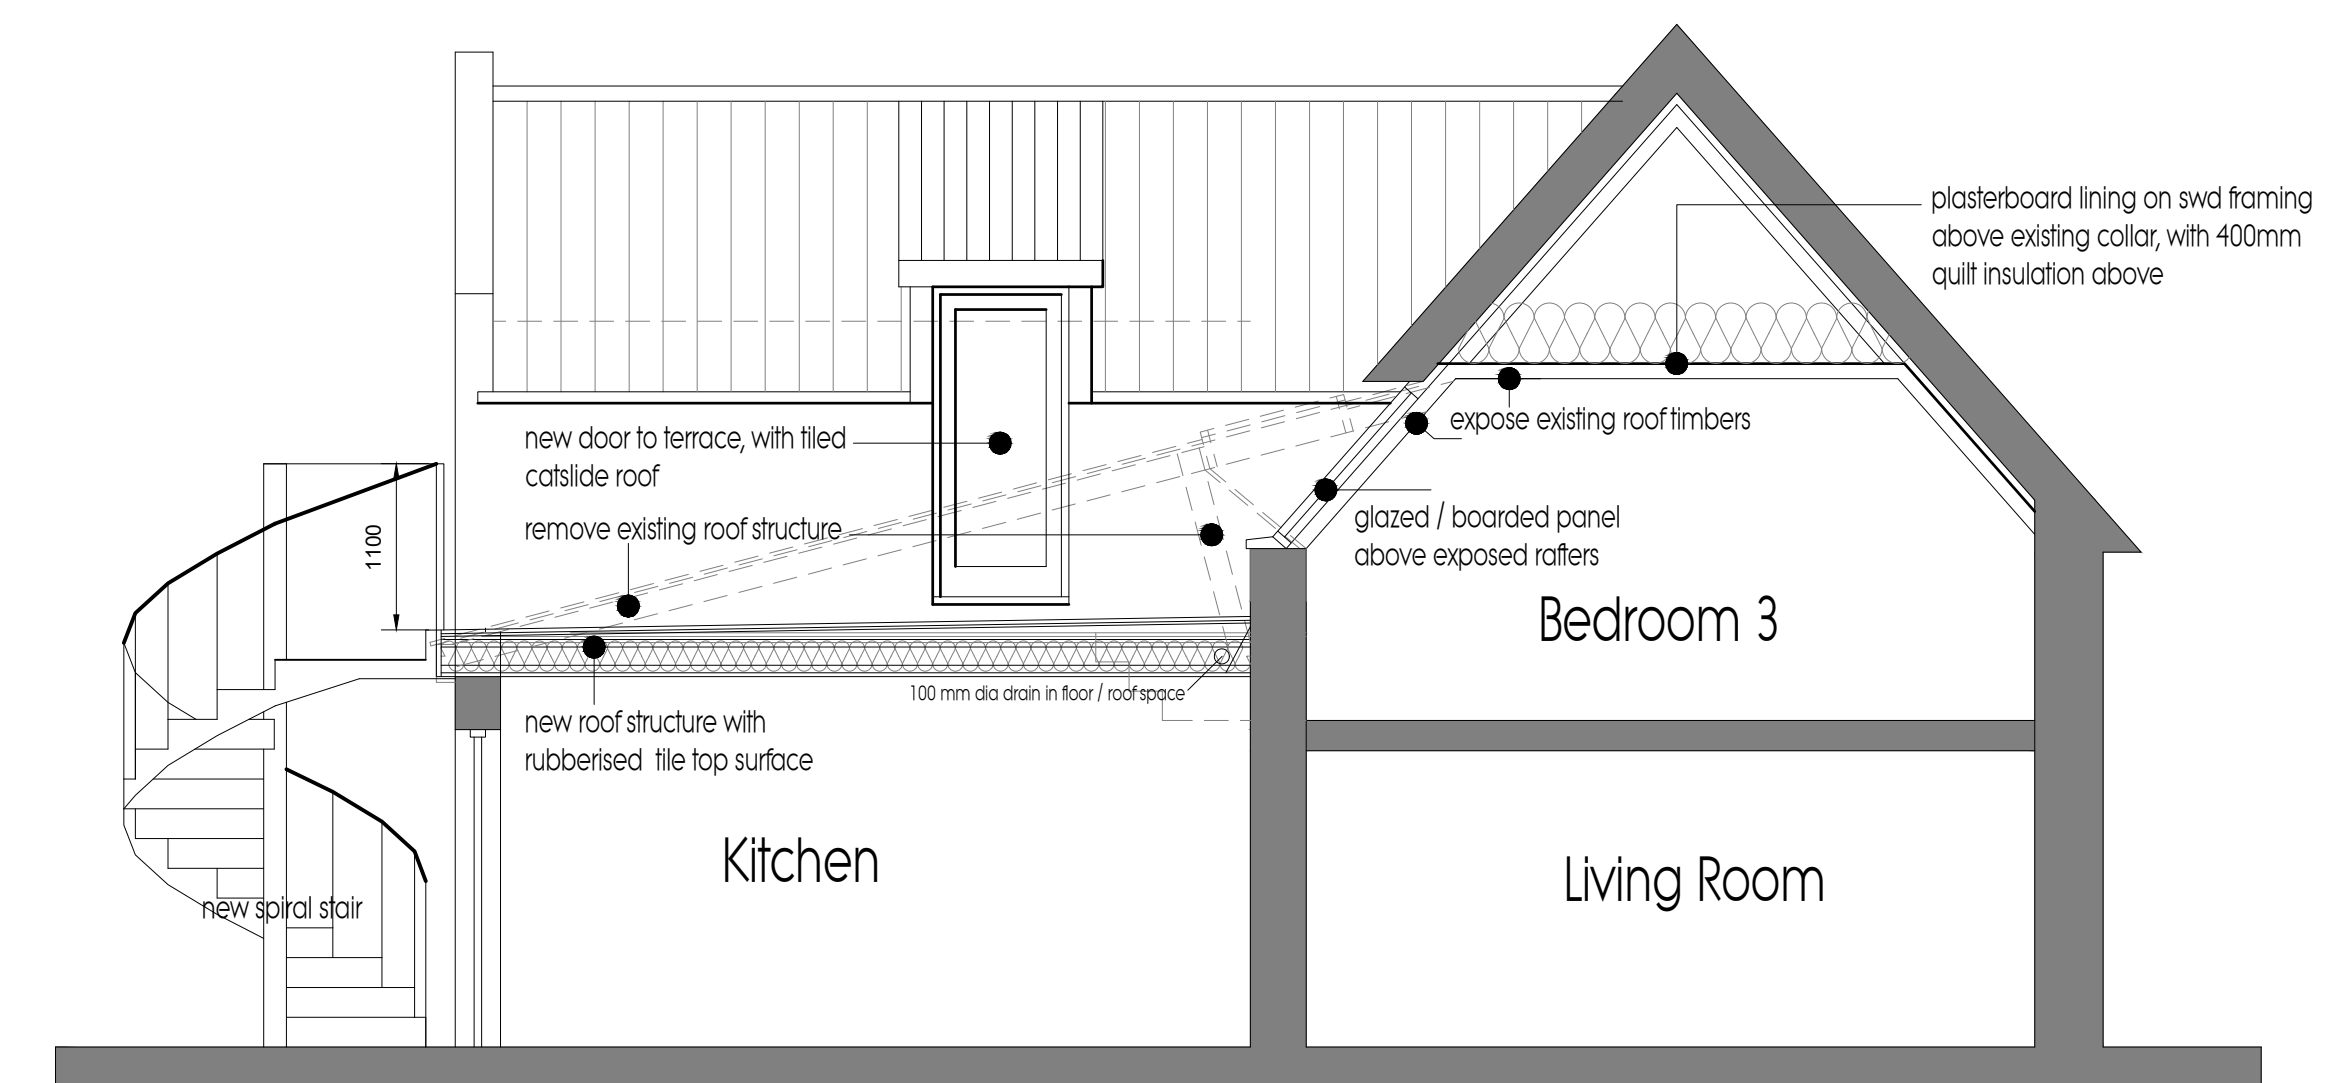

CROSS SECTION

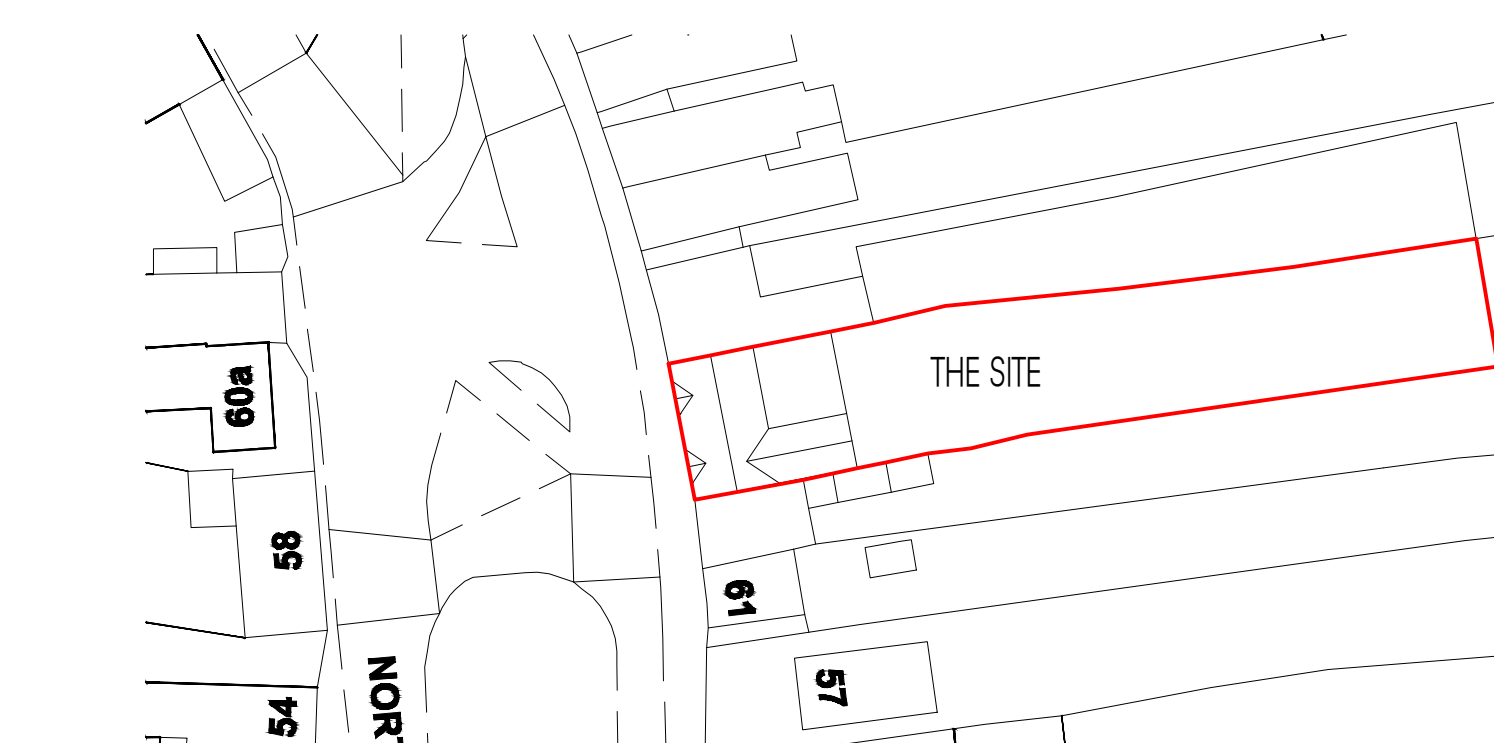

BLOCK PLAN 1:500



Revision	24 August 16	TAC	General adjustments		
Date		Drawn	Description		
Client	Drs J and N Cattell				
Project	Alterations and extensions to 65 North Street, Crowland				
Drawing	Building Regulation Drawing				
Scale	1:50, 1:500	Drawn	TAC	Chkd	AWM
Date	10/02/2016				
Trevor A Clay RIBA Ltd, 14 Old Fenkide Road, Weston Hills, Spalding, Lincs. PE126DD 01406 380027 07778 597975 trevor@tacarchitects.co.uk www.tacarchitects.co.uk					