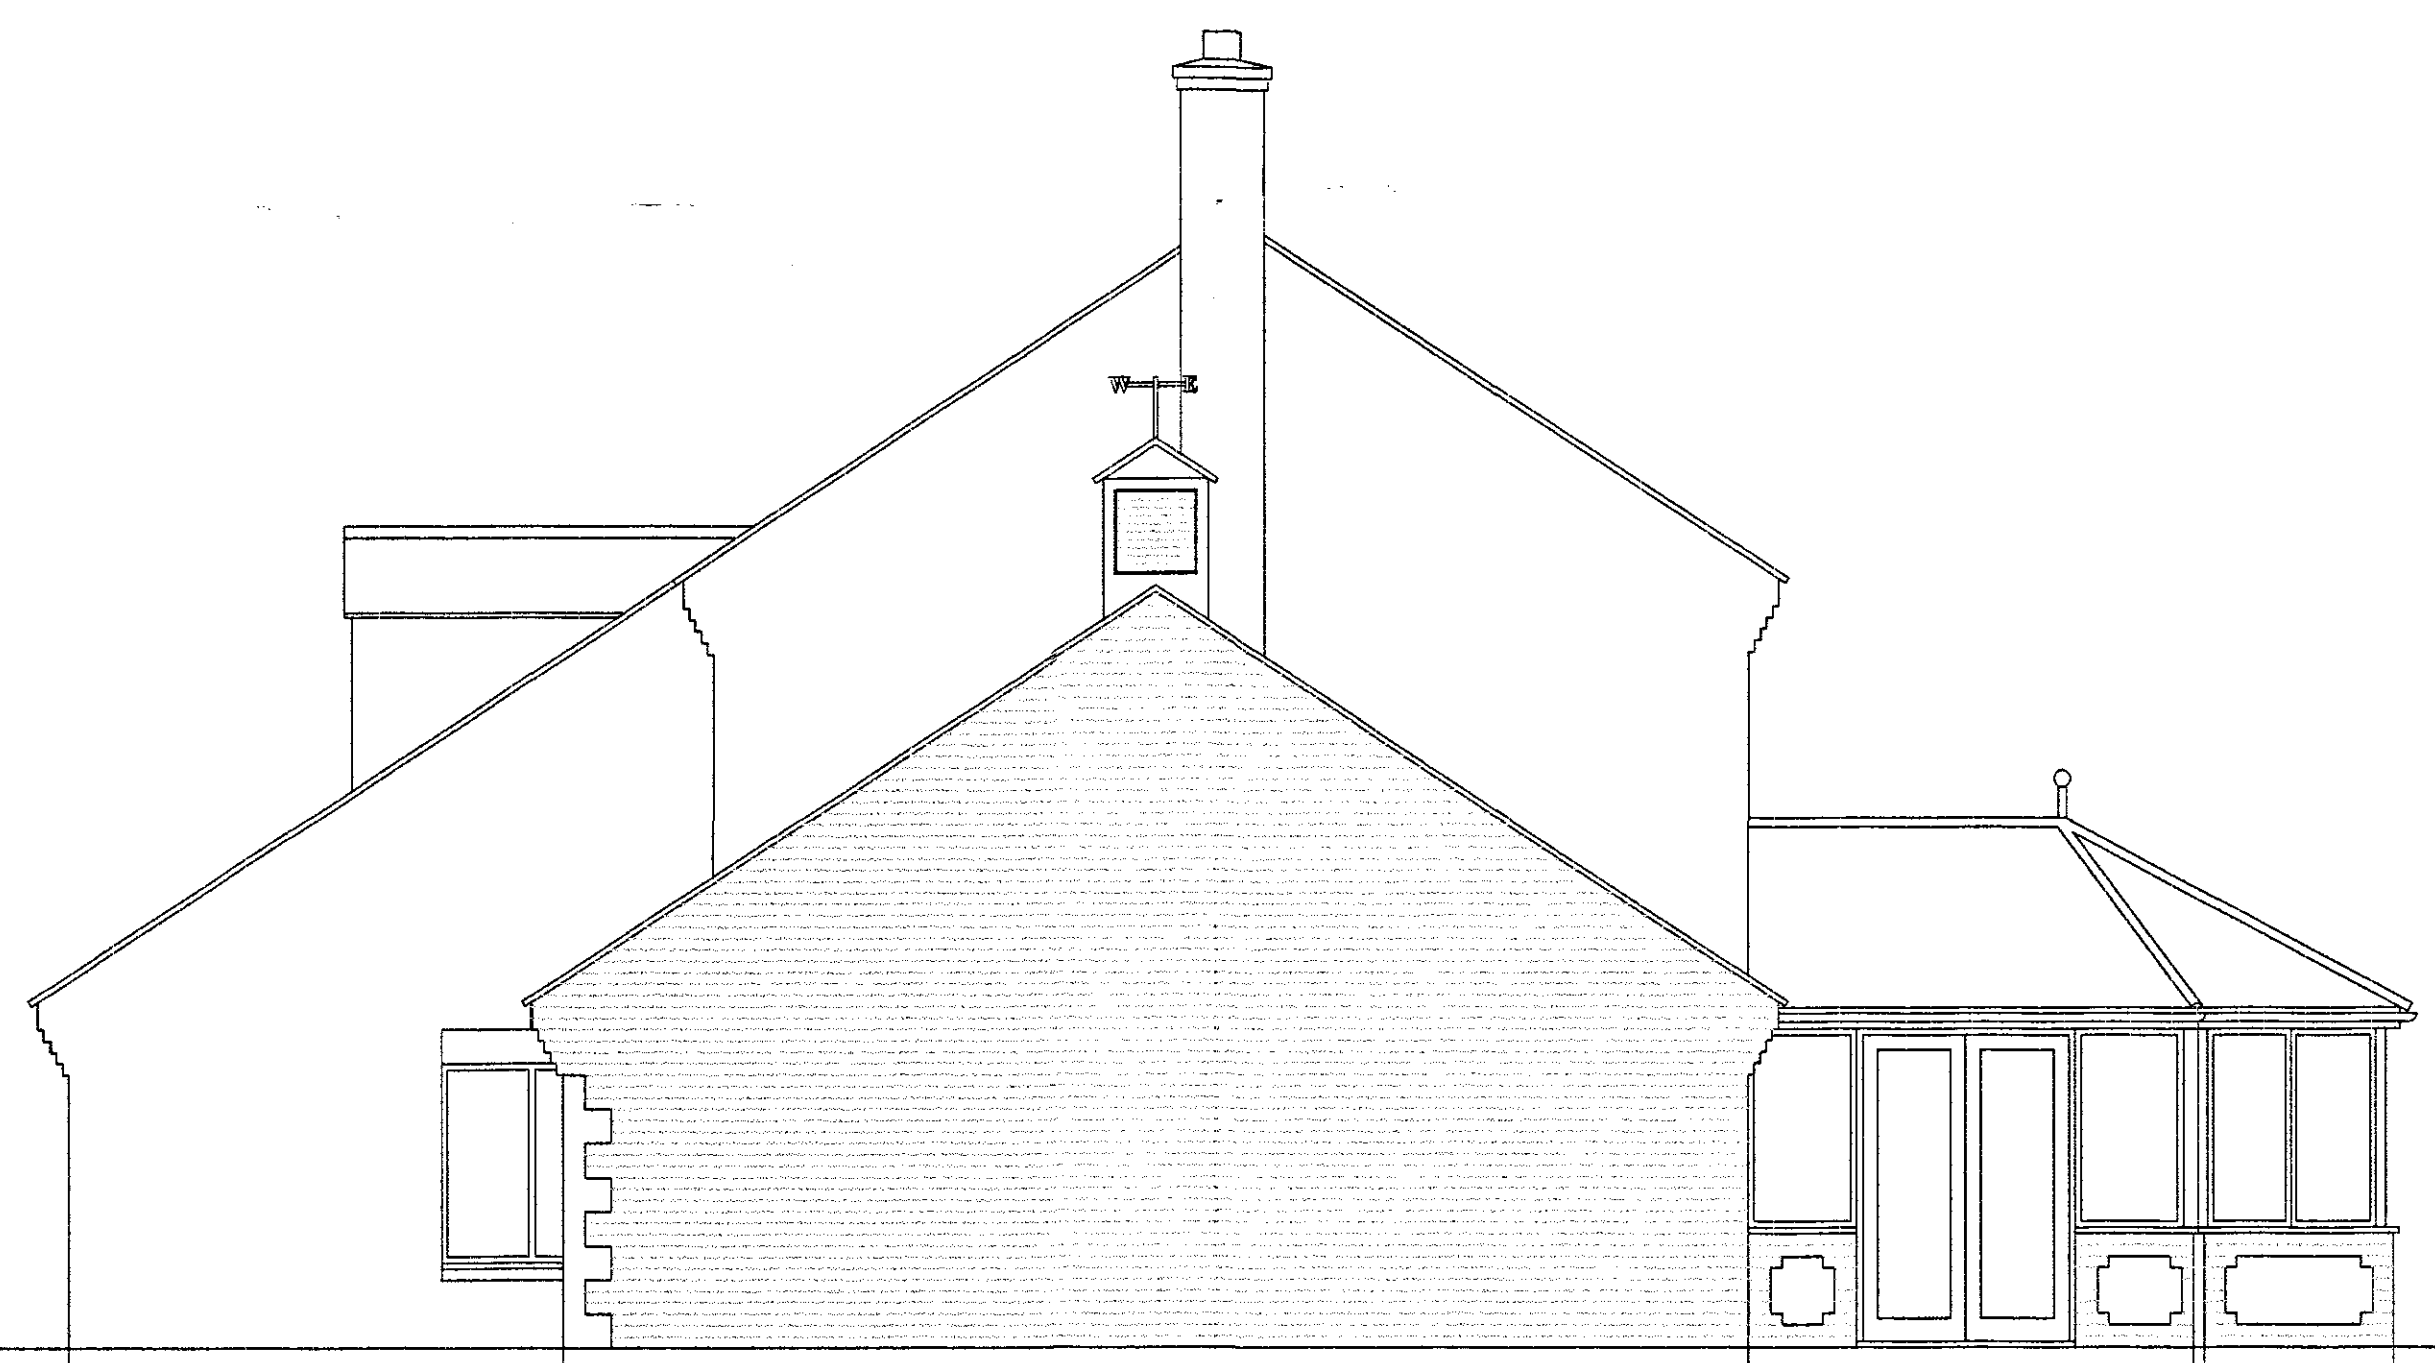


*proposed front elevation**proposed side elevation**proposed rear elevation**proposed side elevation*

**DETERMINED
PLAN**

DETAILS WITHDRAWN:

STONE QUOINS TO GARAGE

WEATHER VANE FEATURE

27/10/05 BY LETTER

**The
Designs.**

Tony Fitzjohn
7 Rudyard Grove, Gunthorpe, Peterborough, PE4 7UJ.
Telephone/Fax 01733-573239

PROJECT	Proposed Sun Lounge, Garage & Alterations to :- No 1 Abbey Mews, Crowland Proposed Elevations.	CLIENT	Mr & Mrs D Fox
DATE	31-07-05	SCALE	1:50
DRAWN	05-31-3/		