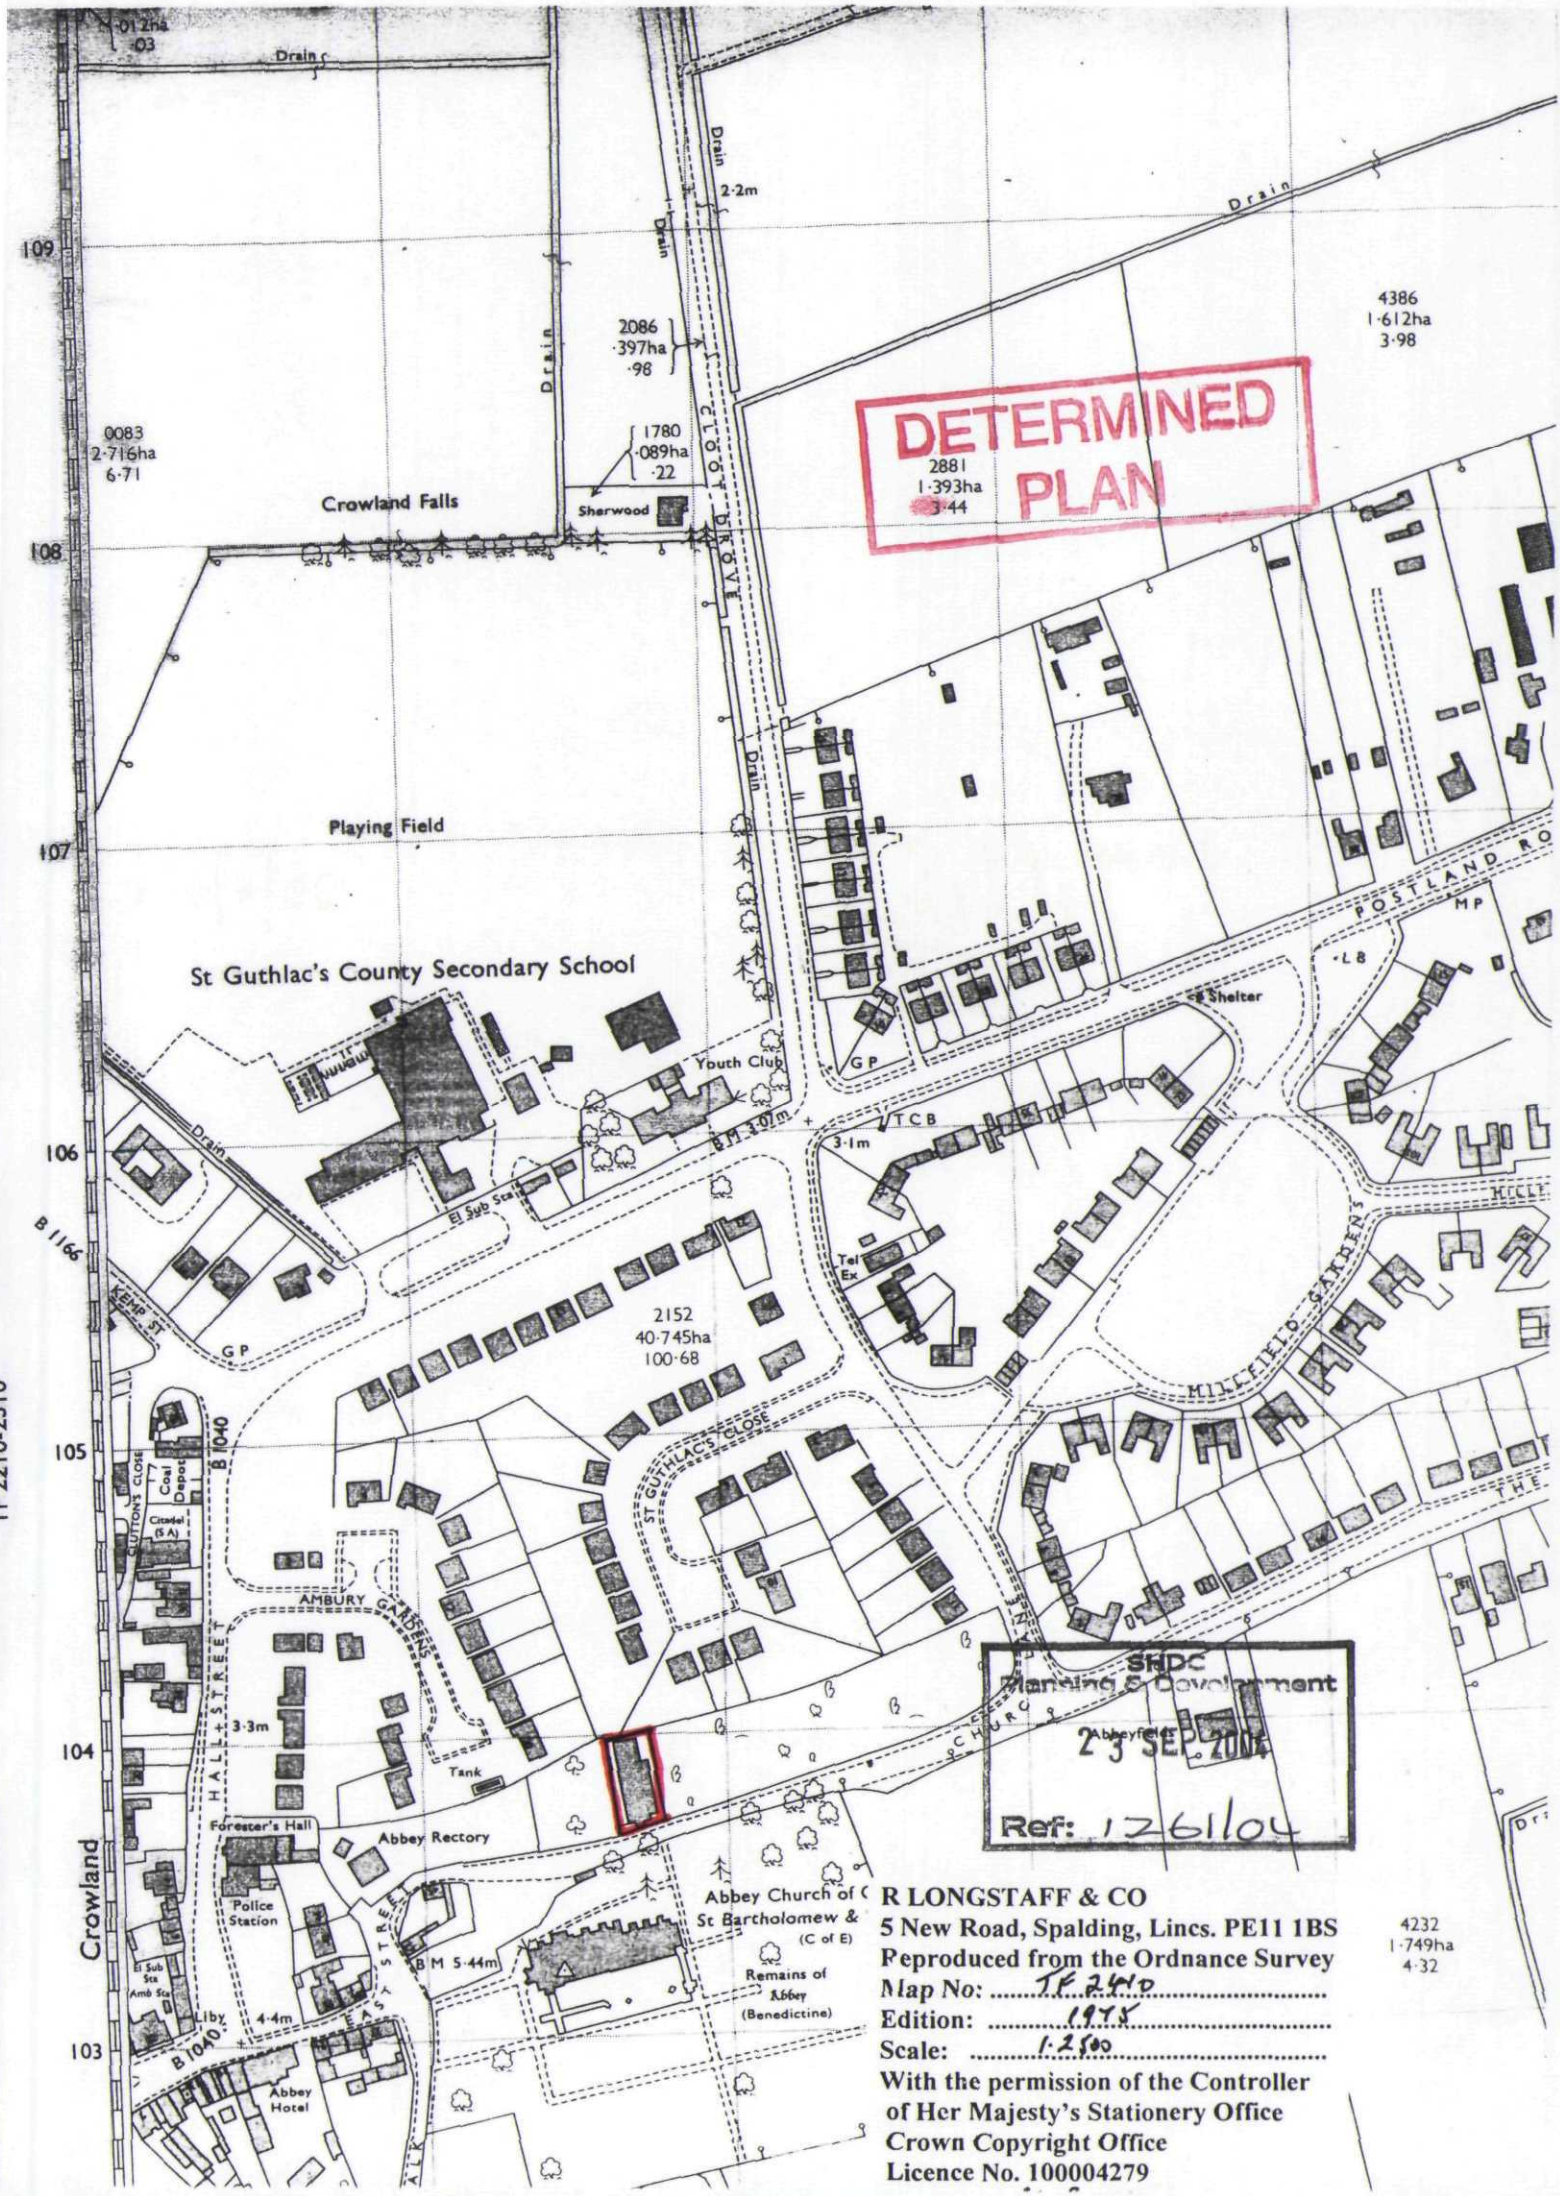

SHDC
Planning & Development
23 SEP 2004
Ref: 1261/04

R LONGSTAFF & CO
5 New Road, Spalding, Lincs. PE11 1BS
Reproduced from the Ordnance Survey
Map No: TF 2410
Edition: 1975
Scale: 1:2500
With the permission of the Controller
of Her Majesty's Stationery Office
Crown Copyright Office
Licence No. 100004279