




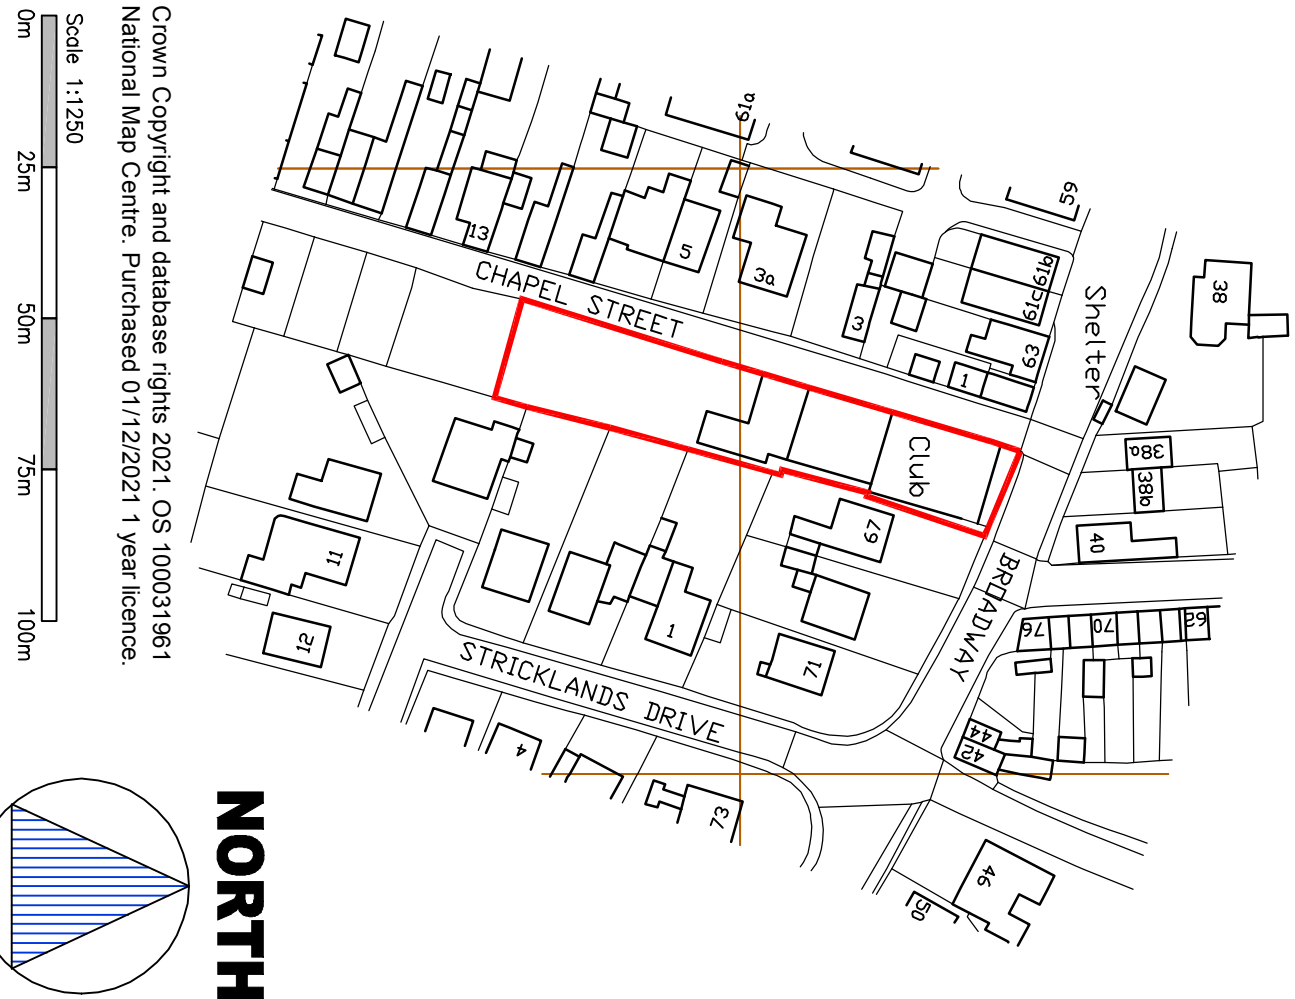

LOCATION PLAN 1:1250

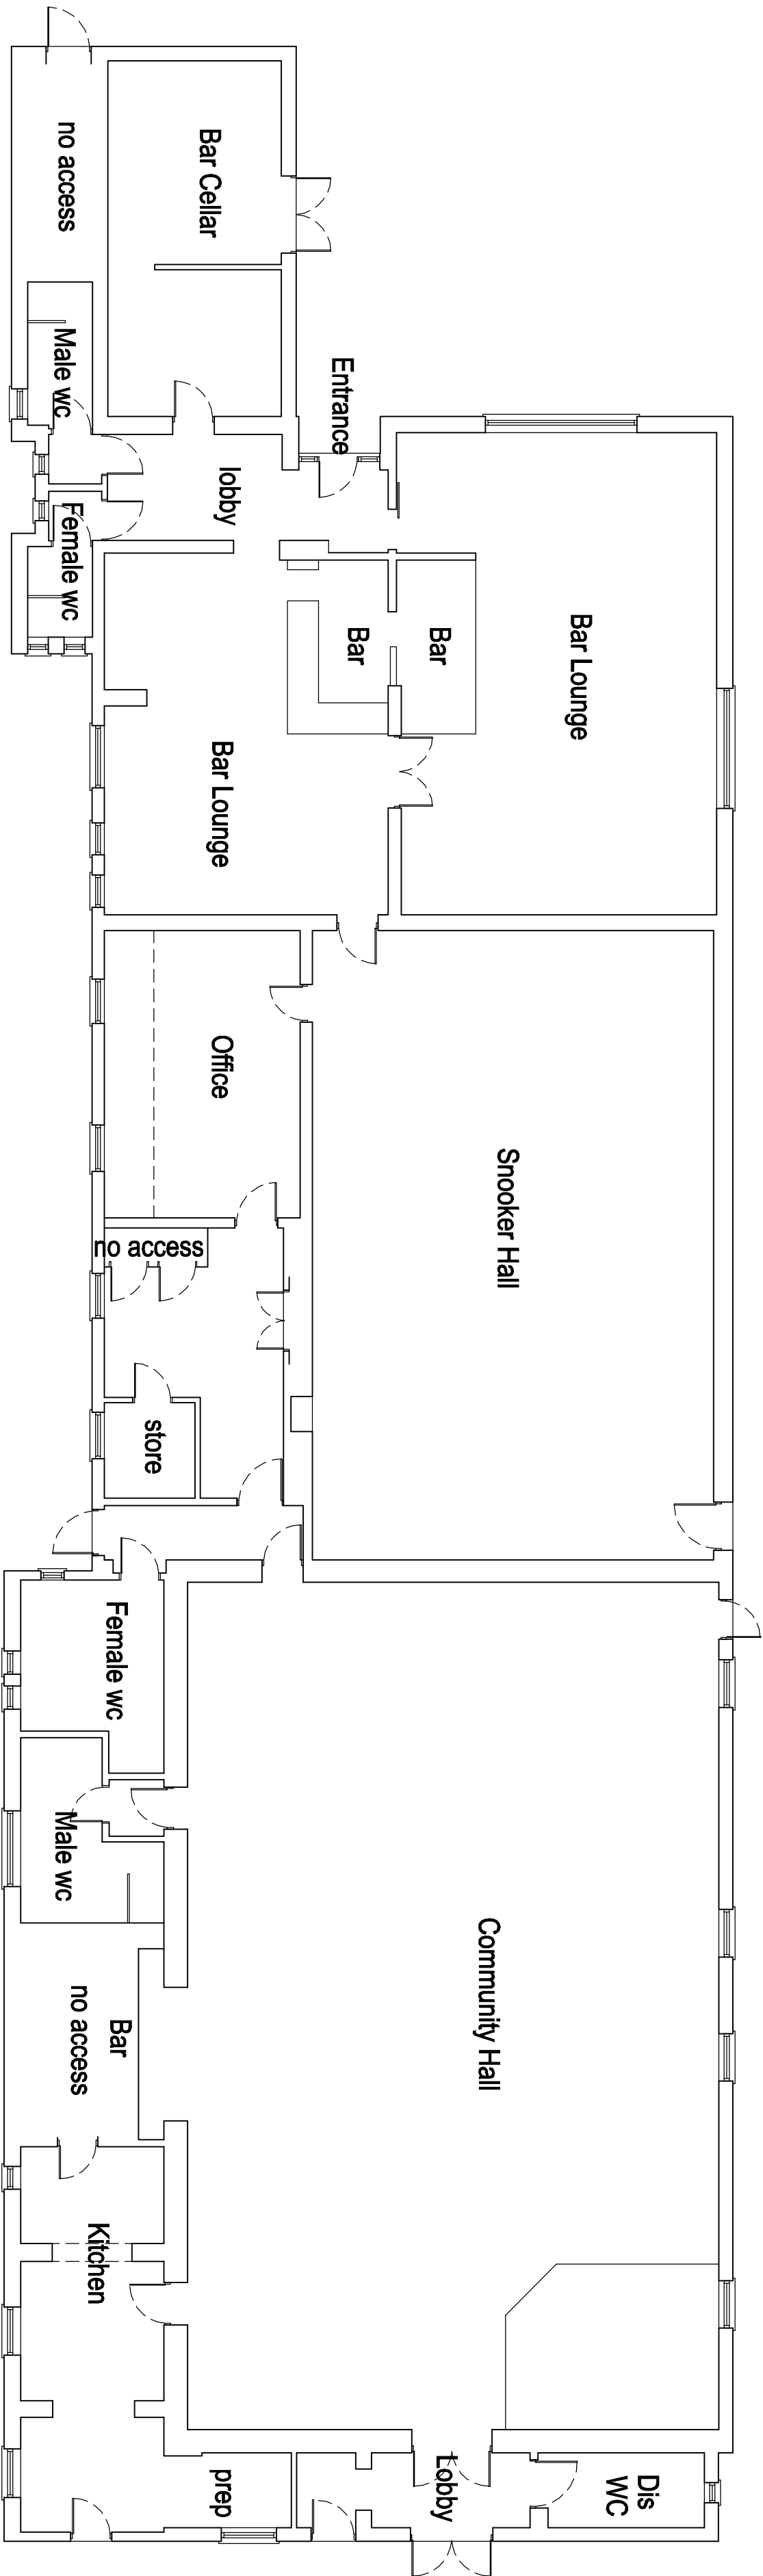

EXISTING PLAN 1:100

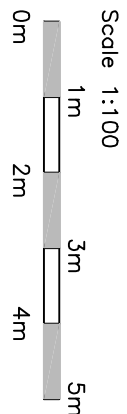

FEASIBILITY

PLANNING

BUILDING REGULATIONS

CONSTRUCTION

☐

☒

☐

☐

DRAWING ISSUE

GOOD-DESIGN-ING Ltd

11 SARACEN, WAY,
NEWMARK ROAD,
PETERBOROUGH,
PE1 5WS

TEL 01733 569731
E-MAIL
robert@good-design-ing.co.uk

PROJECT

Proposed Development of
Former
British Legion Hall to
Chapel Street
Crowland
PE6 0AR

NOV 2021

DRAWING

Existing Plan
Location Plan

Scale 1:100 1:1250
© A1 size
drawing number
211276-01