NOTES

1. All discrepencies to be referred to the Architect before commencing.
2. This drawing is copyright.

Rear Elevation

Scale

0 1m 2m 5m

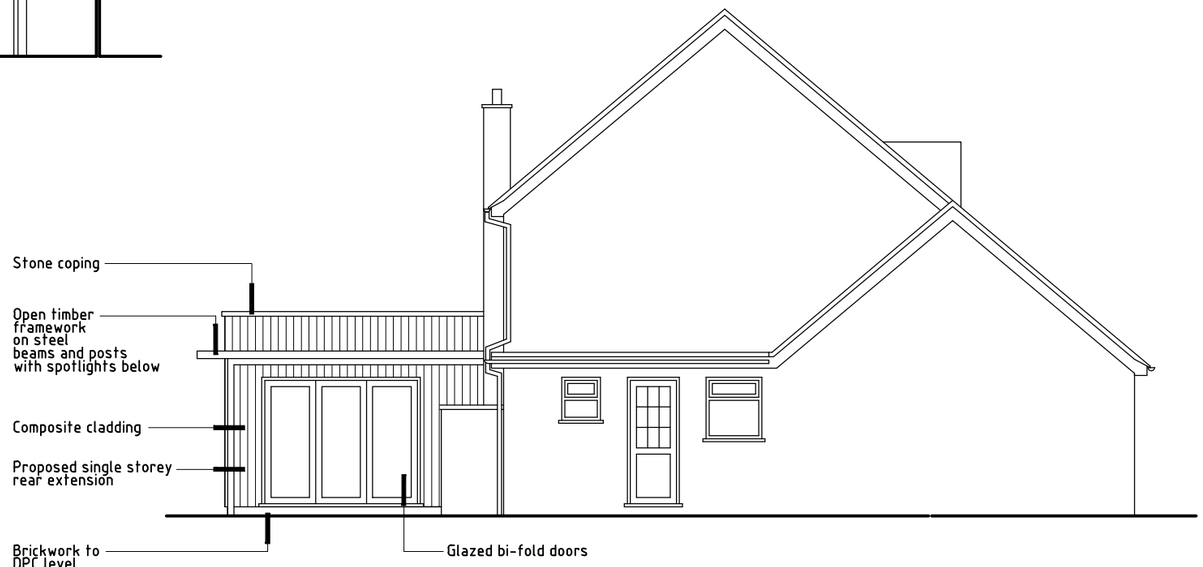

Side Elevation

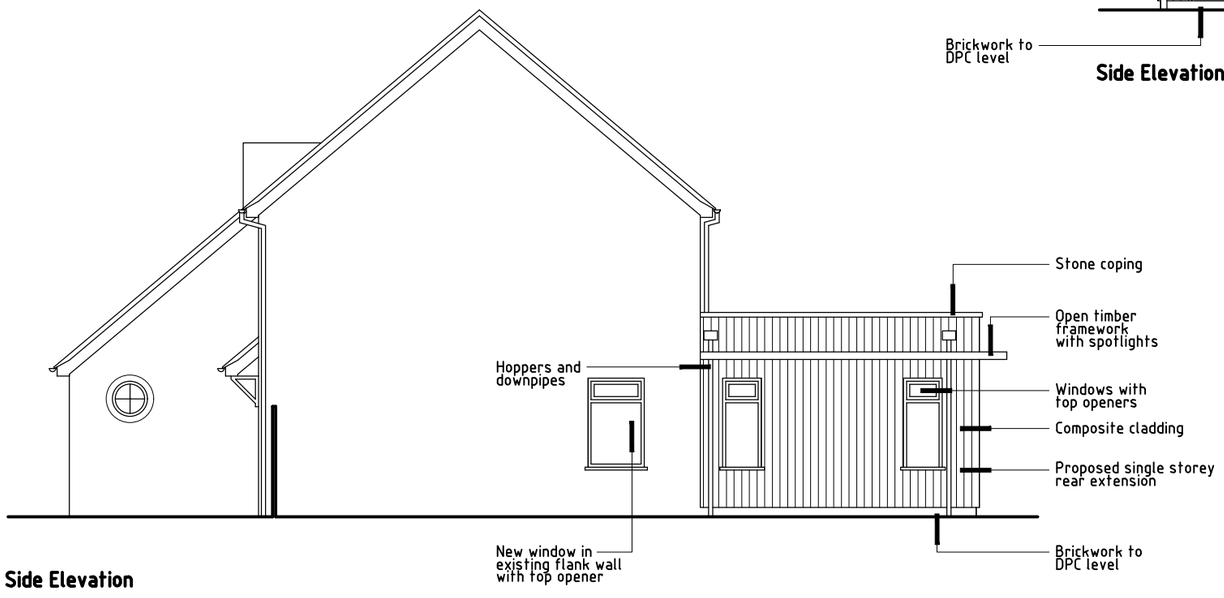

Side Elevation

Scott | Whight
Architects and Development Consultants
14 Sugar Way, Peterborough, PE2 9RL
Tel: 01733 834719
E-Mail: scottwhight@btinternet.com

Client: Mr and Mrs Smith		Project: Proposed extension and alterations at 2 Leofric Close Crowland Lincs		
Drawing: Proposed Elevations				
Date: November 2021	Scale: 1:100 @ A3	Project No.: 503	Drawing No.: 06	Revision: -