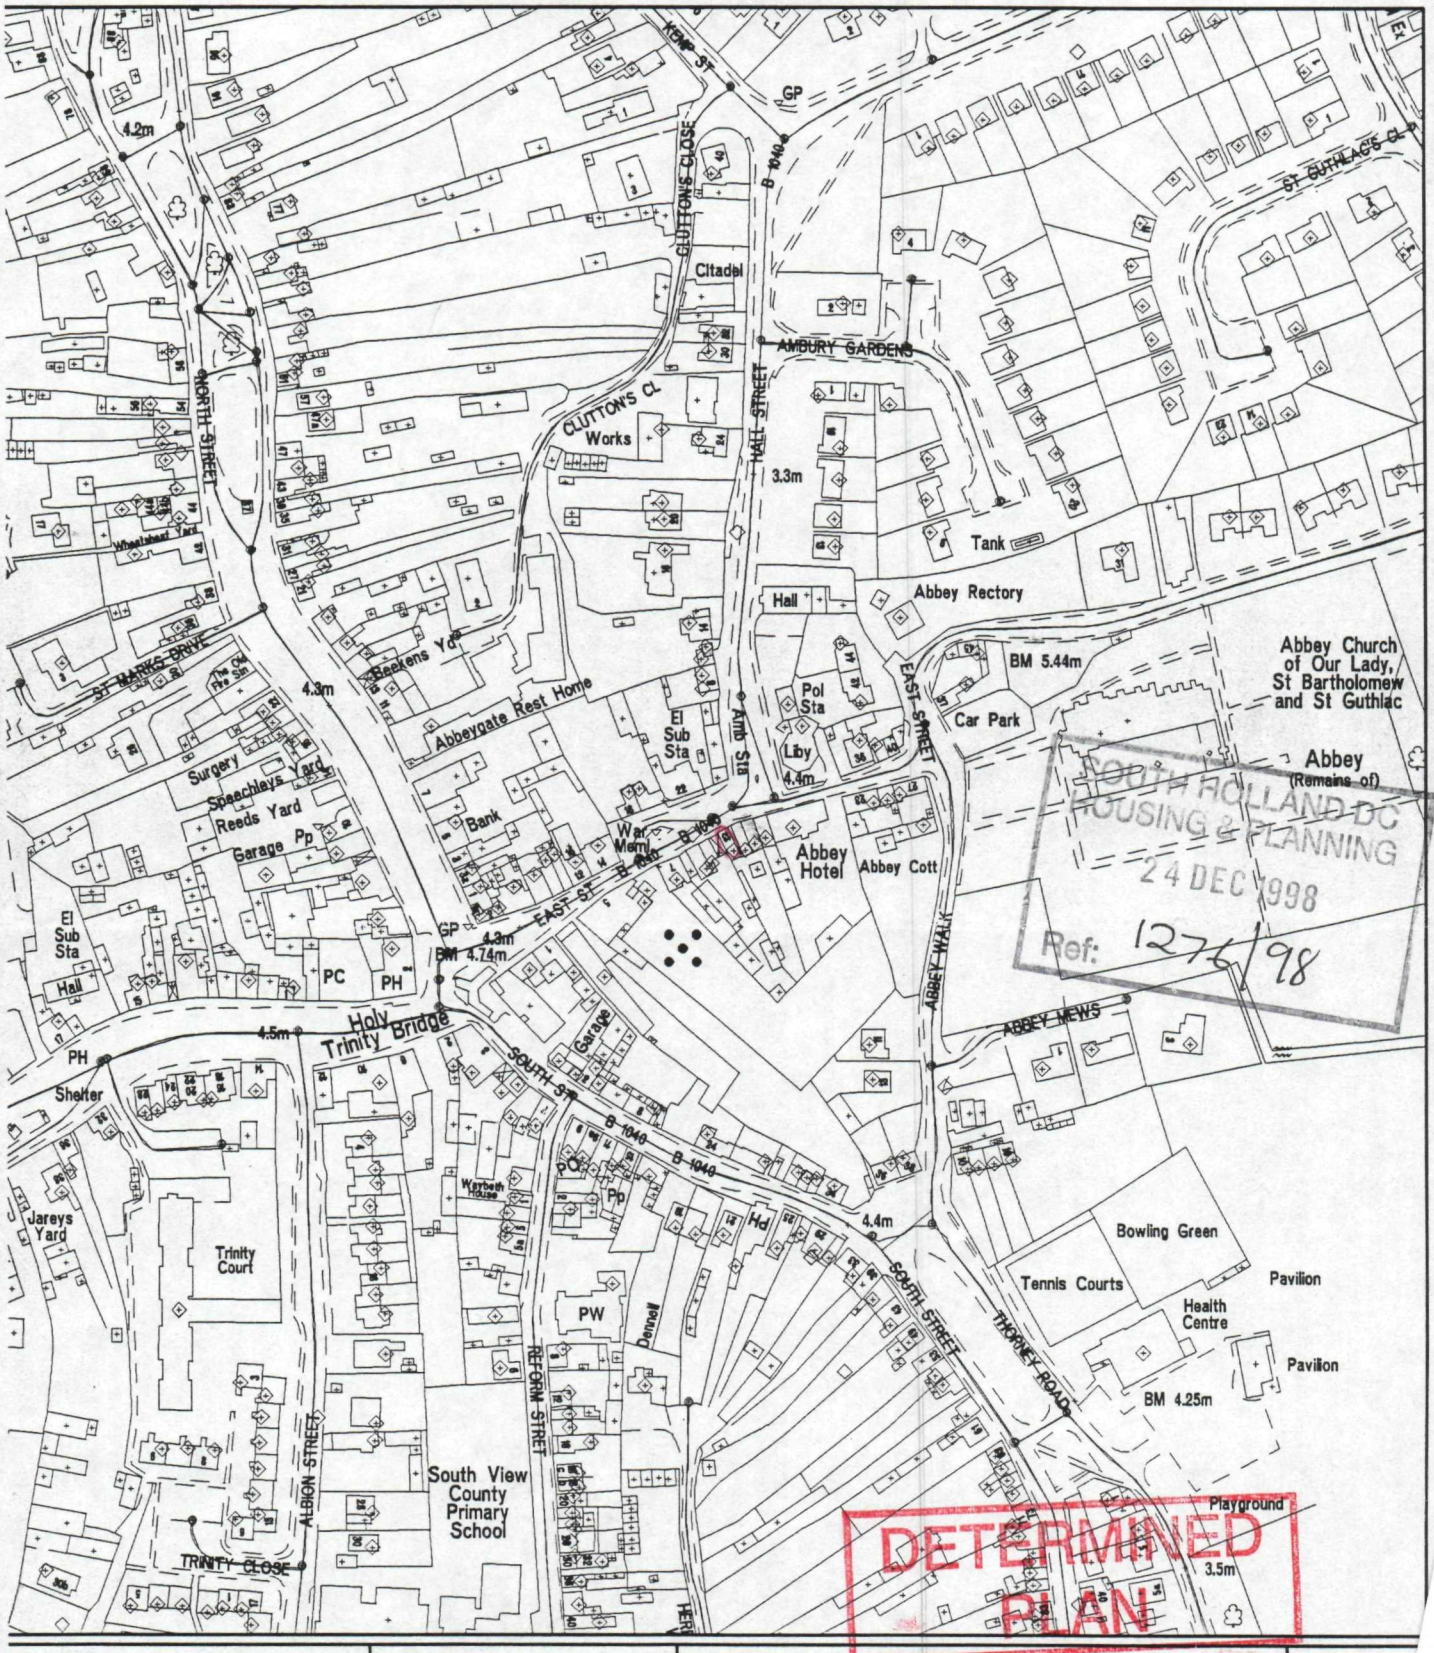


SOUTH HOLLAND DC
HOUSING & PLANNING
24 DEC 1998
Ref: 1276/98

DETERMINED
PLAN

SOUTH HOLLAND DISTRICT COUNCIL

Council Offices
Priory Road
Spalding
Lincolnshire
PE11 2XE

Tel 01775 761161

This copy has been produced specifically for Planning and Building Control purposes only.
No further copies may be made

N



(C) Crown Copyright. South Holland District Council LA 079413

01/07/2003

TF2410SW

1:1250