


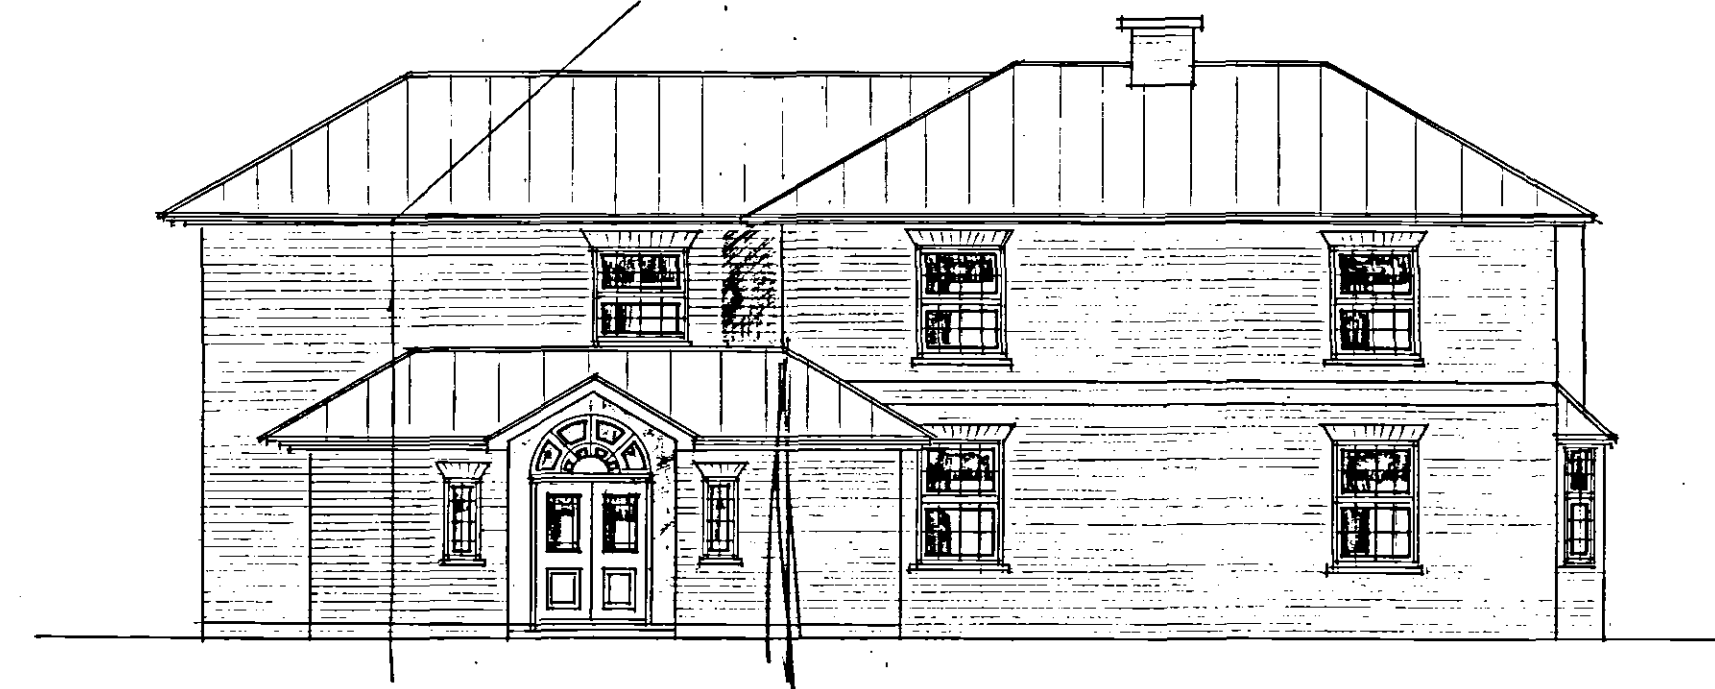


PROPOSED FRONT ELEVATION



WEST FLANK



REAR ELEVATION

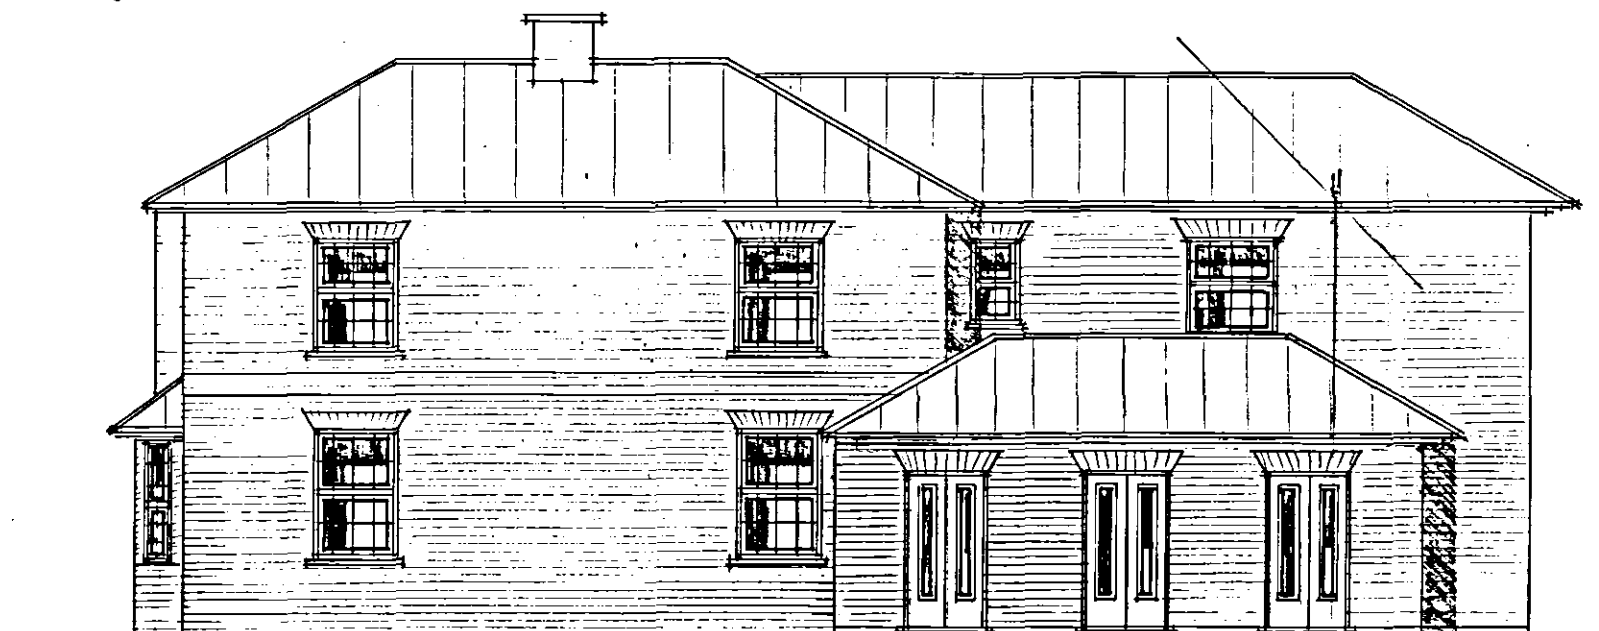

EAST FLANK

SHDC
Planning & Development
15 SEP 2005
Ref: 1285/05

MATERIALS
ROOF TO BE NATURAL GREY SLATE (AS EXISTING)
WALLS TO BE RECLAIMED RED BRICK (AS EXISTING HOUSE).
TIMBER DOUBLE GLAZED WINDOWS.
TIMBER EXTERNAL DOORS PAINTED FINISH.

121 DESIGN 24 BELLAMY ROAD OUNBLE PETERBOROUGH PE3 4NB TEL: 01832 275789	PROPOSED TWO STOREY EXTENSION	MR & MRS M. GREEN THE GRANGE COX'S DROVE CROWLAND	PROPOSED ELEVATIONS	DATE APRIL 05	REV
				SCALES 1:100	
				DESIGN <i>JD</i>	
				DRG N° 05405/2	