
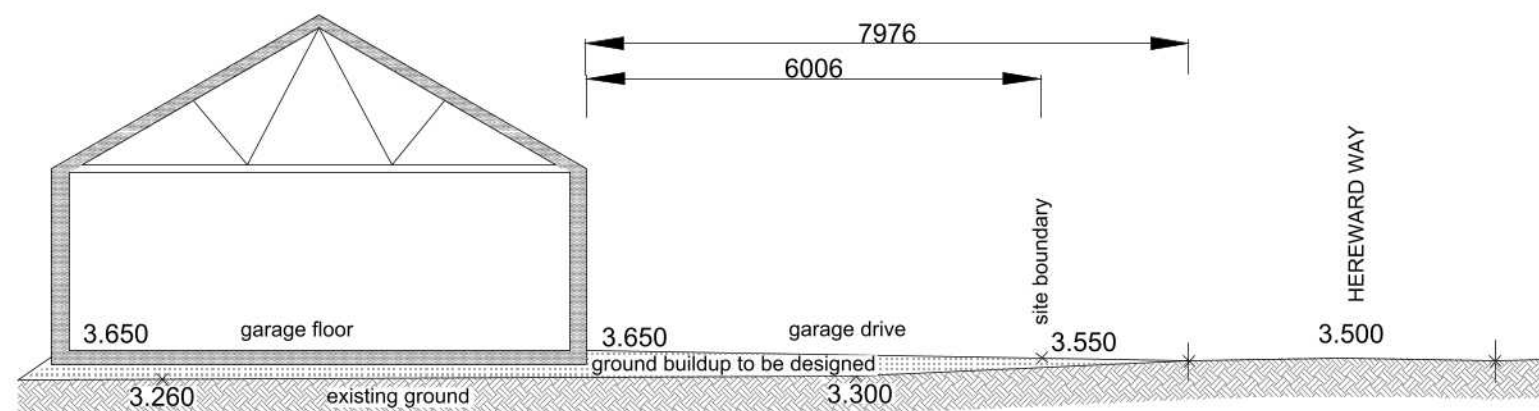
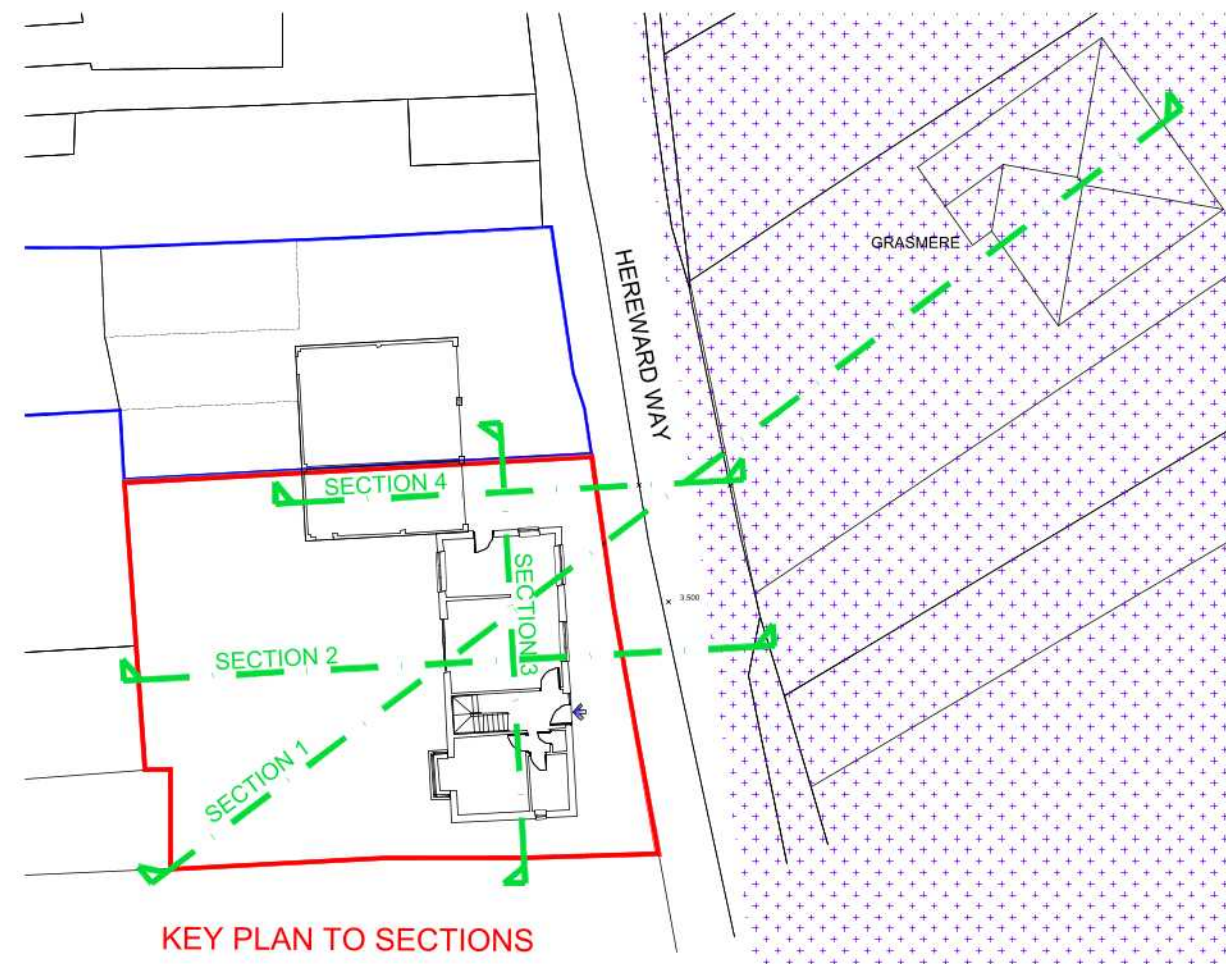


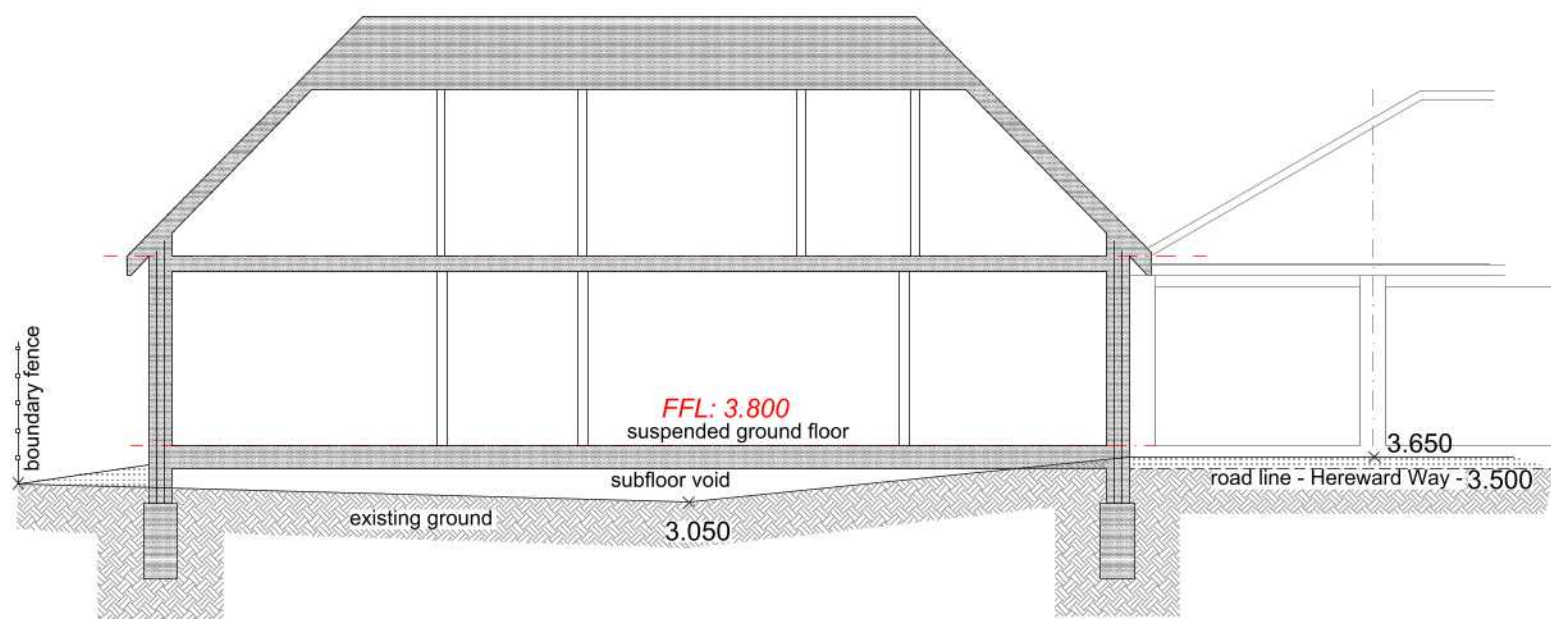

CHISWICK ARCHITECTURAL Ltd.

32 Spring Avenue Hampton Vale
Peterborough Cambridgeshire PE7 8BA
m: 07714 332 331 t: 01733 242 852
e: info@chiswickarchitectural.com

Registered in England & Wales | 11843354

PLANNING

Client

Mr G Brooks & Mrs E Borland

Project

Proposed Chalet Bungalow
38 Reform Street/Hereward Way
Crowland
Lincs
PE6 0AN / PE6 0BL

Drawing Title

Sections 2 and Key Plan

Drawn	Date	Checked	Scale
RAC	JAN2022	—	1:100@A3 NTS@A3
Job No	Drawing No	Revision	Note
GEB21	032	—	