


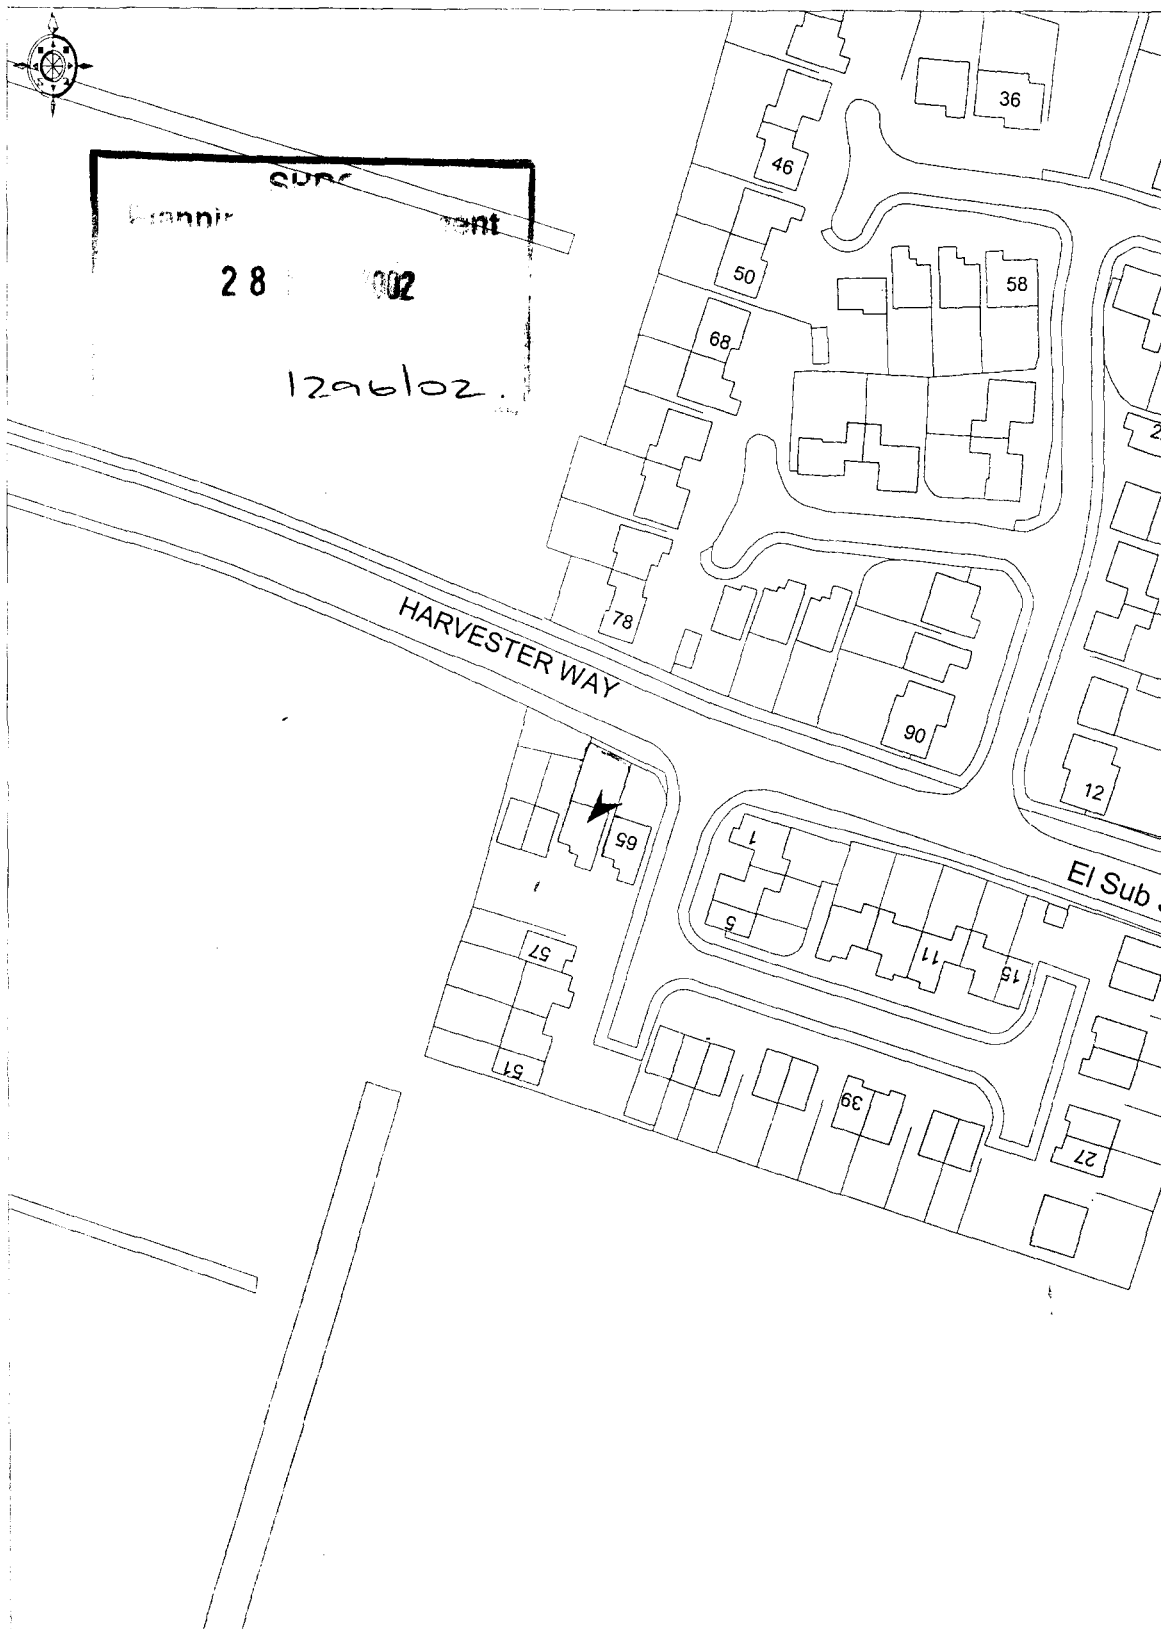

Ordnance
Survey

© Crown copyright 2002. All rights reserved. Licence Number 100020449. Survey Scale - 1:2500 Plotted Scale - 1:1250

Scale 1:500

Planning Development

28 NOV 2002

1296102

HARVESTER WAY

Proposed Conservatory

68

78

90

65


57

57


5

39


PLAN
28 NOV 2002
1256102

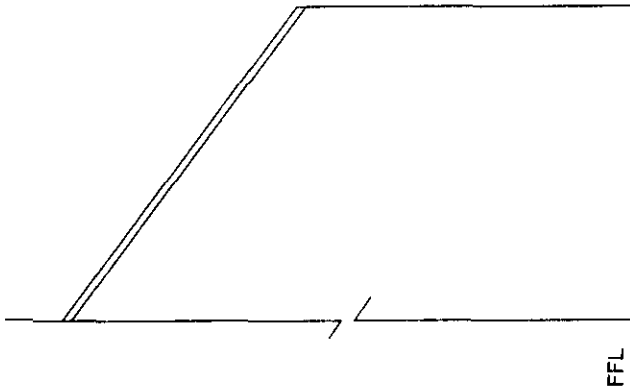


EXISTING LEFT ELEVATION

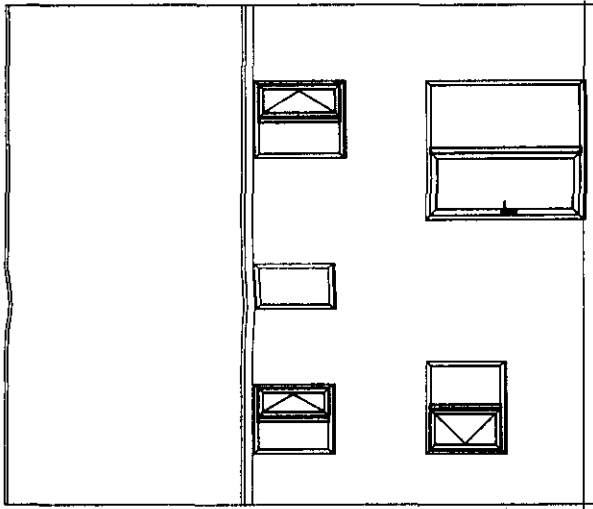


EXISTING REAR ELEVATION

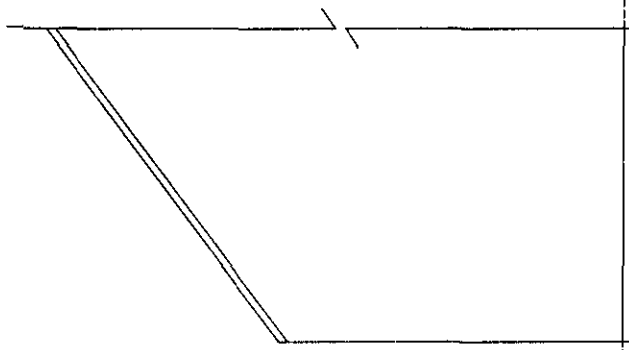


EXISTING RIGHT ELEVATION

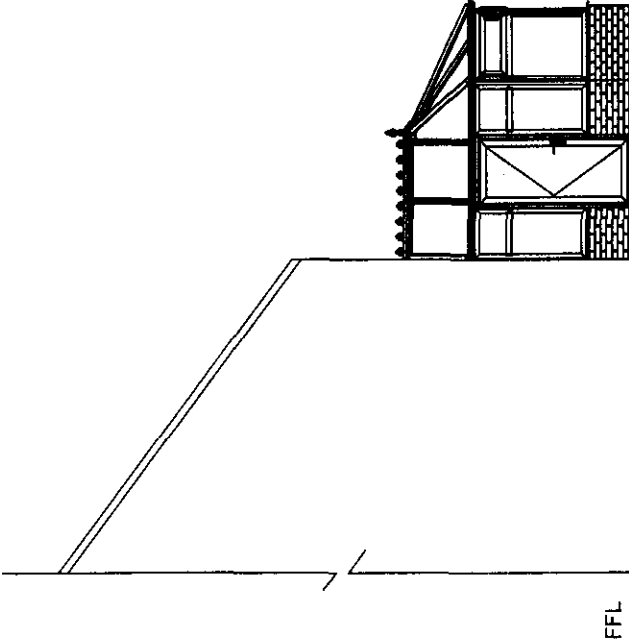


PROPOSED LEFT ELEVATION

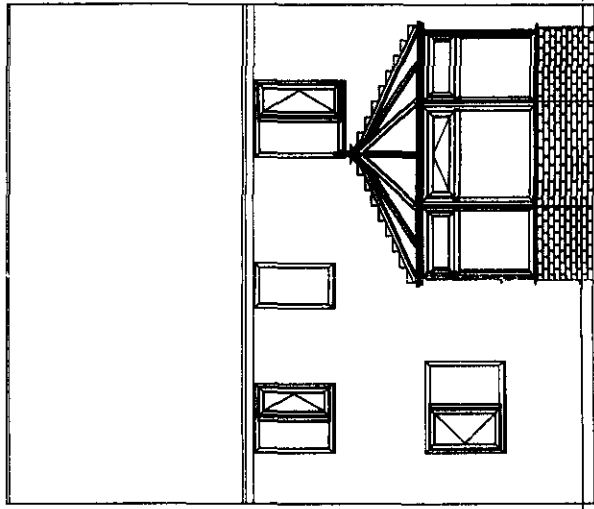

PROPOSED REAR ELEVATION

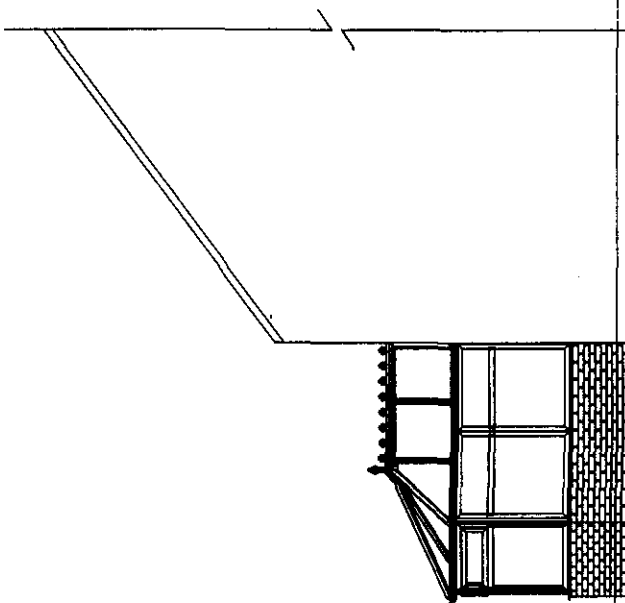


PROPOSED RIGHT ELEVATION

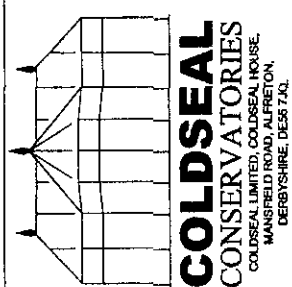

NOTES

EXISTING AND PROPOSED ELEVATIONS

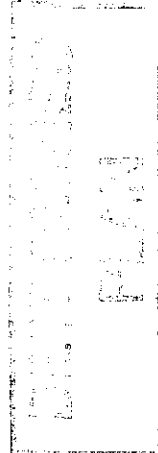

MR & MRS JENKINS
63 HARVEST WAY
CROWLAND
PETERBOROUGH
PE6 0DG
01773 212032

CUSTOMER'S AUTHORIZATION TO PROCEED

DATE : _____

DATE : 19-11-2002
SCALE 1 : 100
CONTRACT NO. CV363771
DRAWN BY A
Dickerson

