
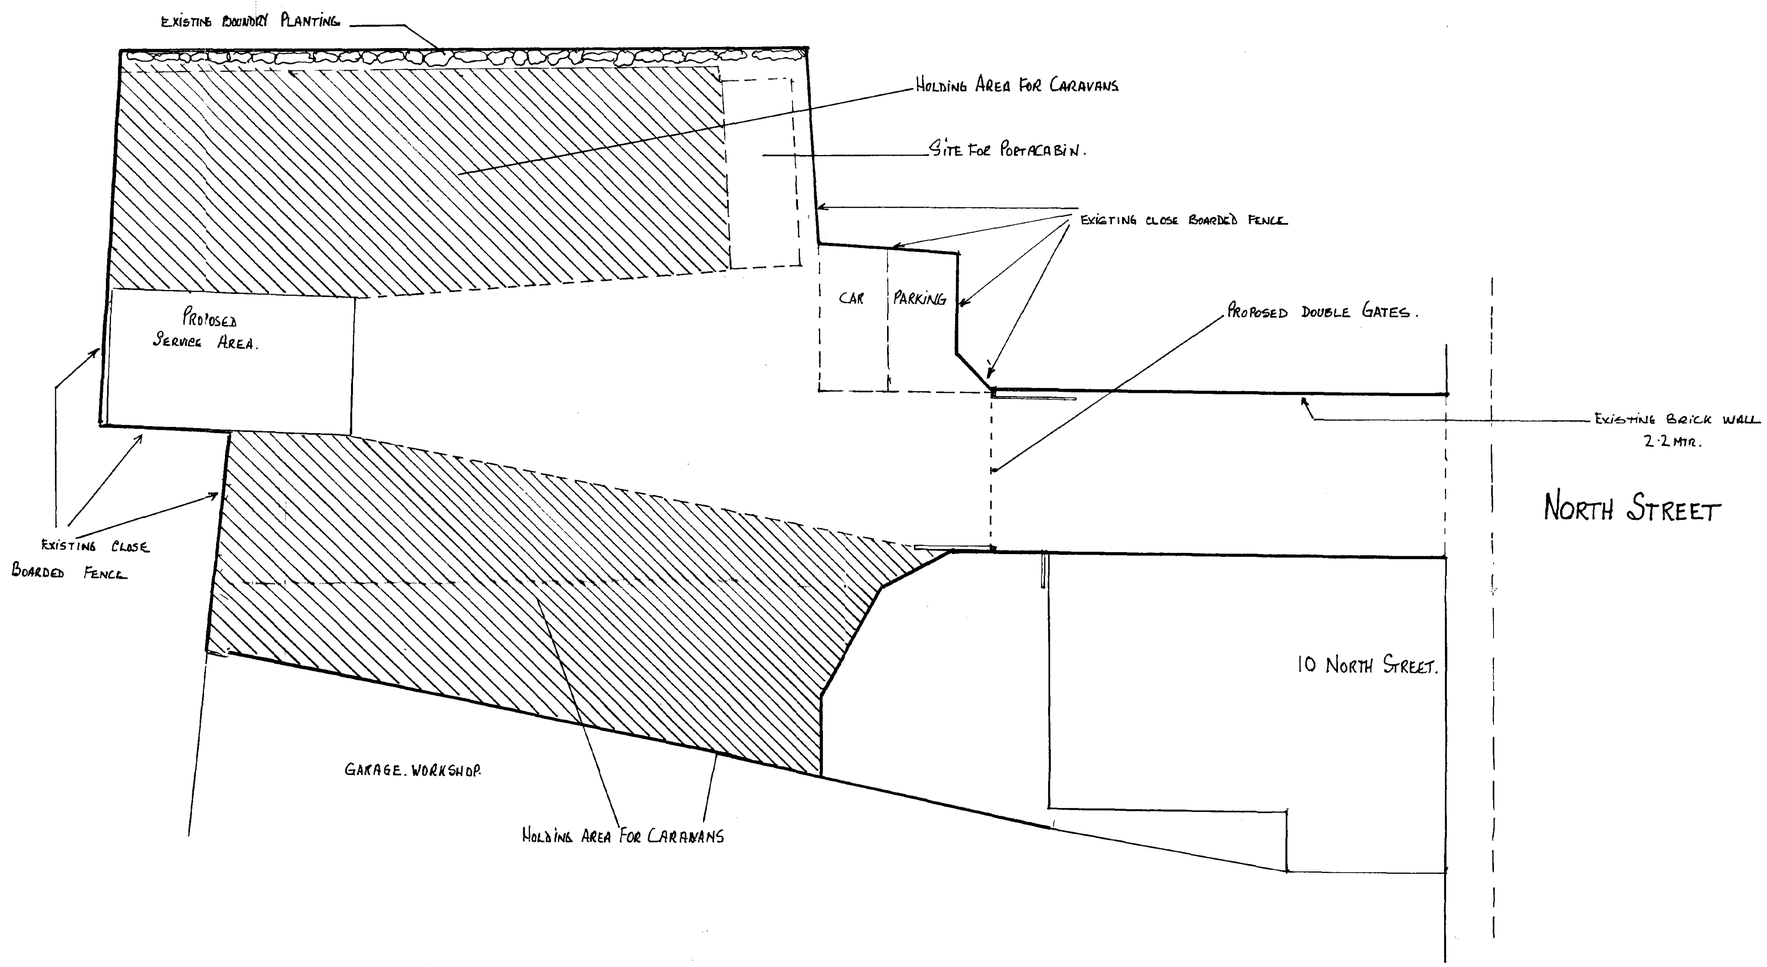


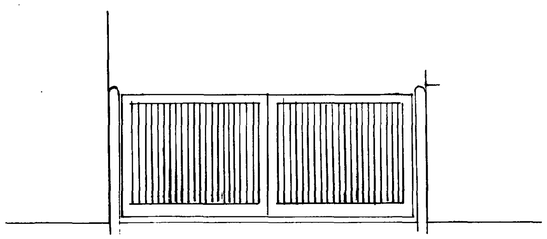

PROPOSED GATES.
1:50

SOUTH RIBBLE BC
HOUSING & PLANNING
24 DEC 1999
Ref: 13a/99

PROPOSED CHANGE OF USE OF LAND REAR OF 10 NORTH STREET CROWLAND

1 : 100

DECEMBER 1999