




SOUTH STREET

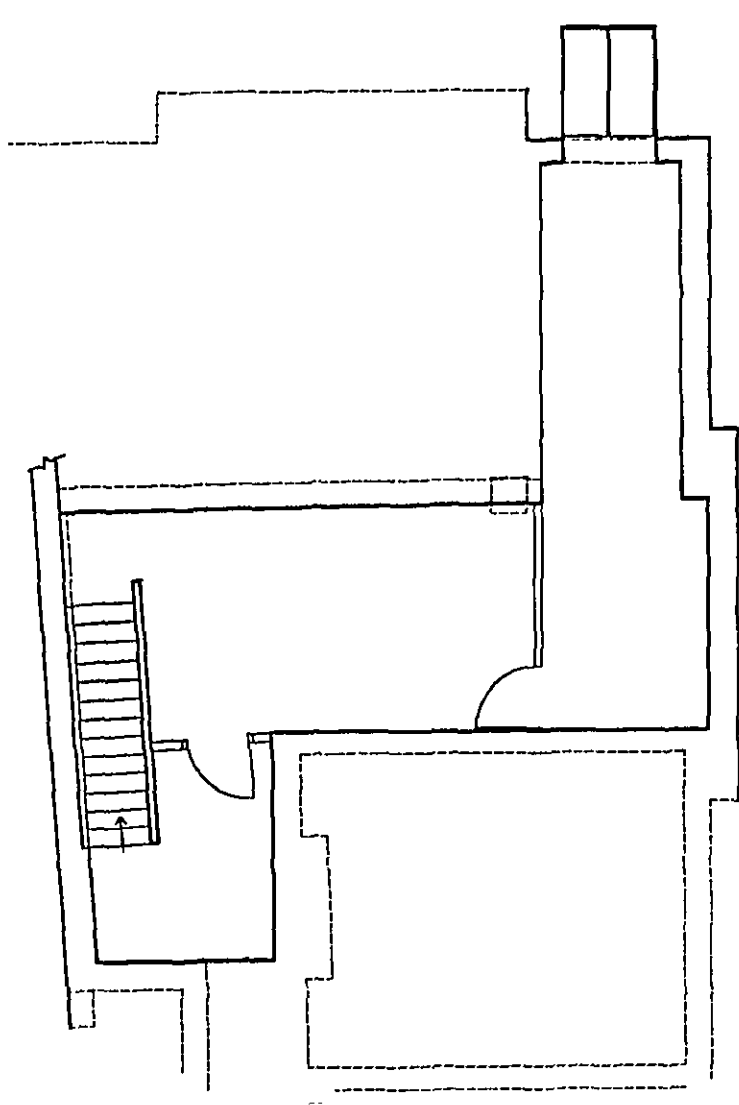

Existing Cellar

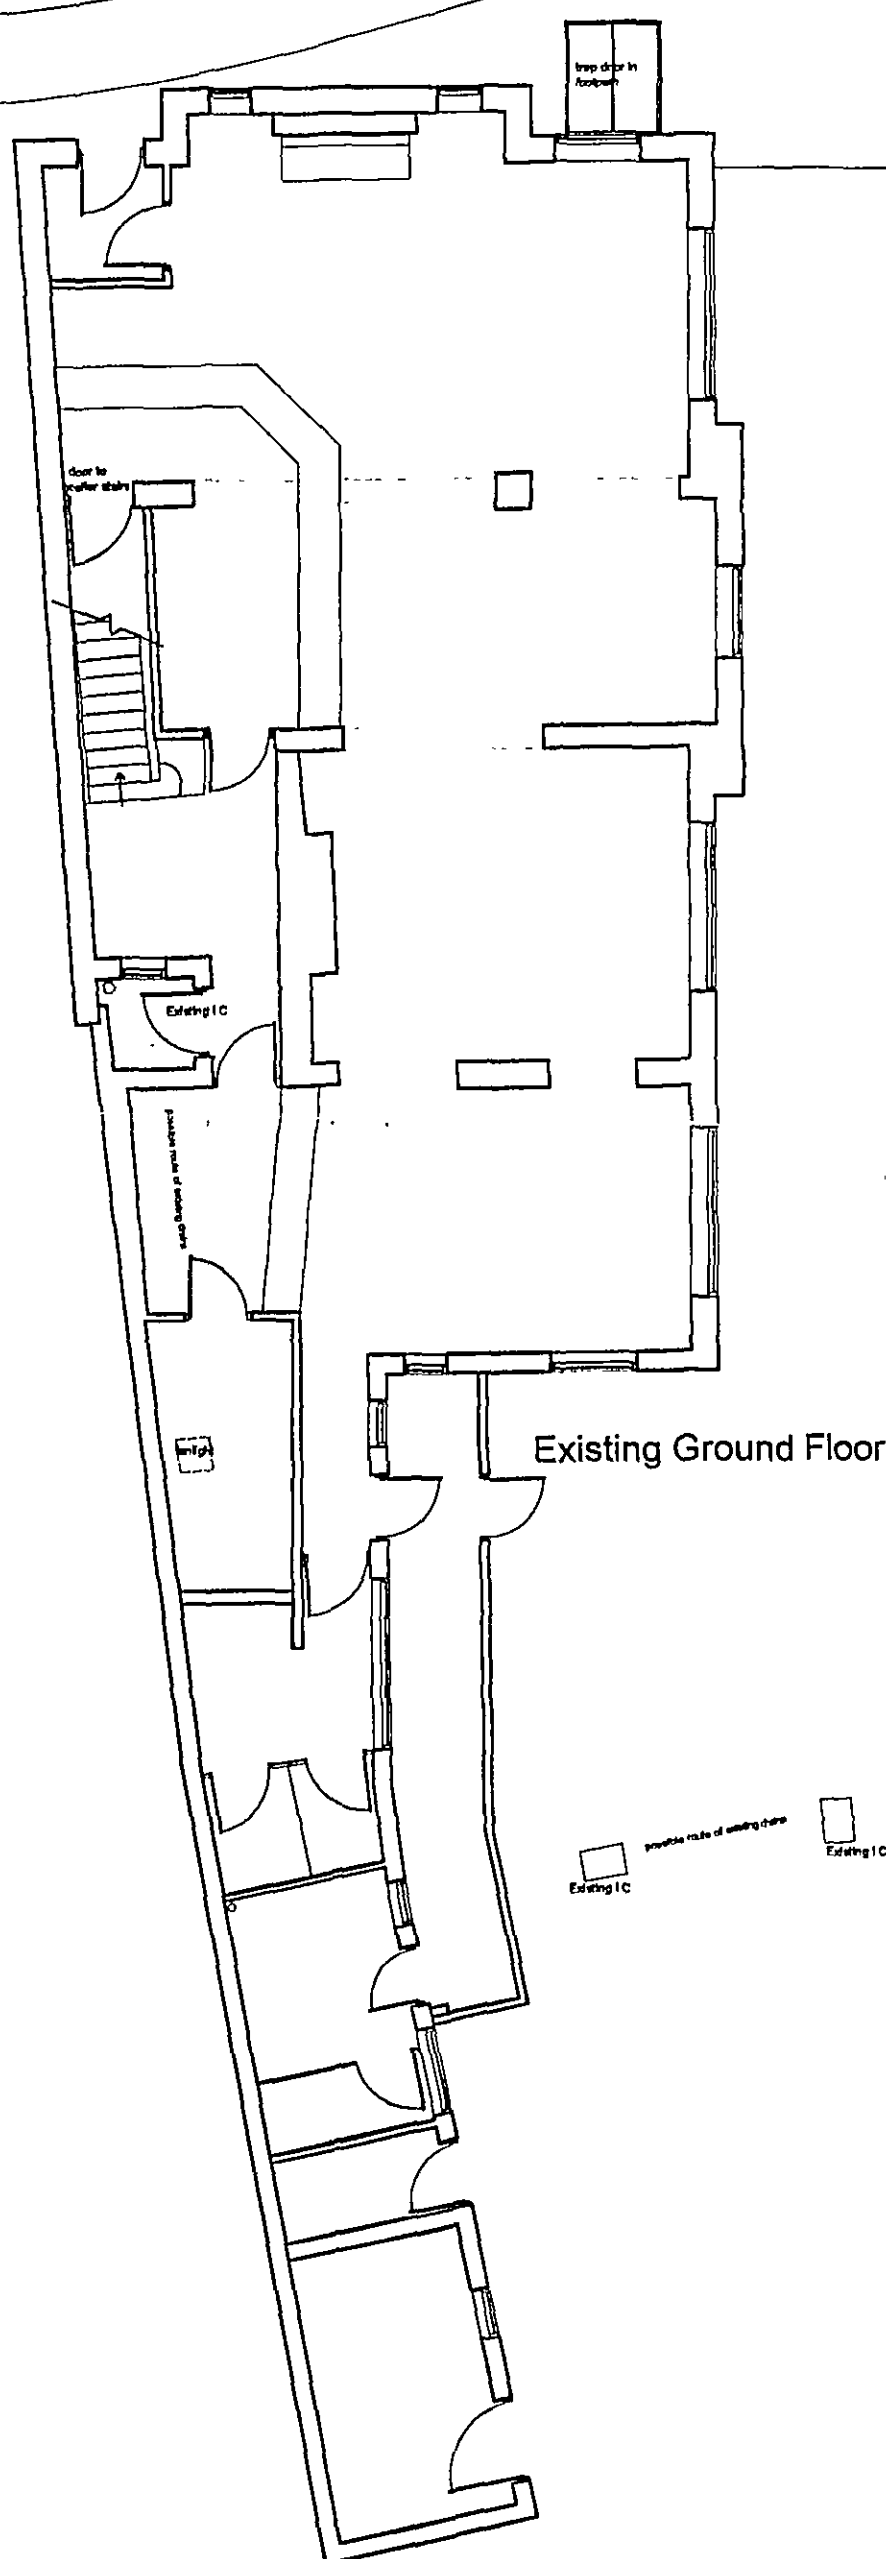


Existing Ground Floor

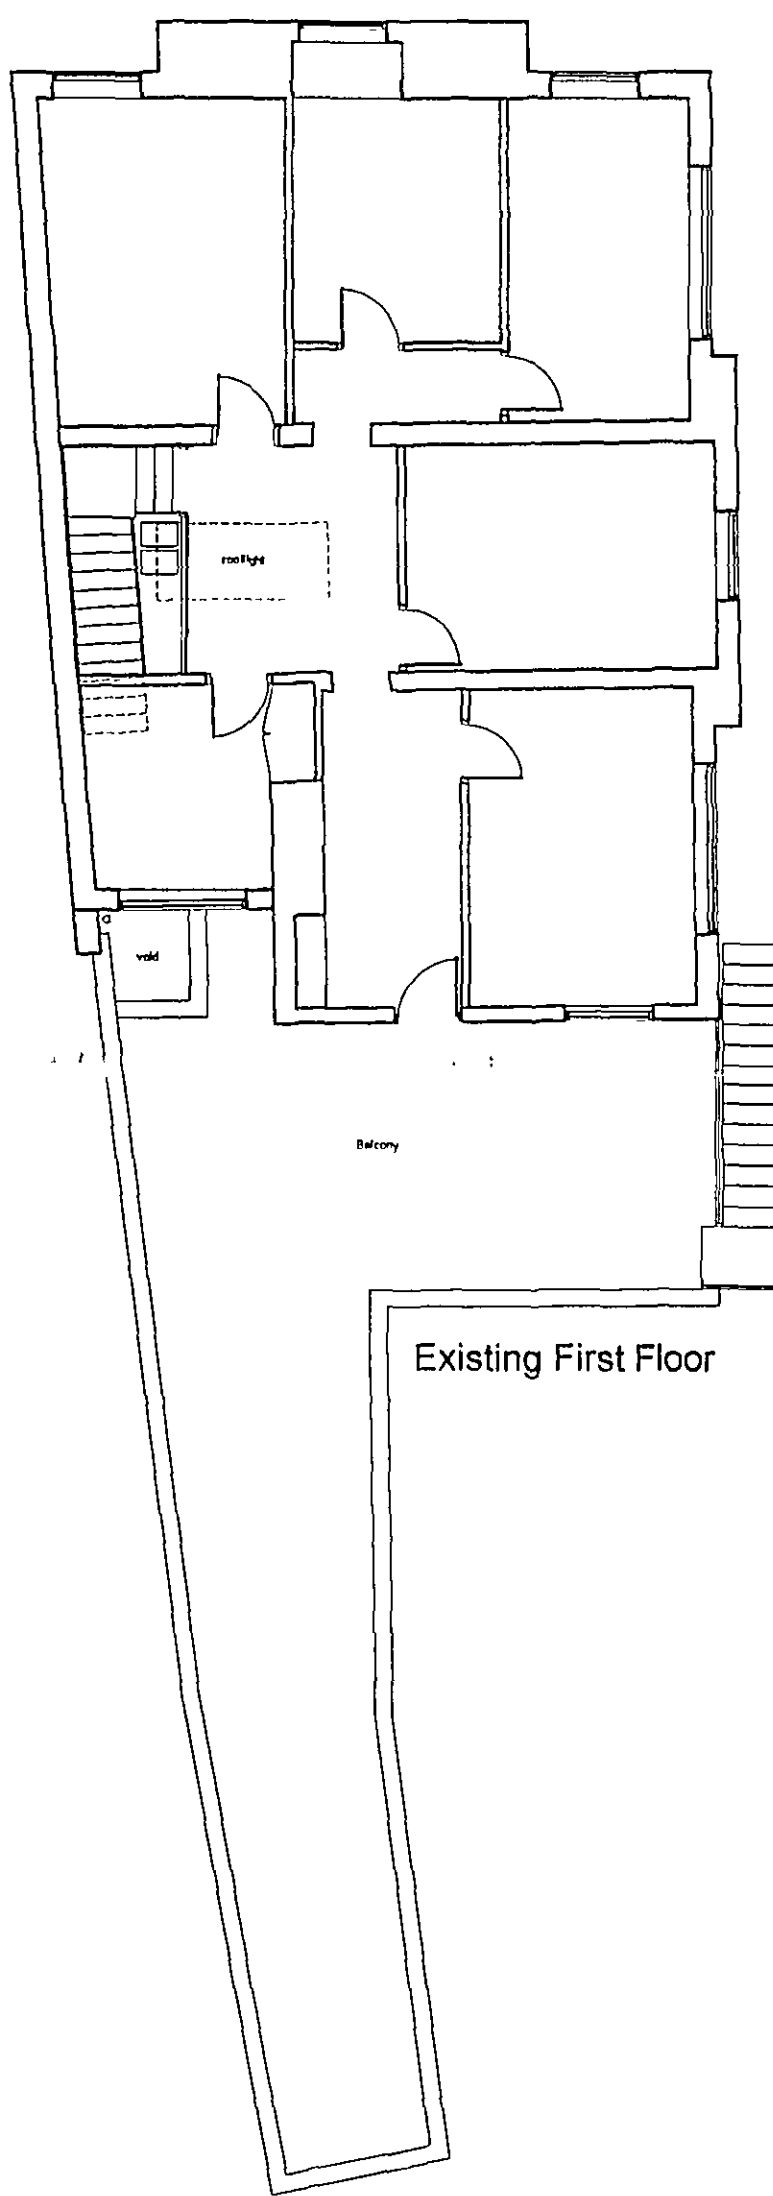


Existing First Floor

SOUTH STREET


No. 25

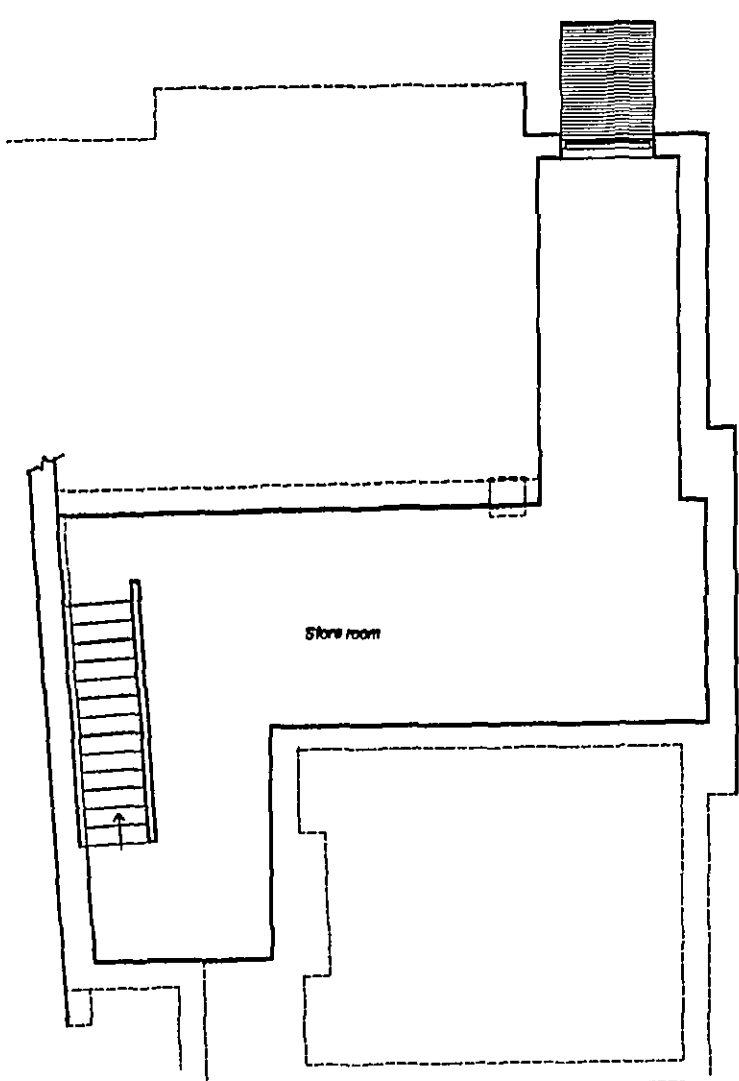


Proposed Cellar

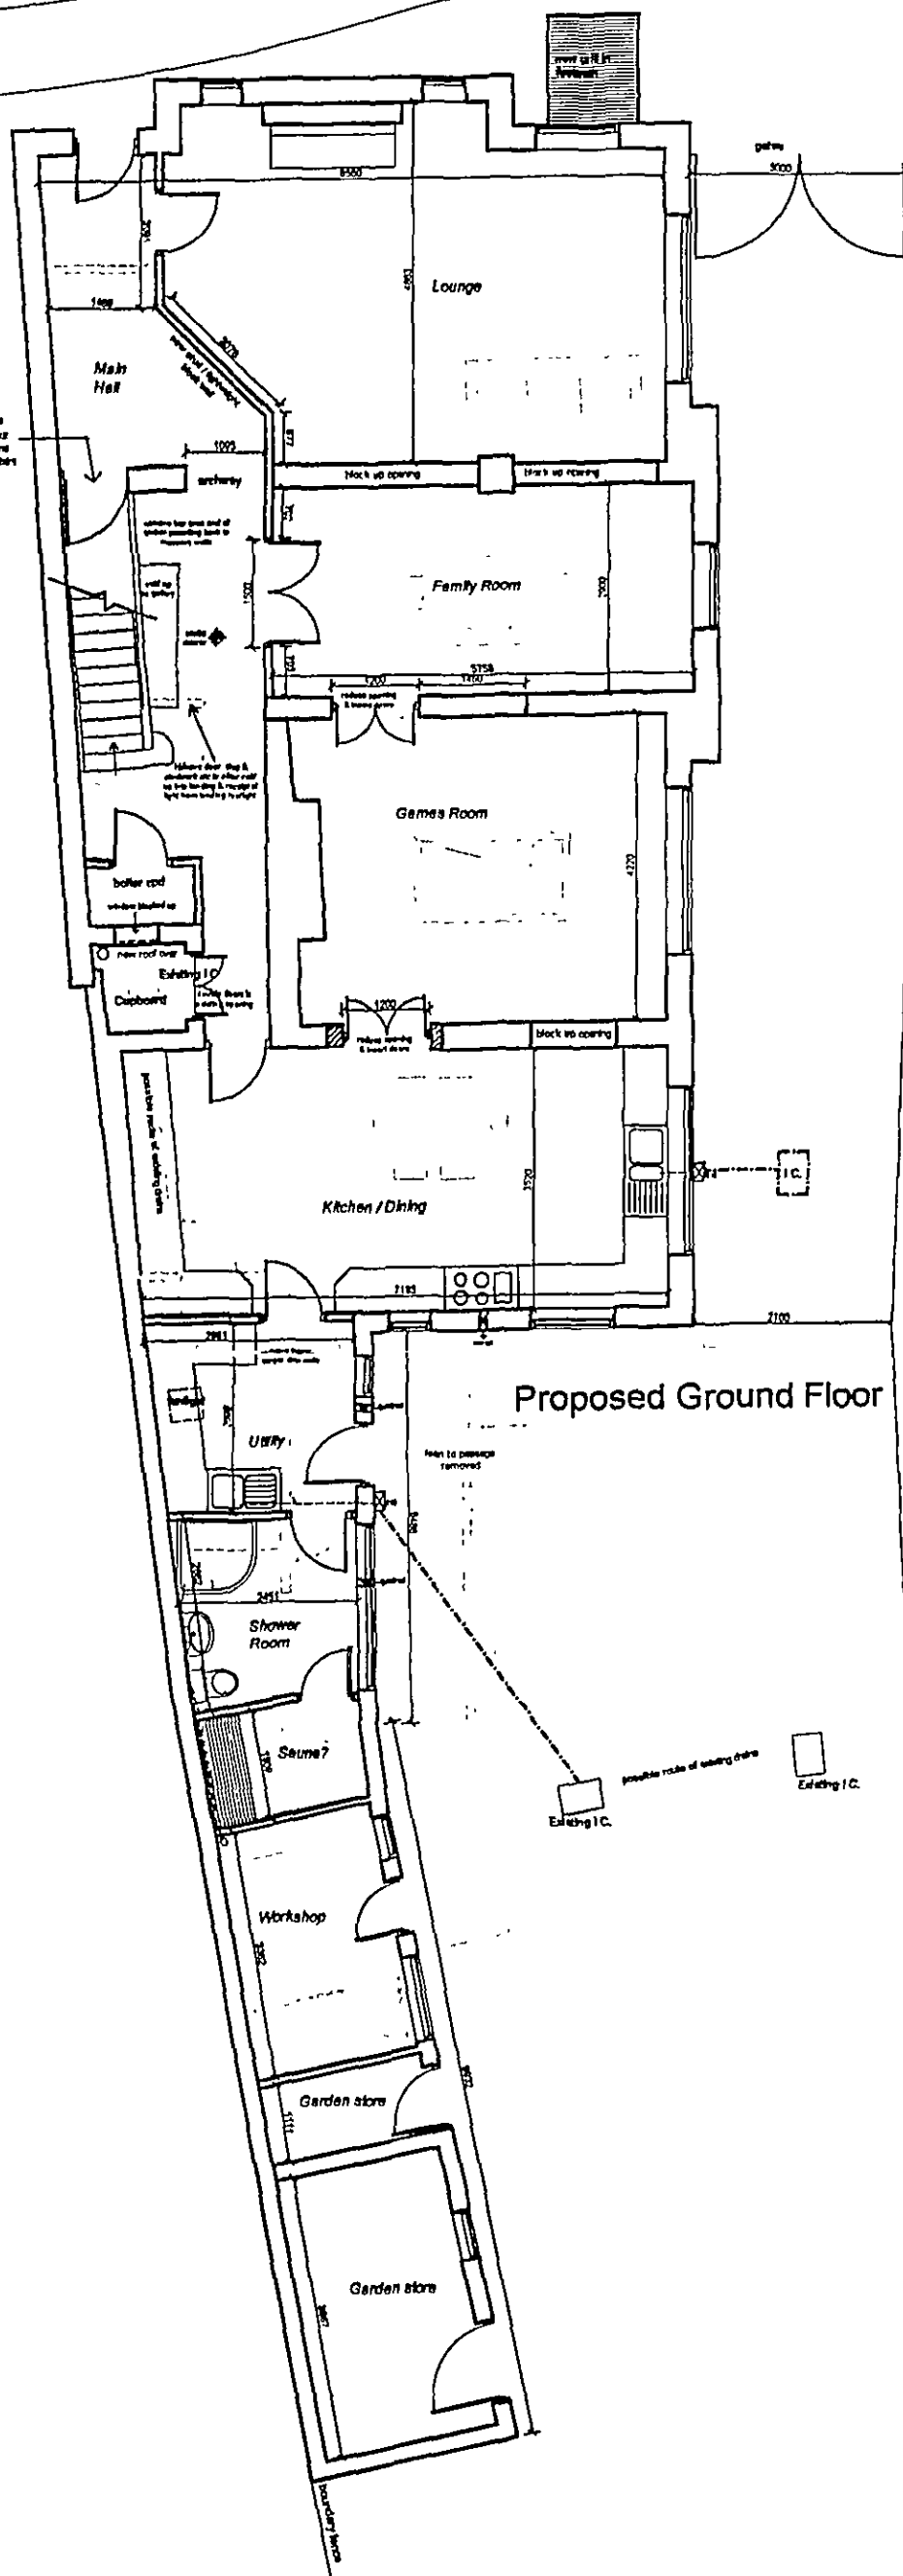

Proposed Ground Floor

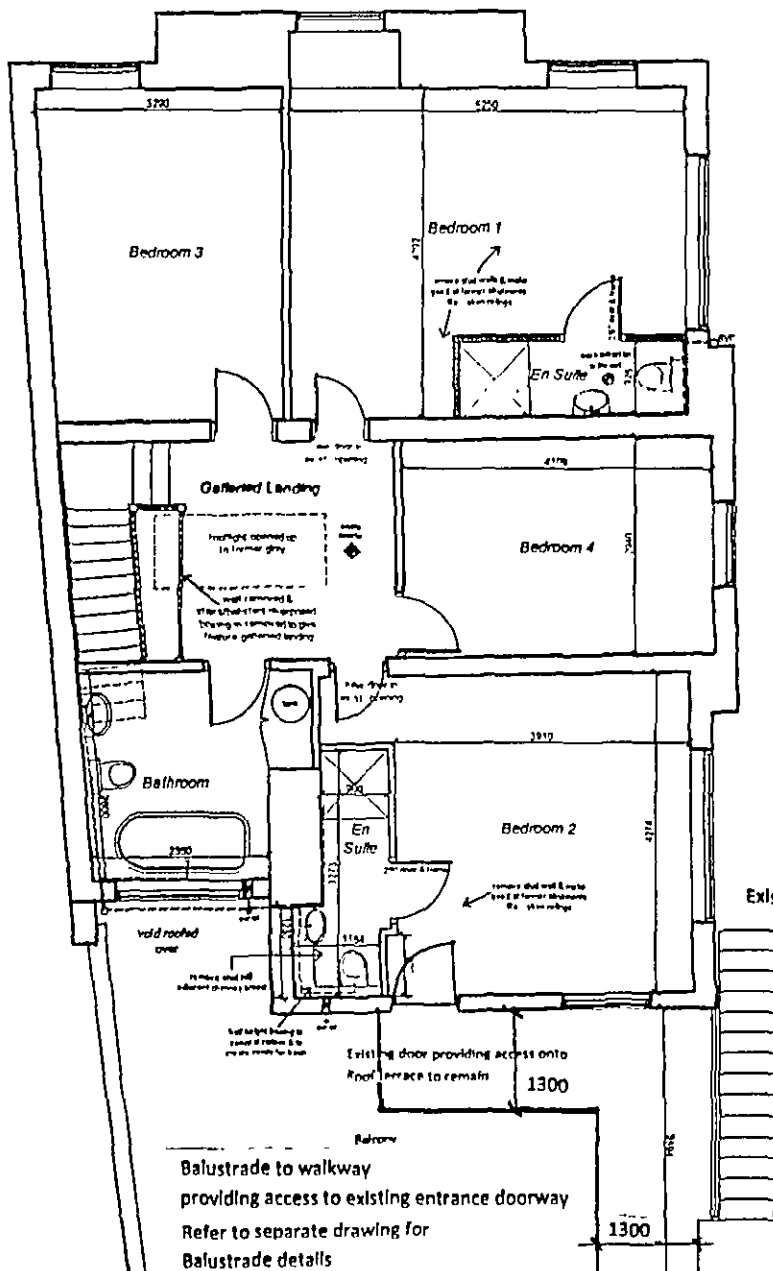

Proposed First Floor

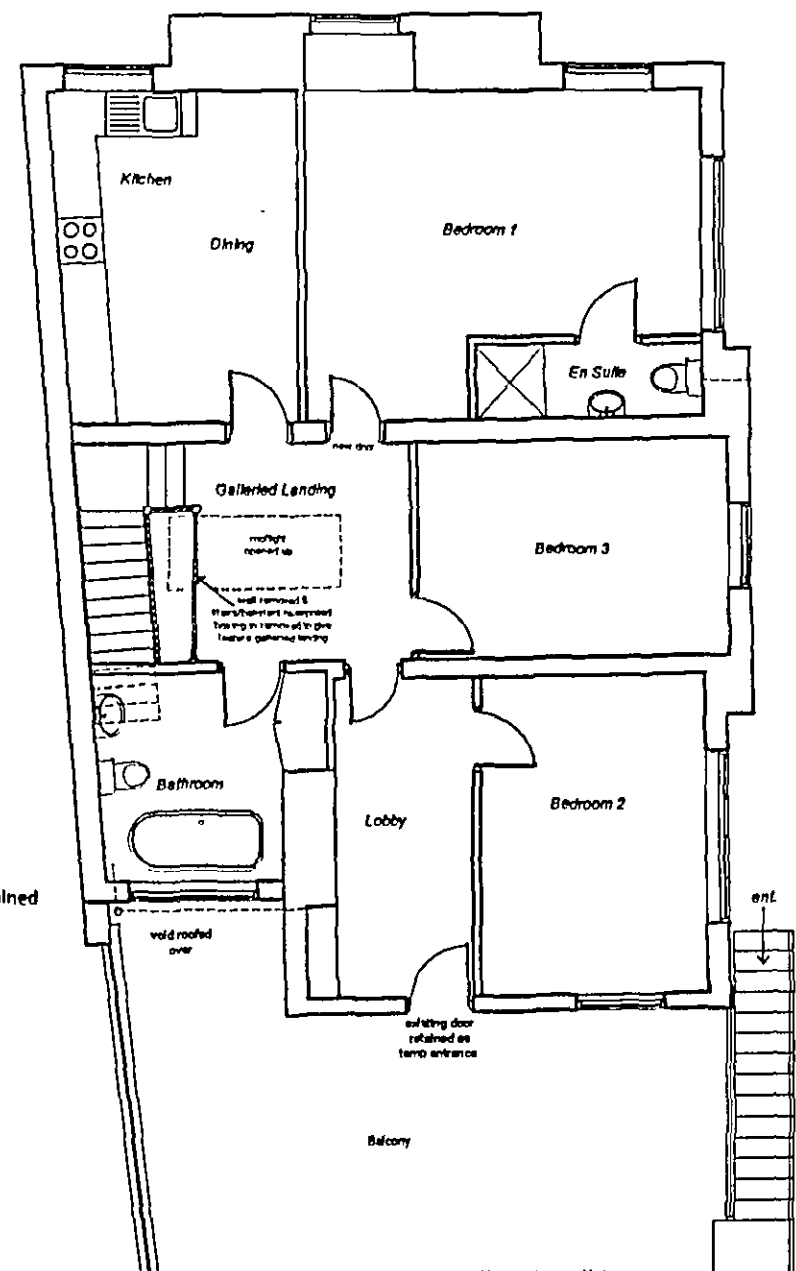

Proposed Temporary First Floor - whilst conversion works are carried out on the ground floor

AMENDED PLAN
Ref. A1

SHDC
Planning & Development
30 JAN 2009
Ref: 1304/08

CB Design Group

Chartered Architects + Planning Consultants
NFU Buildings - Camelgate - Spalding - Lincolnshire PE12 6ET
Telephone 01-775 722241 Fax 01-775 769986



Client	Mr S Milford	Scale	1:100
Project	Proposed Change of Use of 'Carpenters Arms' Public House	Date	Sep 2008
	South Street	Drawn by	LPR
	Crowland	Drawing No	2068/08/103 B
	Lincs. PE8 0AJ	Revision	
Title	Floor layouts Survey Drawing & Sketch Proposal		