




SOUTH STREET

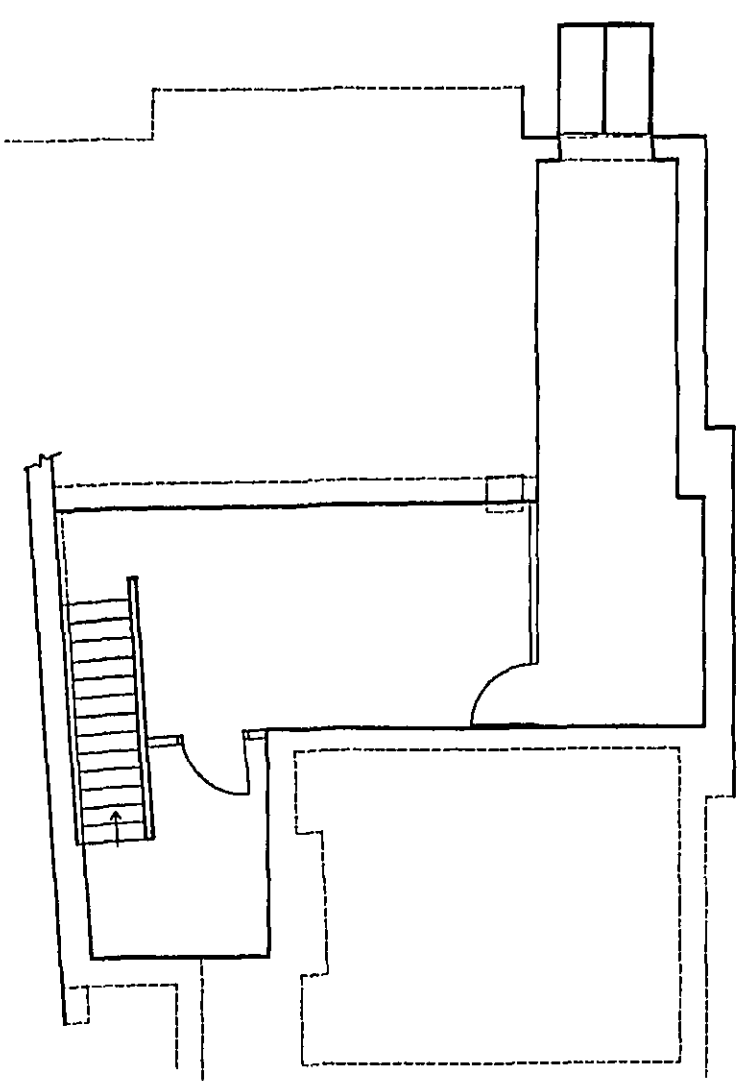

Existing Cellar

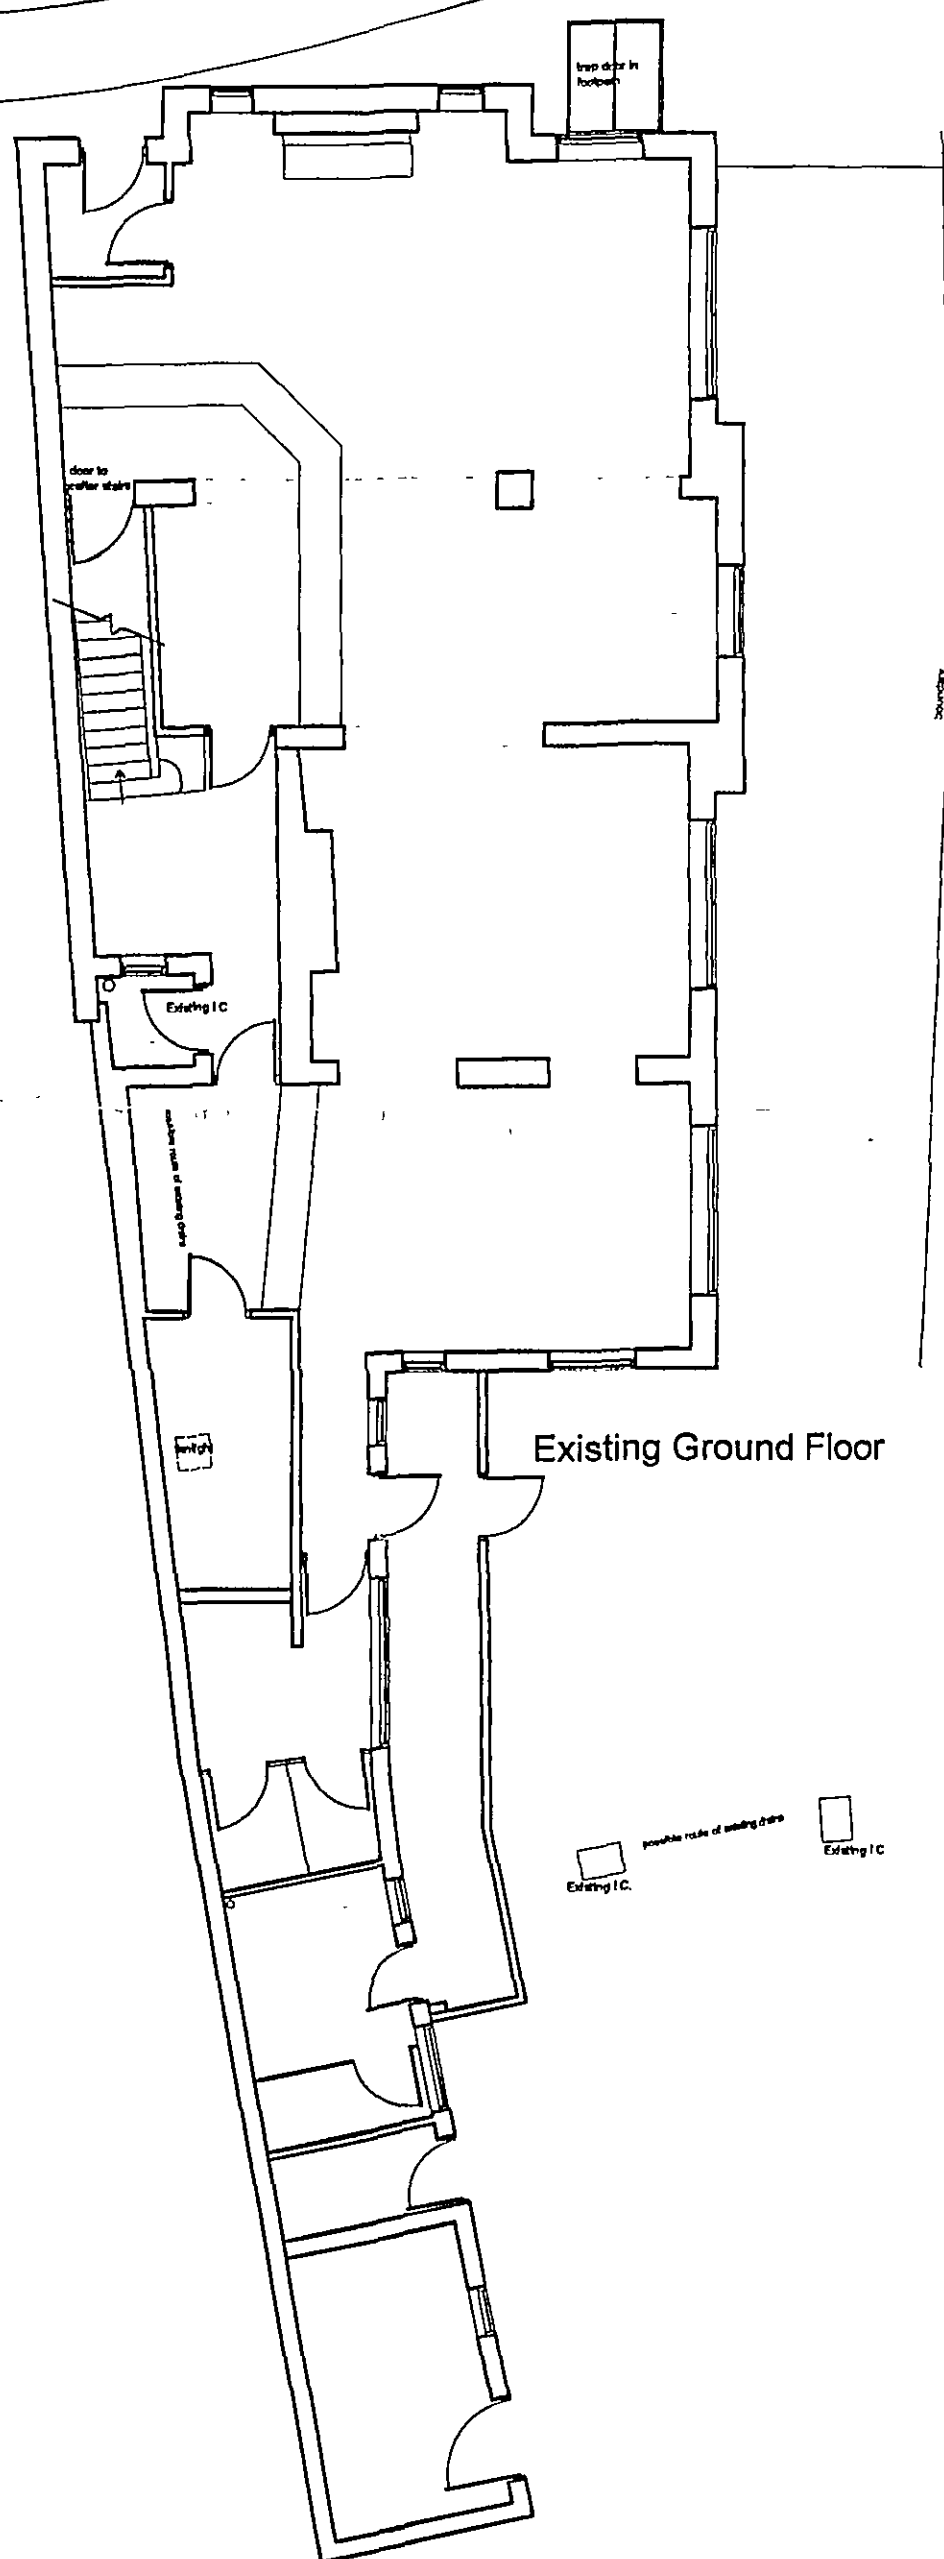


Existing Ground Floor

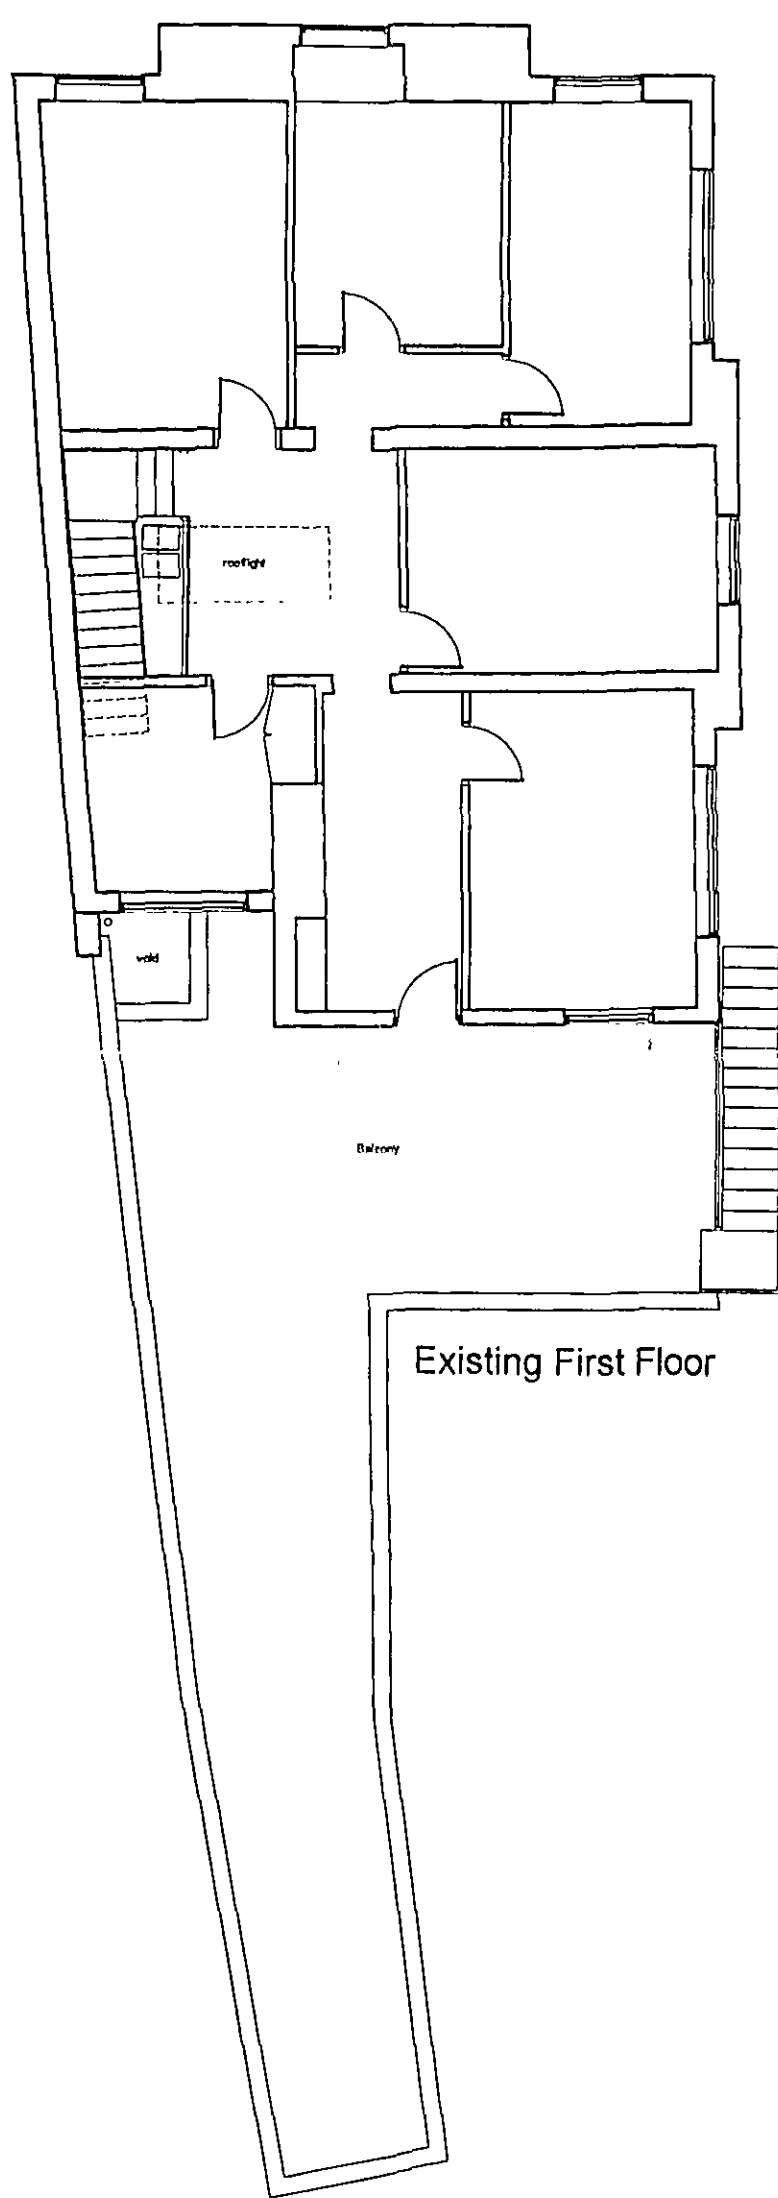


Existing First Floor


SOUTH STREET

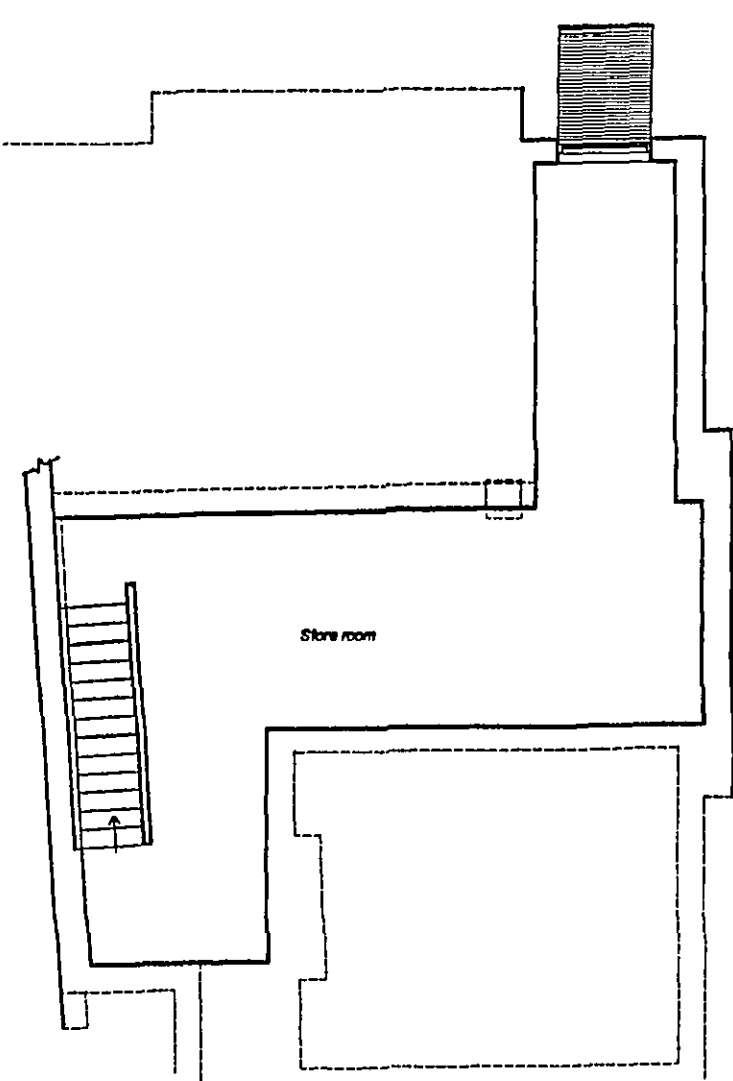


Proposed Cellar

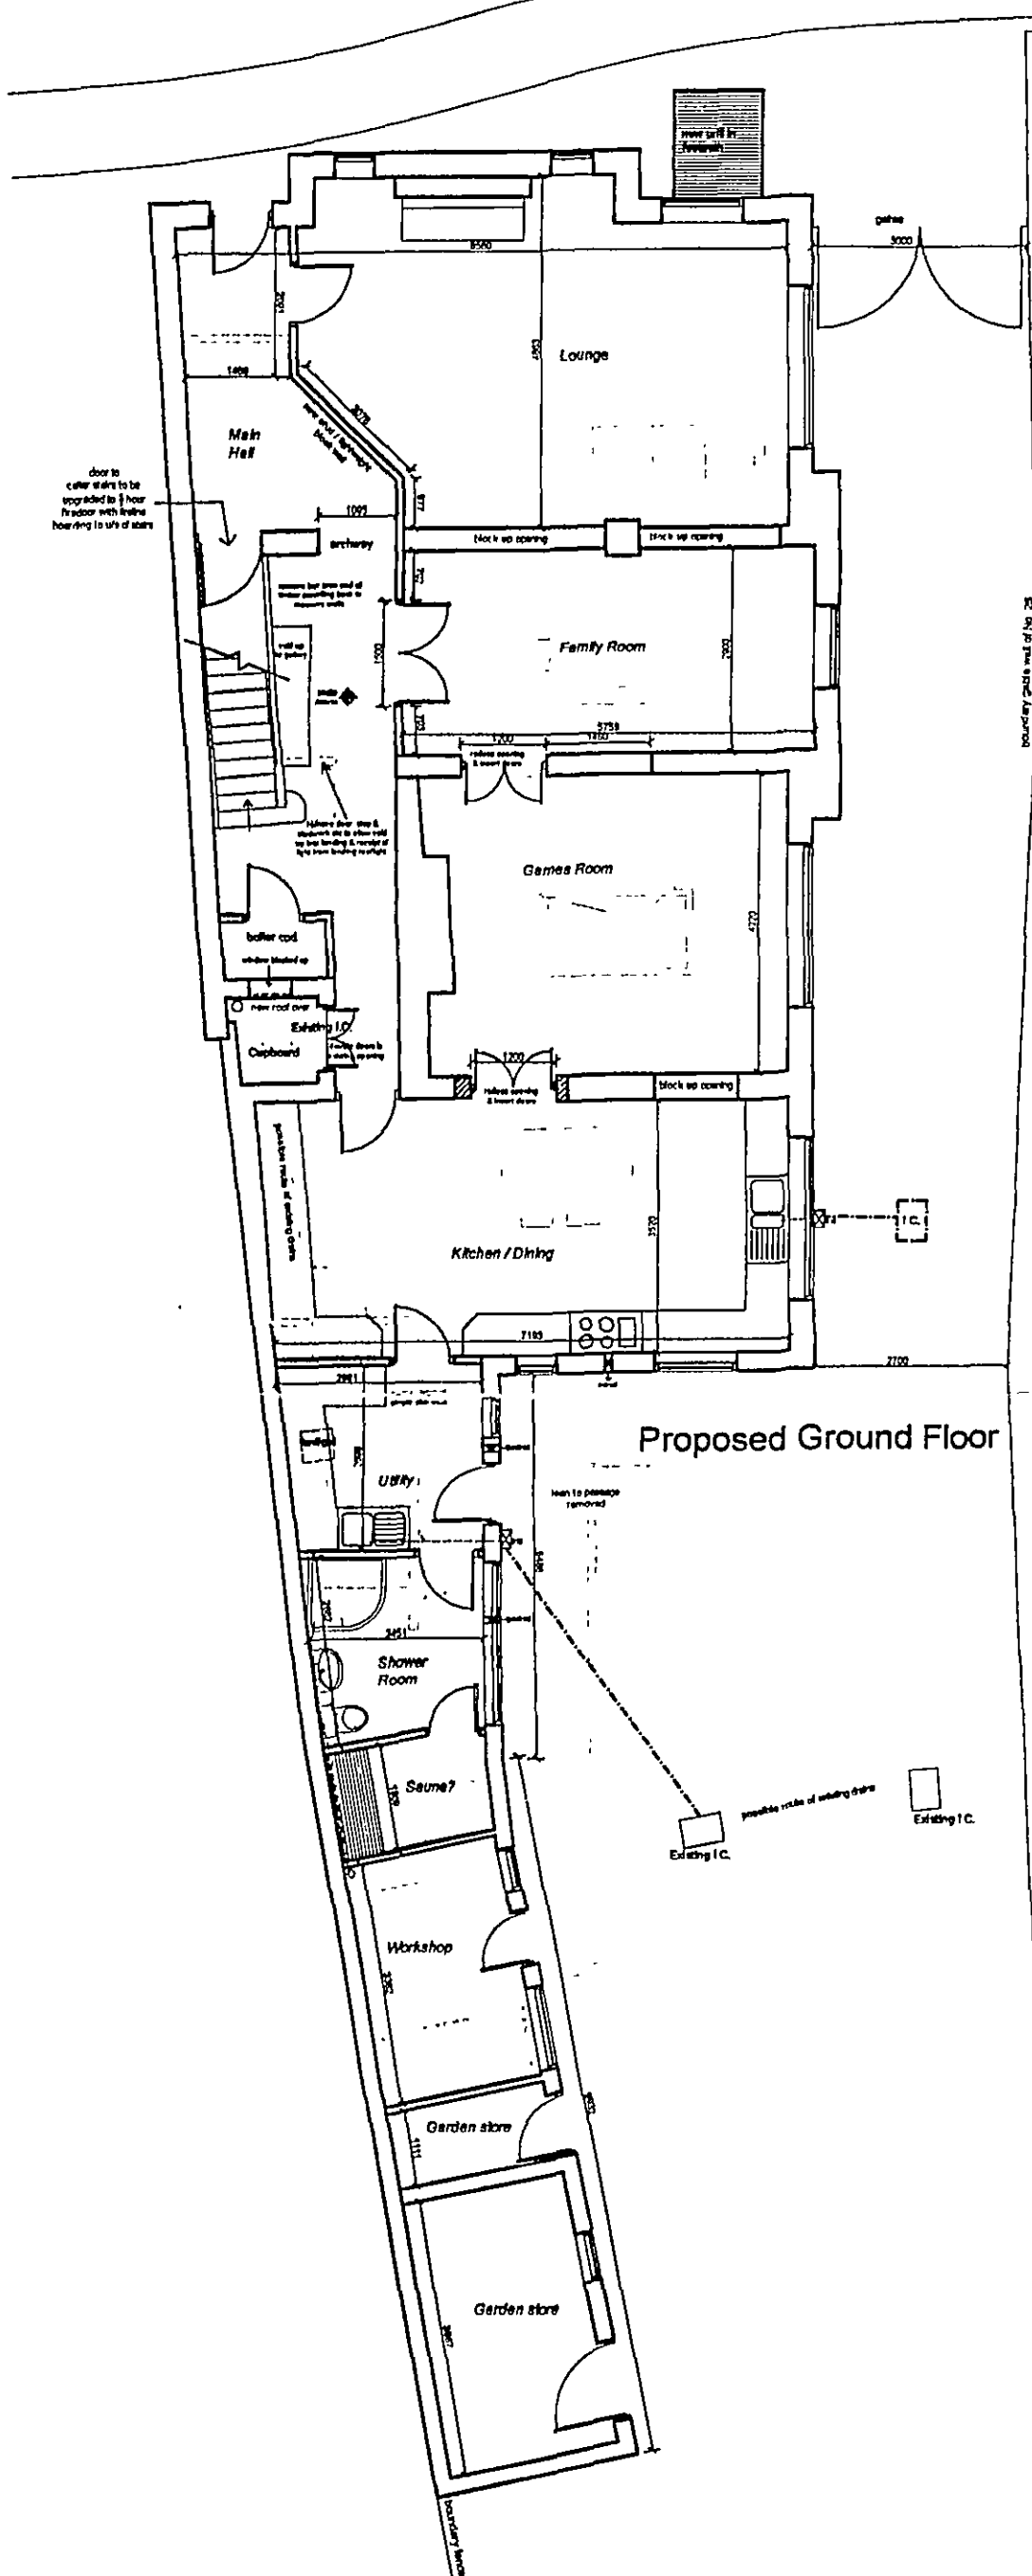

Proposed Ground Floor

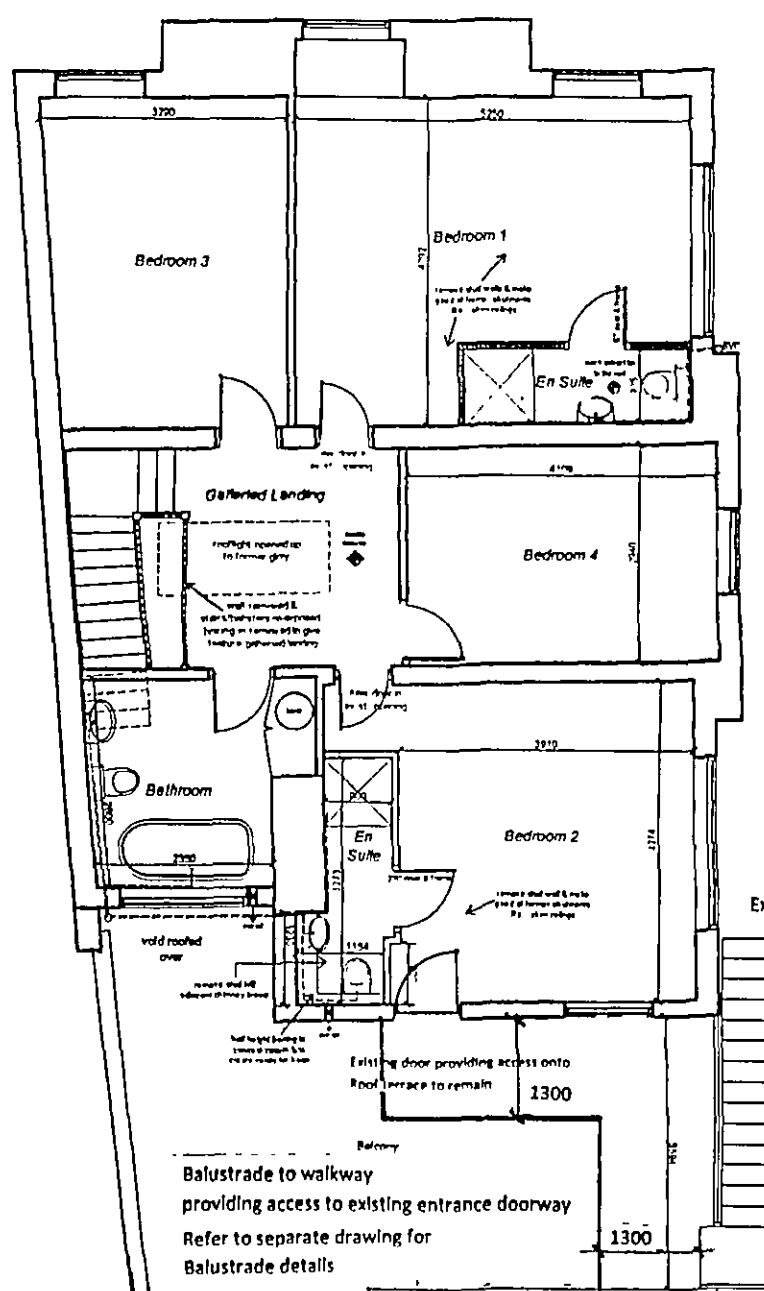

Proposed First Floor

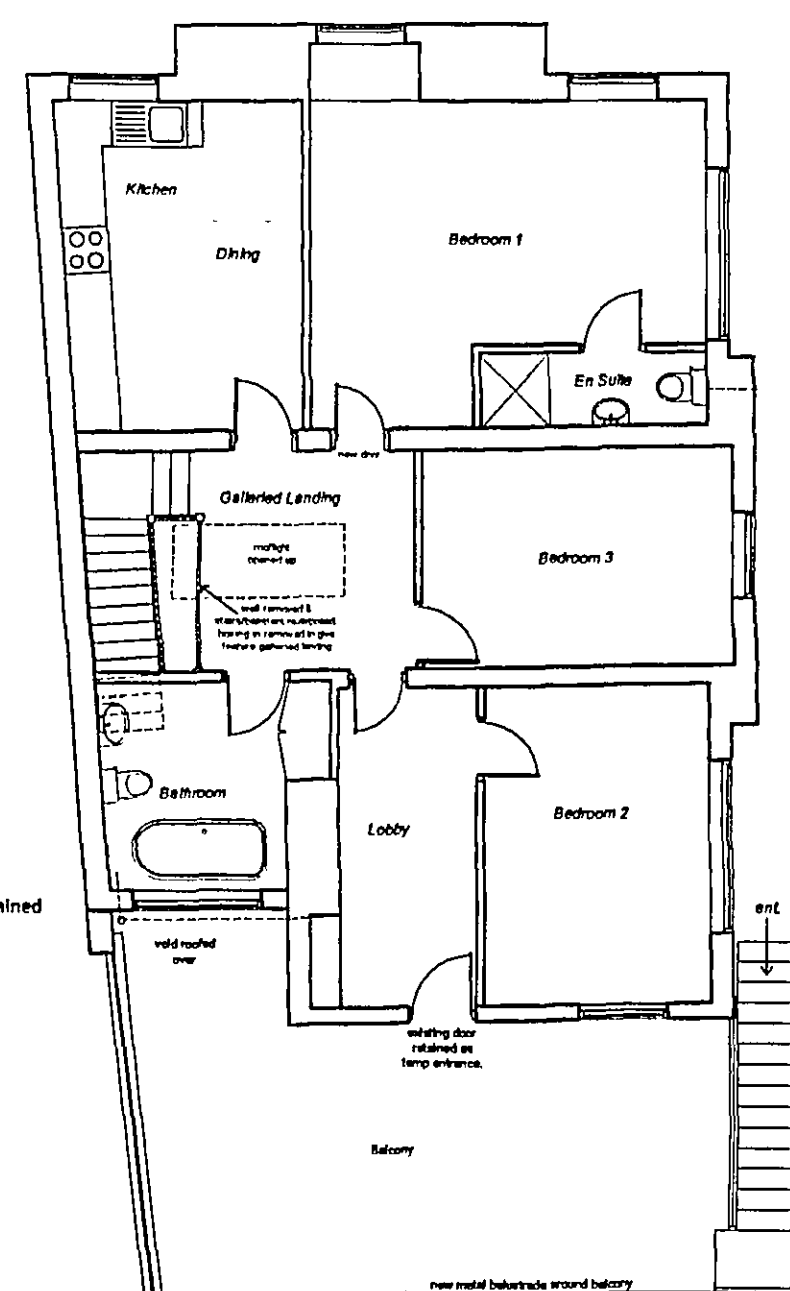

Proposed Temporary First Floor - whilst conversion works are carried out on the ground floor

DETERMINED PLAN

AMENDED PLAN


Ref. A1

CB Design Group

Chartered Architects + Planning Consultants

NFU Buildings - Camelgate - Spalding - Lincolnshire PE12 6ET

Telephone 01-775 722241 Fax 01-775 769986

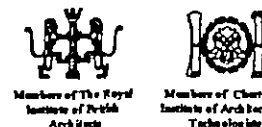

Client Mr S Milford Scale 1:100

Project Proposed Change of Use of 'Carpenters Arms' Public House Date Sep 2008

South Street Drawn by LPR

Crowland Drawing No 2068/08/103 B

Lincs. PE8 0AJ

Title Floor layouts Survey Drawing & Sketch Proposal

Revision

SHDC
Planning & Development
30 JAN 2009

Ref: 1354106