



reclaim brick to match existing  
clay pantile to roof  
traditional timber side hung doors to garage

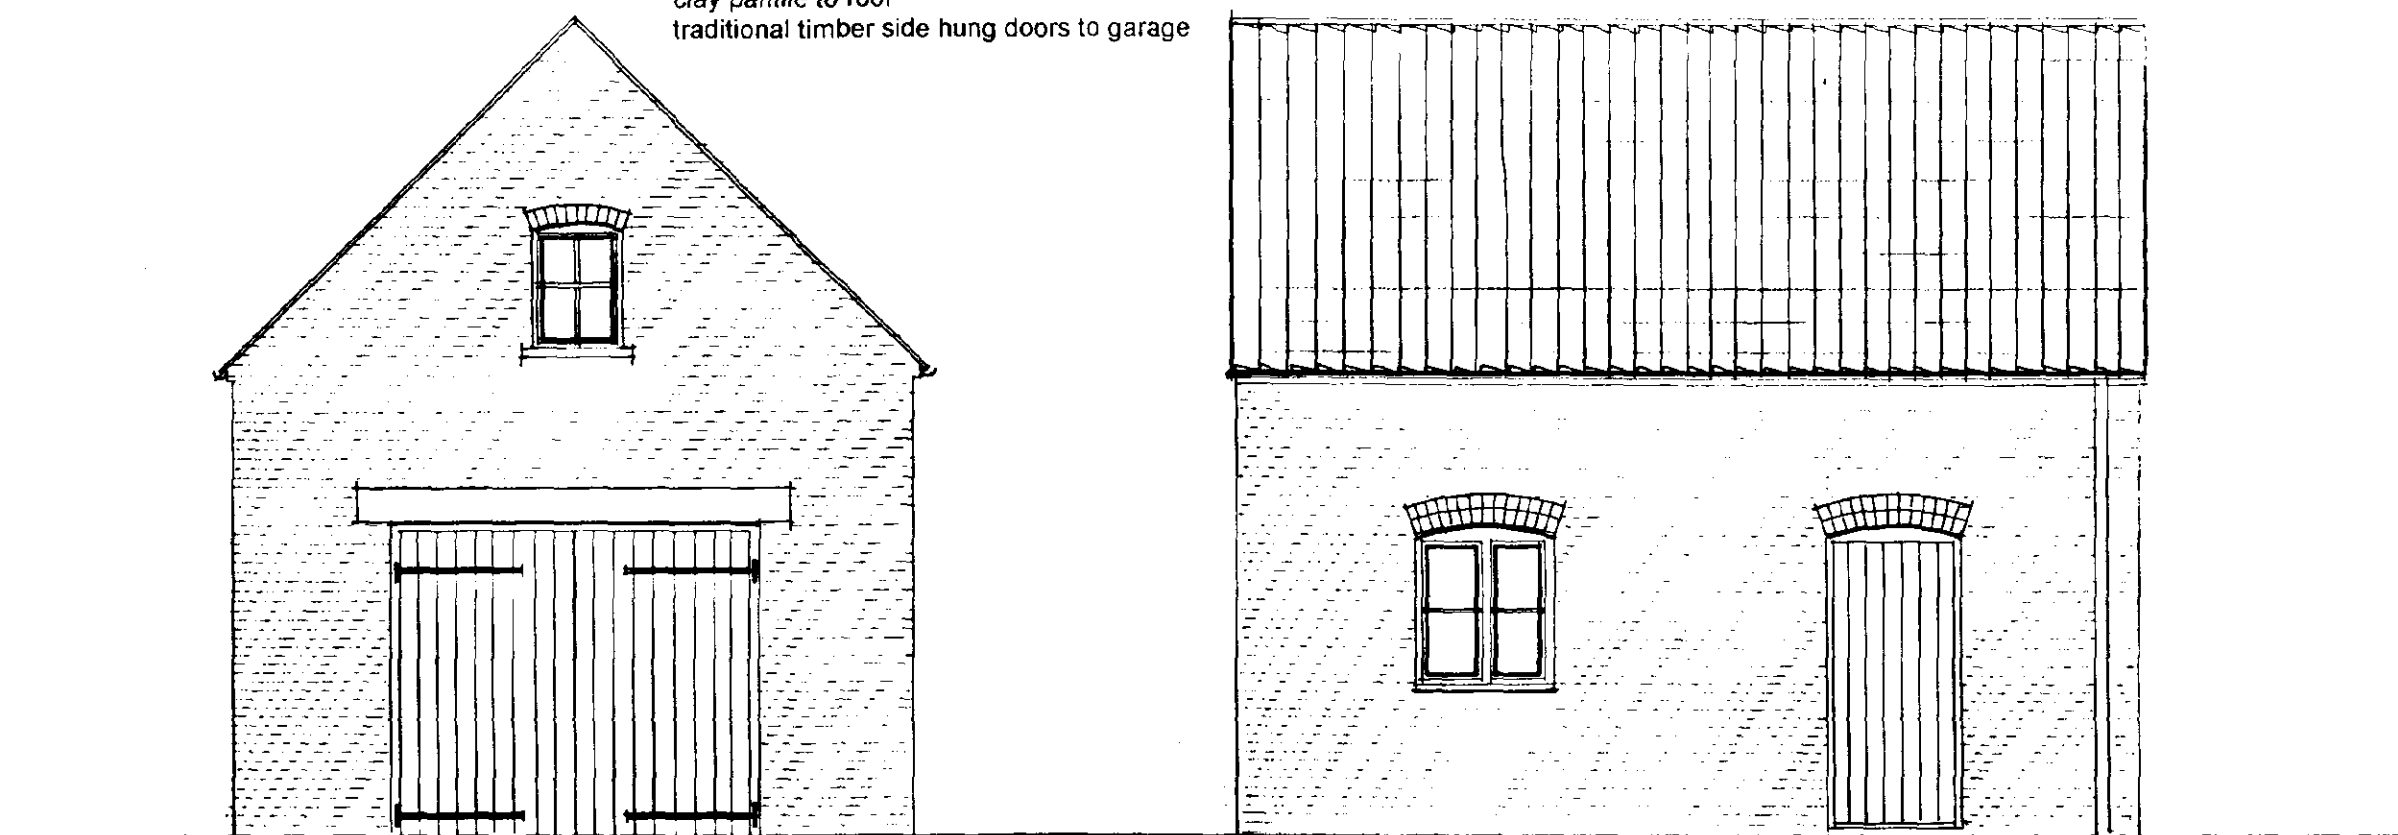

front elevation 1 : 50

side elevation 1 : 50

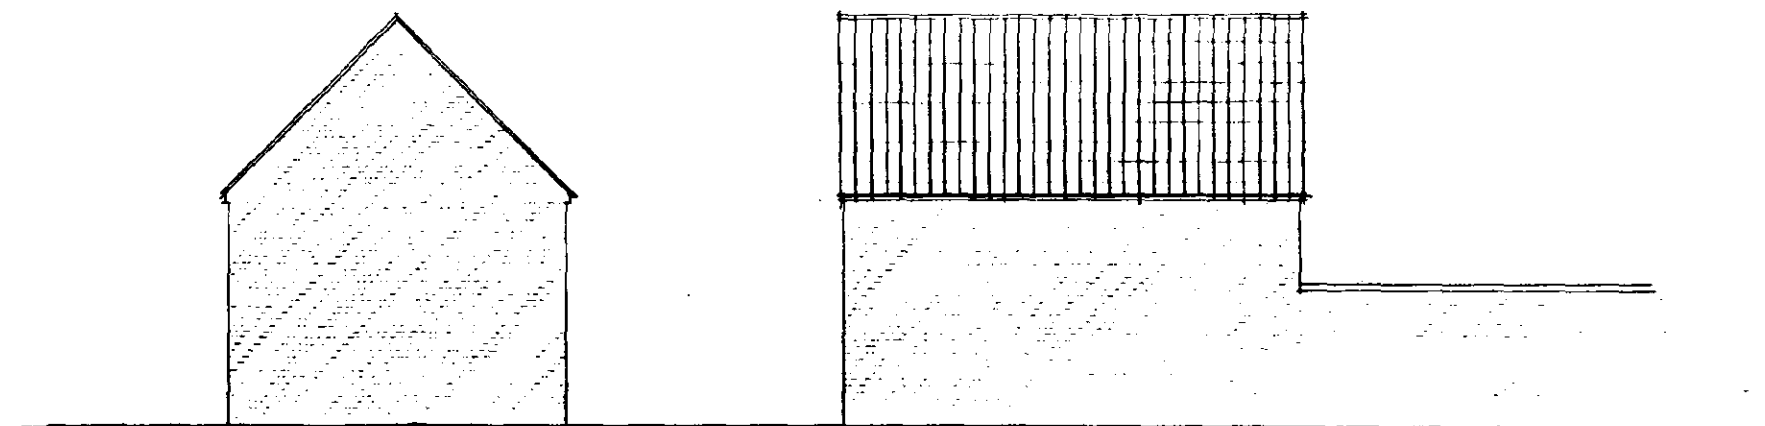

rear elevation 1 : 100

side elevation 1 : 100

## PROPOSAL


PROPOSAL IS TO DEMOLISH EXISTING GARAGE / OUTBUILDING LOCATED TO FRONT OF SITE. BUILDING IN POOR CONDITION.

REPLACEMENT BUILDING TO REAR OF SITE WILL ENABLE OFF STREET PARKING FOR DWELLING (REFORM STREET IS A NARROW ONE WAY STREET)


THE SENSE OF ENCLOSURE TO THE STREET SCENE WILL BE RETAINED BY THE CONSTRUCTION OF A CURVED SCREEN WALL WHICH WILL PROVIDE PRIVACY FOR DWELLING.

THE PROPOSED BUILDING IS OF TRADITIONAL PROPORTION AND OFFERS INTEGRAL STORAGE SPACE.


ALL EXTERNAL MATERIALS WILL BE SYMPATHETIC TO THE LOCATION

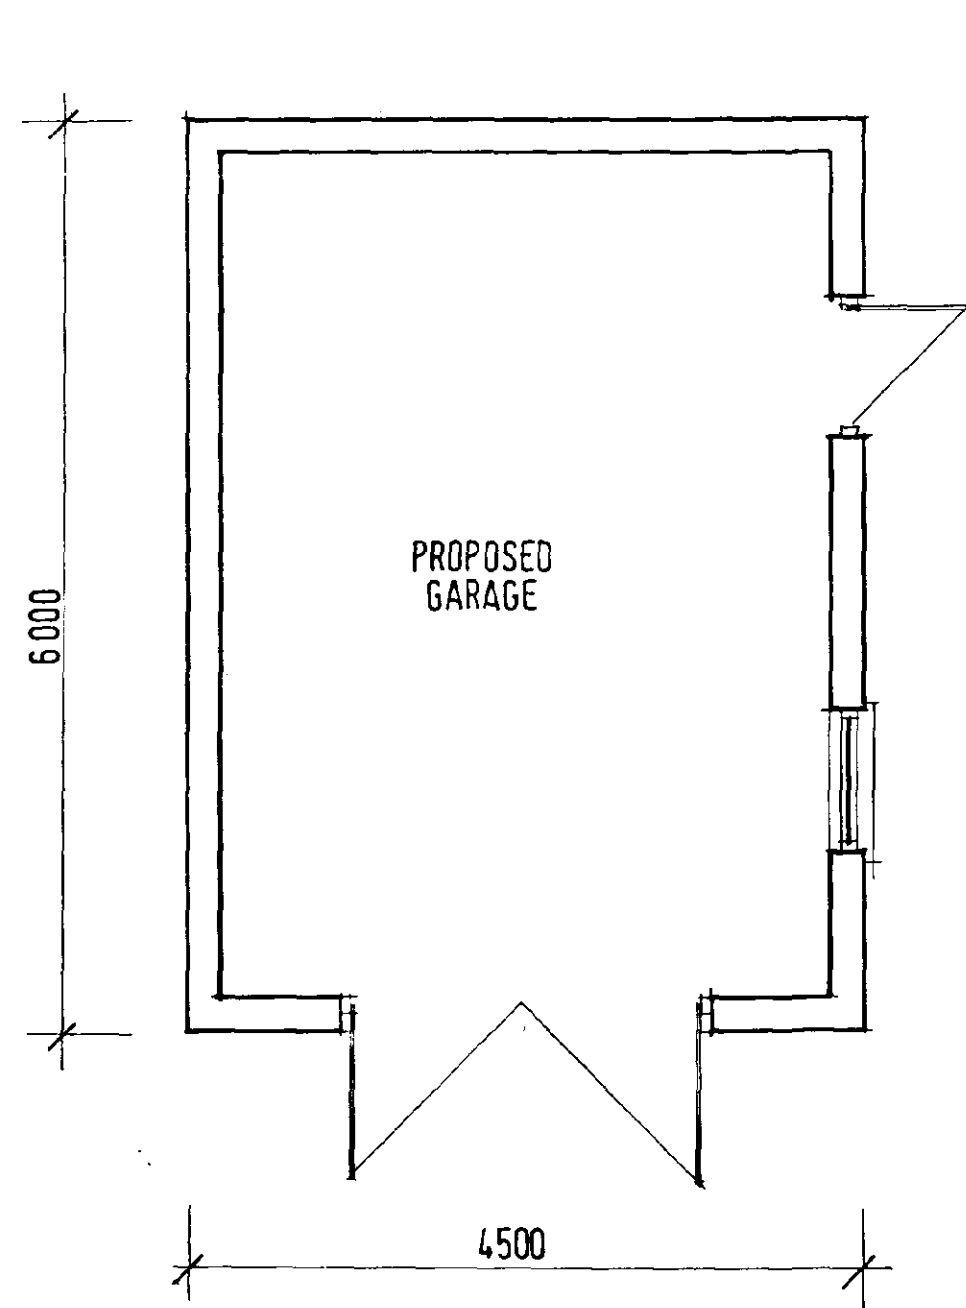

Floor Layout 1 : 50

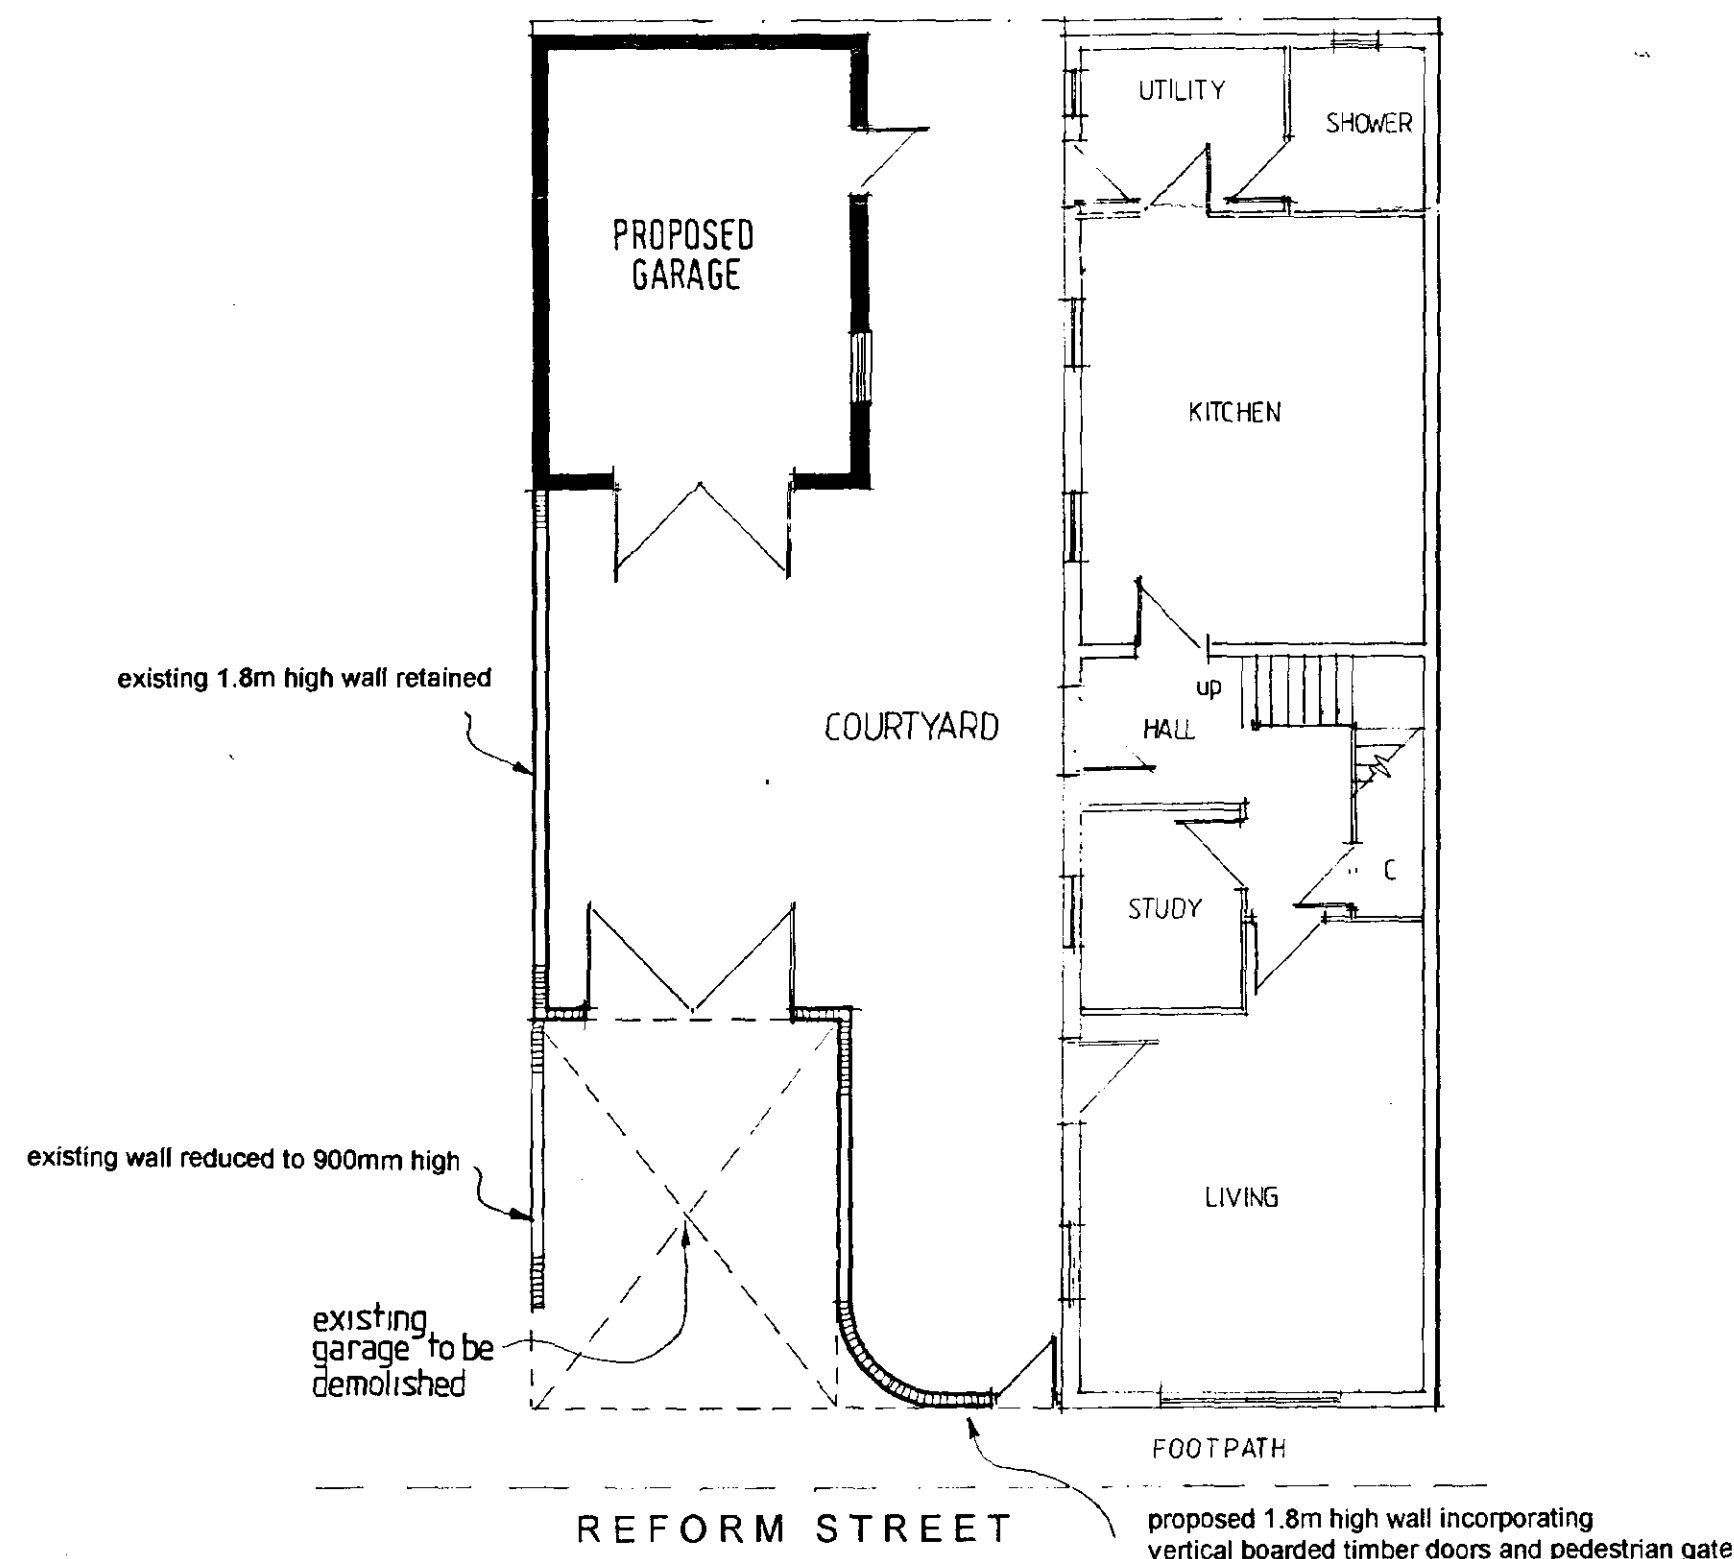

Site Layout 1 : 100

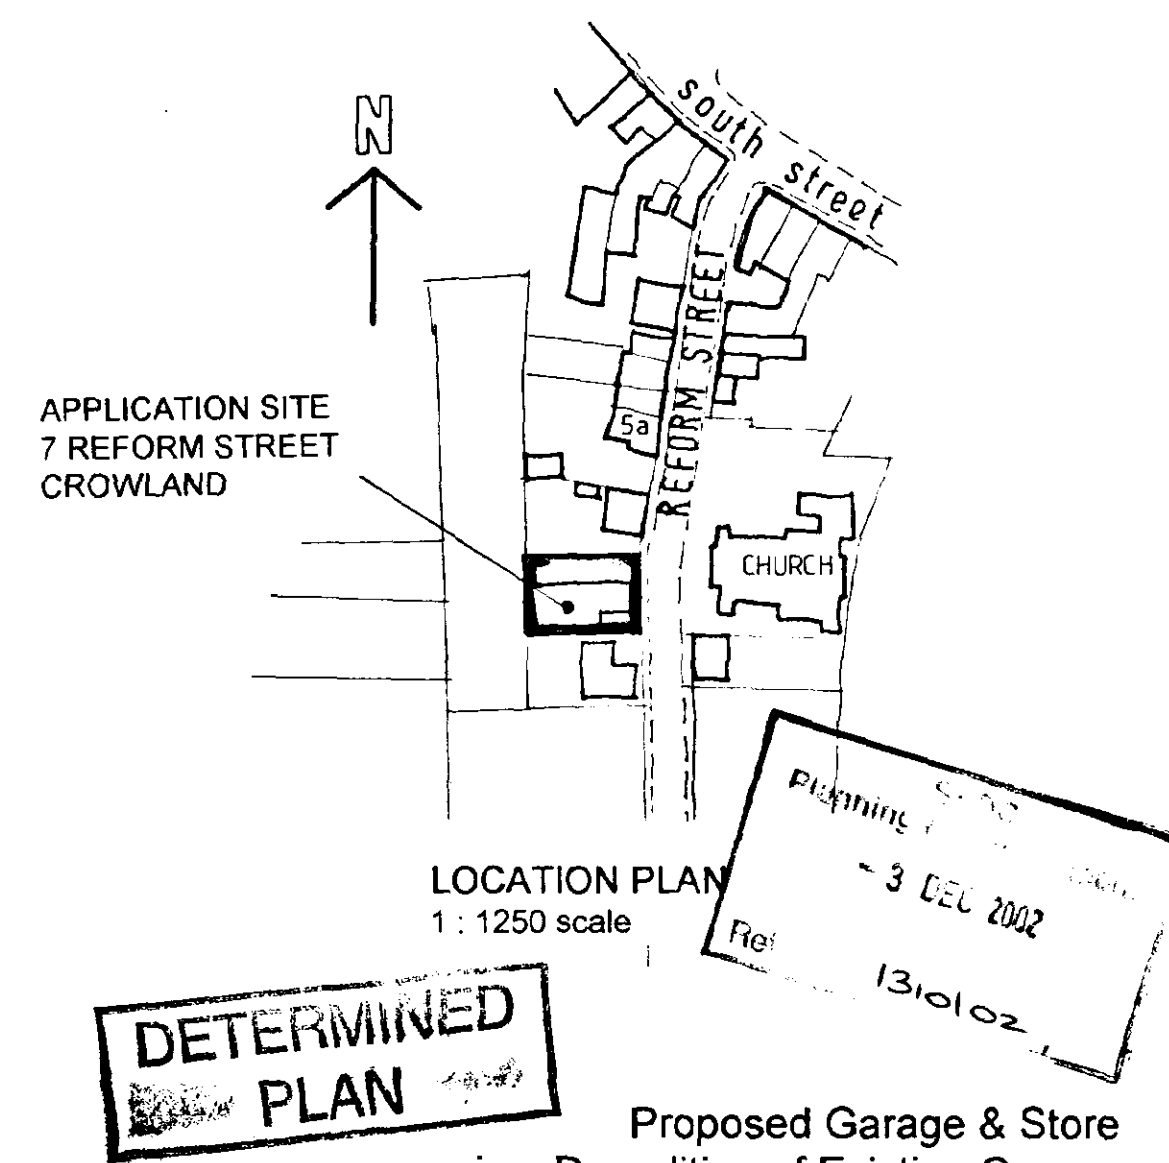

Proposed Garage & Store  
inc. Demolition of Existing Garage  
& Improvement to Vehicular Access

7 Reform Street  
Crowland  
Peterborough