PLANNING AMENDMENT

For office use only

Application No. H02/1340/00/A1

Date Registered 14 NOV 2001

Case Officer DR

1. Please complete in block letters

NAME AND ADDRESS OF APPLICANT

MR. D. EASTWOOD
c/o ALAN J. FINCH
7 BROAD LANE
MOULTON, SPALDING, LINCS
PE12 6PN.

Tel. No.

NAME AND ADDRESS OF AGENT
(if form completed by agent)

ALAN J. FINCH
7 BROAD LANE
MOULTON, LINCS. PE12 6PN
01406
Tel. No. 370081 (Contact)

Please complete in block letters

FULL POSTAL ADDRESS OF THE APPLICATION SITE

7 REFORM STREET, CROWLAND.

Please complete **APPLICATION No.** This amendment **cannot be considered** unless the relevant reference is stated	H02/1340/00
Building Regulation reference relating to same development (if any)	N/A.

2. Please tick **one** box only

A — Amendment is proposed where permission already granted [✓] — If yes, submit two forms and two plans.

or

B — Amendment is to a proposal currently being considered [ ] — If yes, submit four forms and four plans.

Please complete

I attach the necessary plans and request that the changes described below be accepted as an amendment. I understand that the Council may require a fresh application, together with fee if appropriate. If the amendment relates to a current application, I agree to an extension of the terminal date.

Signed ..... A.J.Finch ..... Date ....13/11/01.....

3. Please complete in block letters **FULL DESCRIPTION OF DEVELOPMENT IN ORIGINAL APPLICATION**	CONVERT WORKSHOP INTO DWELLING
State details of amendments proposed (Give a full detailed list of the changes, and also mark these clearly on the accompanying plans. Only the changes listed here will be considered.)	REVISED INTERNAL LAYOUT INC. REVISED FENESTRATION TO ELEVATIONS. SINGLE STOREY ELEMENT TO BE RE-BUILT
State drawing no's of the current submission	1102/01
Has this amendment been requested by the Council? (If so, state Officer dealing with the application)	YES / NO — MR. DAVID ROBERTS.
Describe any part of the original development which is excluded by virtue of the amendment, and state any alteration to plot numbers	N/A

Has a similar amendment been submitted under Building Regulations? Yes / No

SOUTH HOLLAND DISTRICT COUNCIL

Chris Simpkins
Chief Executive
Terry Huggins
Director of Customer Services
Bob Atkins
Director of Corporate Services

FILE COPY

Application no: H02/1340/00

Original Applicant:
W J & A J White
28 Chalfont Close
Appleton
Warrington
Cheshire WA4 5JT

Original Agent:
W J & A J White
28 Chalfont Close
Appleton
Warrington
Cheshire WA4 5JT

Description: Convert workshop into dwelling

Location: 7 Reform Street
Crowland
Peterborough

Amendment: Revised layout/fenestration & re-build single-storey element
Dwg No.1102/01 received 14 November 2001

15-NOV-01

Dear Sir/Madam

TOWN AND COUNTRY PLANNING ACT 1990
NOTICE OF ACCEPTANCE OF AMENDMENT

The amended details submitted in respect of the above proposal have now been considered and there are no objections to the amendment being implemented to the extent described above.

Note: This Notice does not convey any approval under the Building Regulations and you may need to make a new submission.

Yours faithfully

Director of Customer Services

Mr D Eastwood
c/o Alan J Finch
7 Broad Lane
Moulton
Spalding Lincs PE12 6PN

Council Offices
Priory Road
Spalding
Lincolnshire
PE11 2XE

Telephone: (01775) 761161
Fax: (01775) 711253
Email: Info@sholland.gov.uk

AMENDMENT RECORD SHEET - POST DECISION

Admin

Validation:

Inadequate/Inappropriate ☐

Clarification/Details required:

Appears valid ☑ KP

Registered .....

DC Procedural Assessment


Is the information given correct? Yes/No (If No, state above what details are needed)

Is it an amendment in principle? Immaterial/Needs new app

Confirmed: DR 15/11/07

Give a revised description if the details accepted are different to the submission:

Acceptance issued: .....

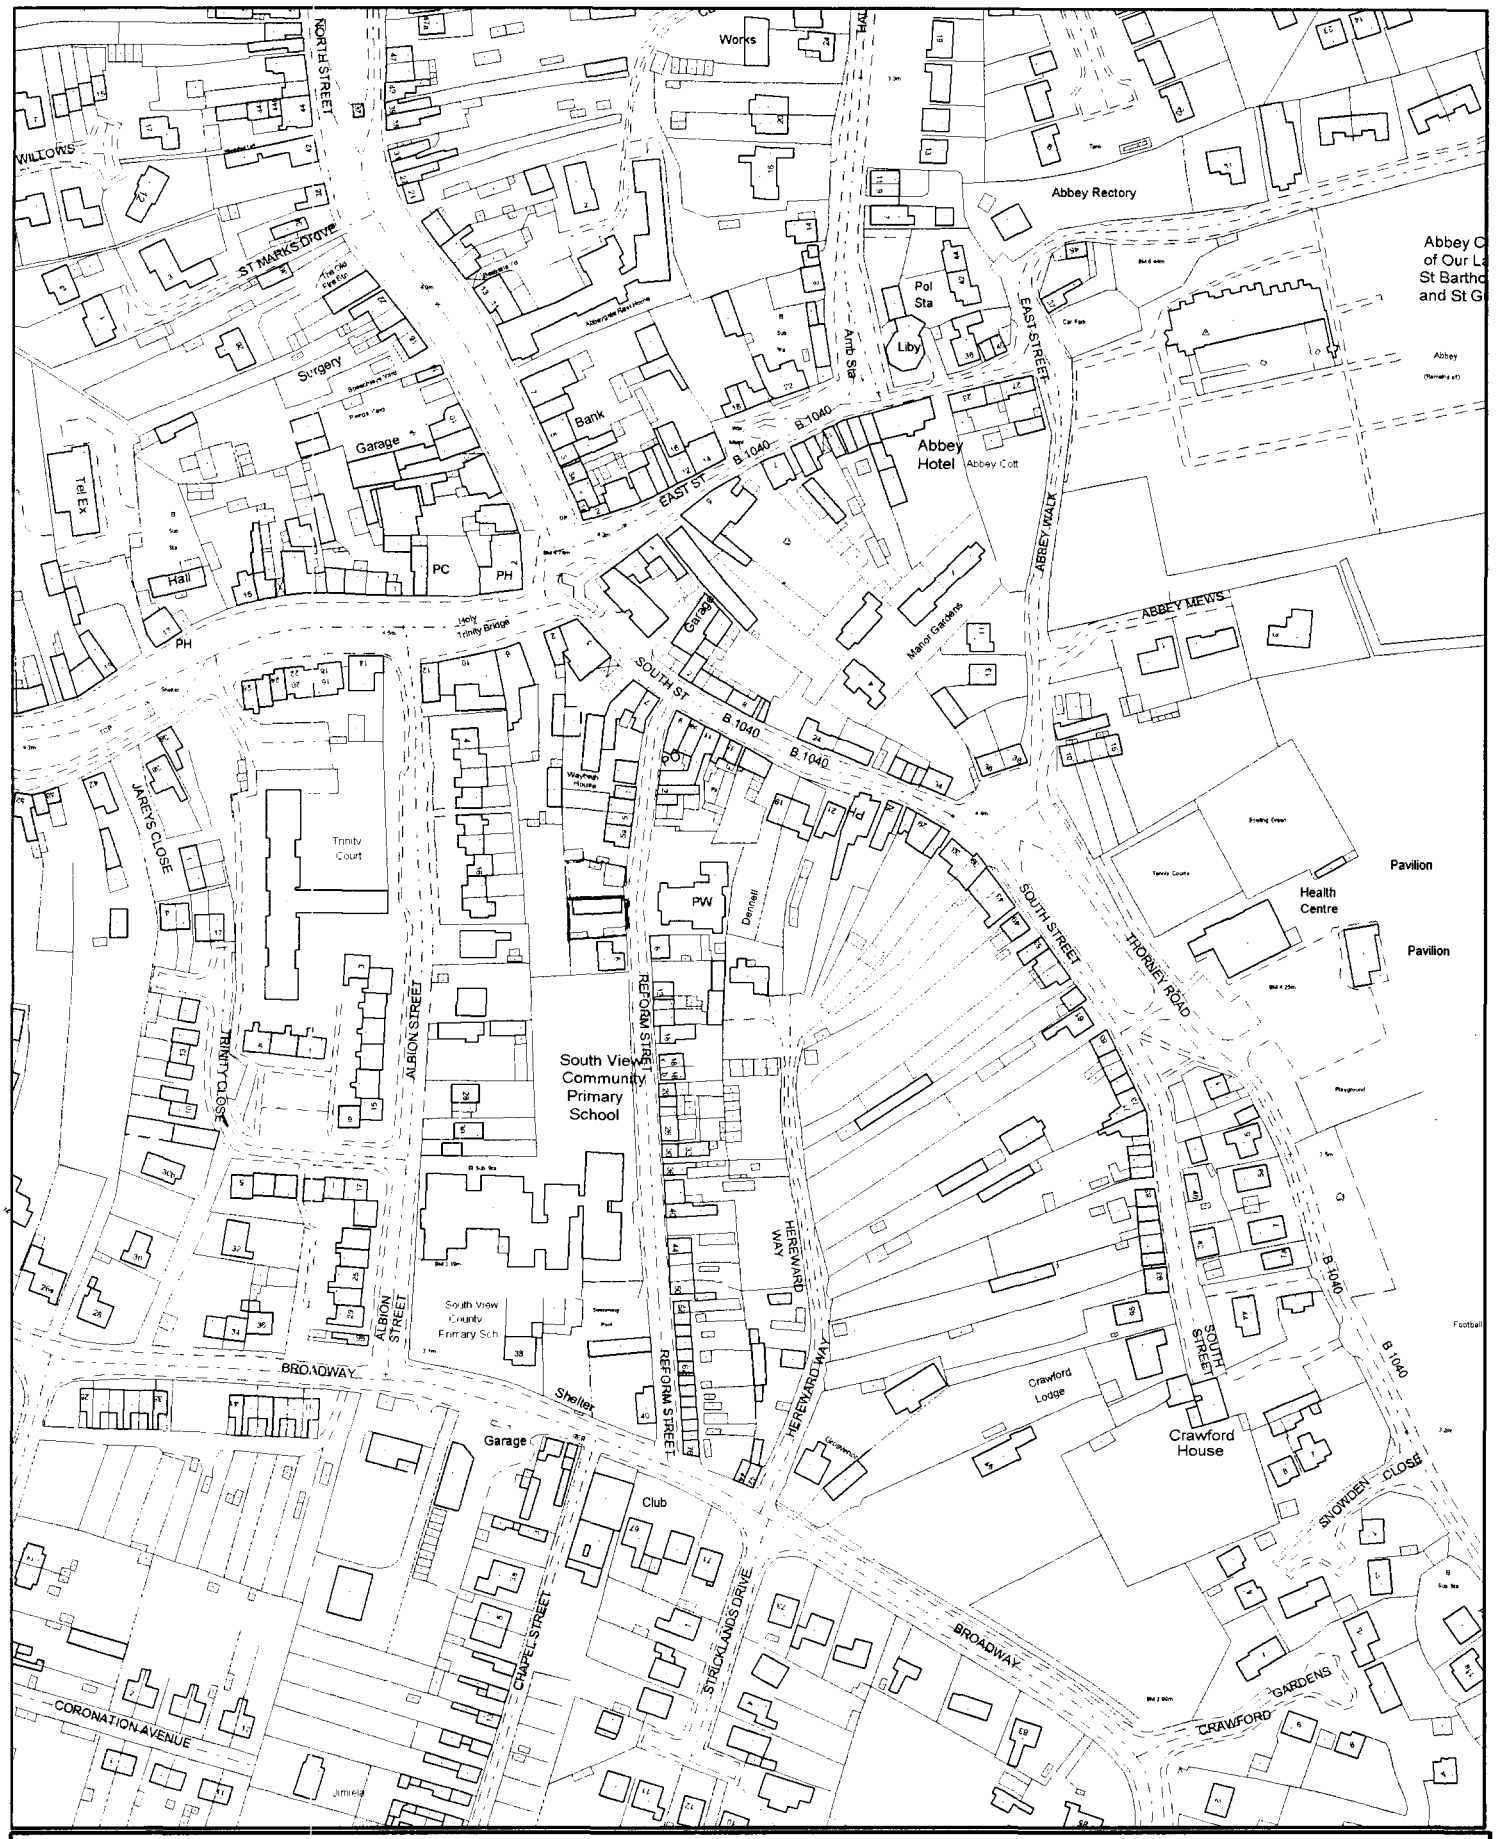

SOUTH HOLLAND DISTRICT COUNCIL

Council Offices, Priory Road, Spalding, Lincolnshire PE11 2XE

This copy has been produced specifically for the map return scheme purposes only. No further copies may be made.

Scale: 1:2500

This map is reproduced from Ordnance Survey material with permission of Ordnance Survey on behalf of Her Majesty's Stationery Office (c) Crown copyright. Unauthorised reproduction infringes Crown copyright and may lead to prosecution or civil proceedings. South Holland District Council LA079413 2000

SOUTH HOLLAND DC
HOUSING & PLANNING
13 NOV 2000
Ref: 1370/3