


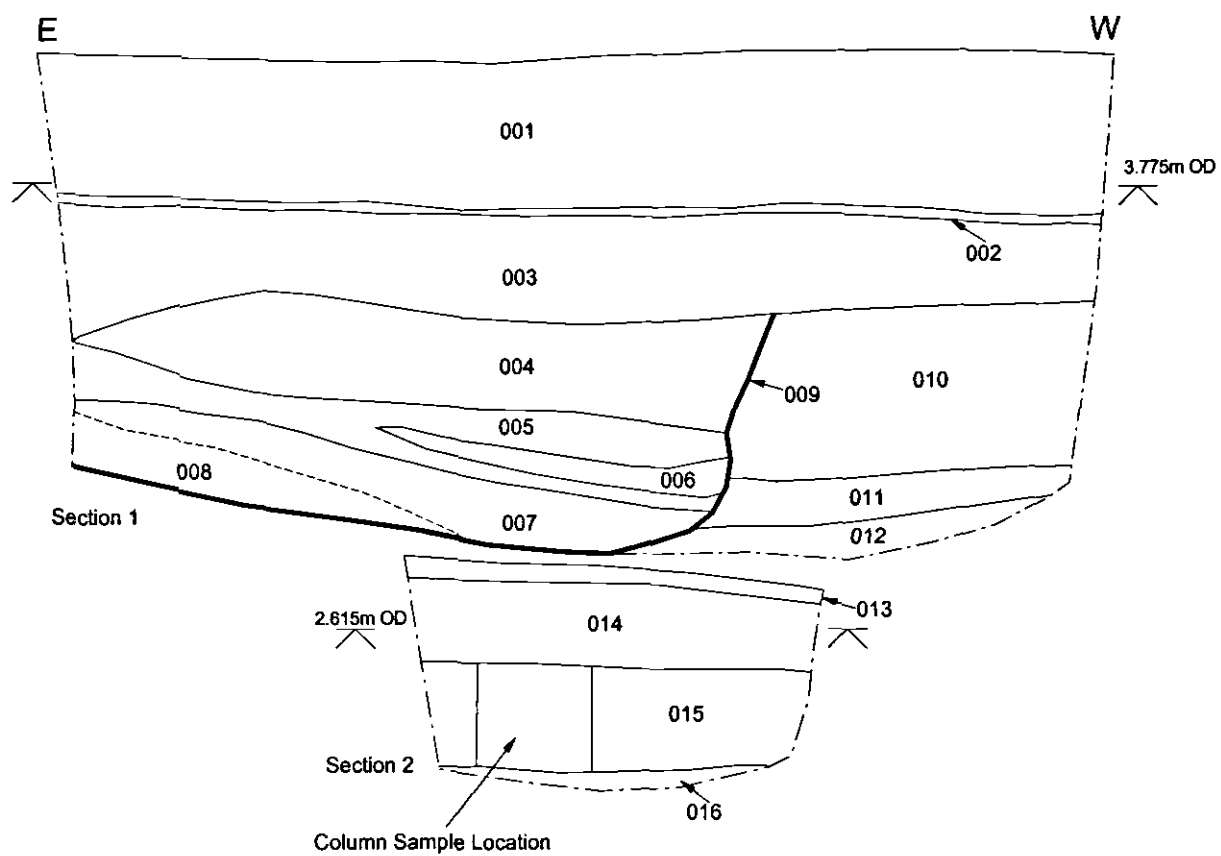

Archaeological Project Services

Project Name: Crowland Albion Street CAS03

Scale 1:20

Drawn by: MN

Report No: 142/04

Figure 6 Sections 1 and 2