


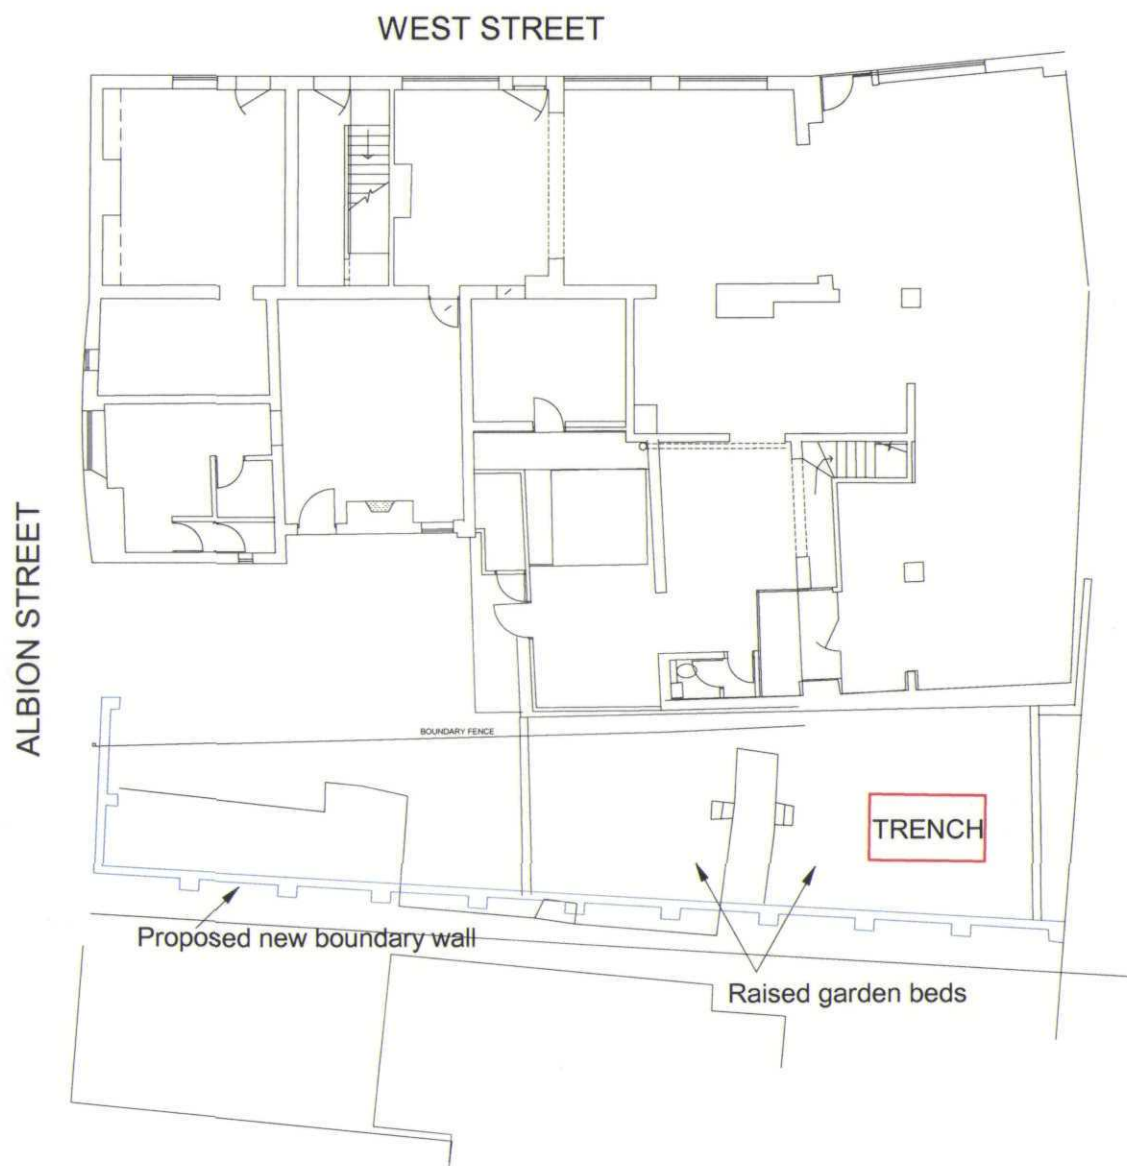

0 10m



Archaeological Project Services

Project Name: Crowland Albion Street CAS03

Scale 1:200

Drawn by: MD

Report No: 142/04

Figure 4 Trench Location Plan