

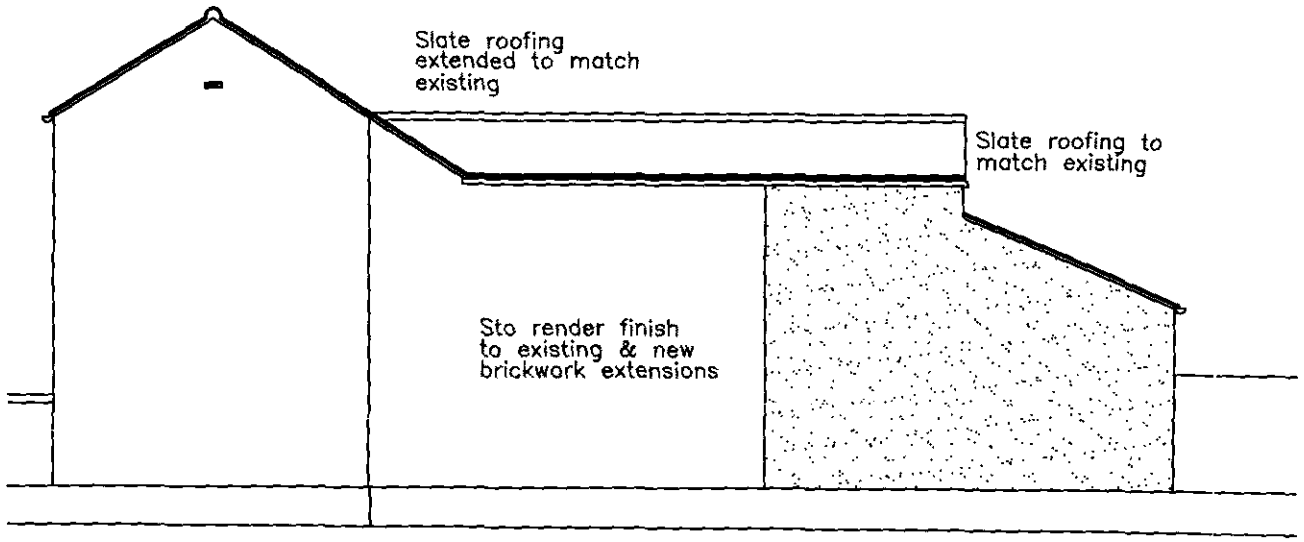



SIDE

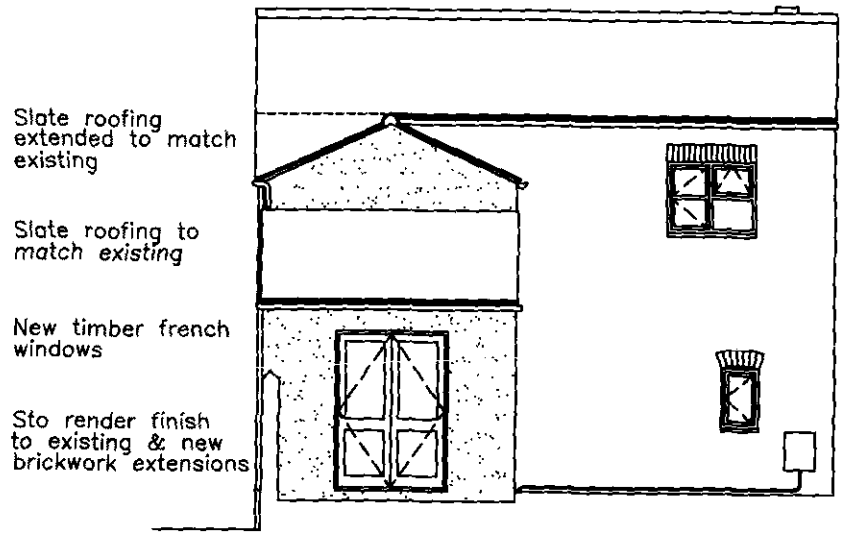

REAR

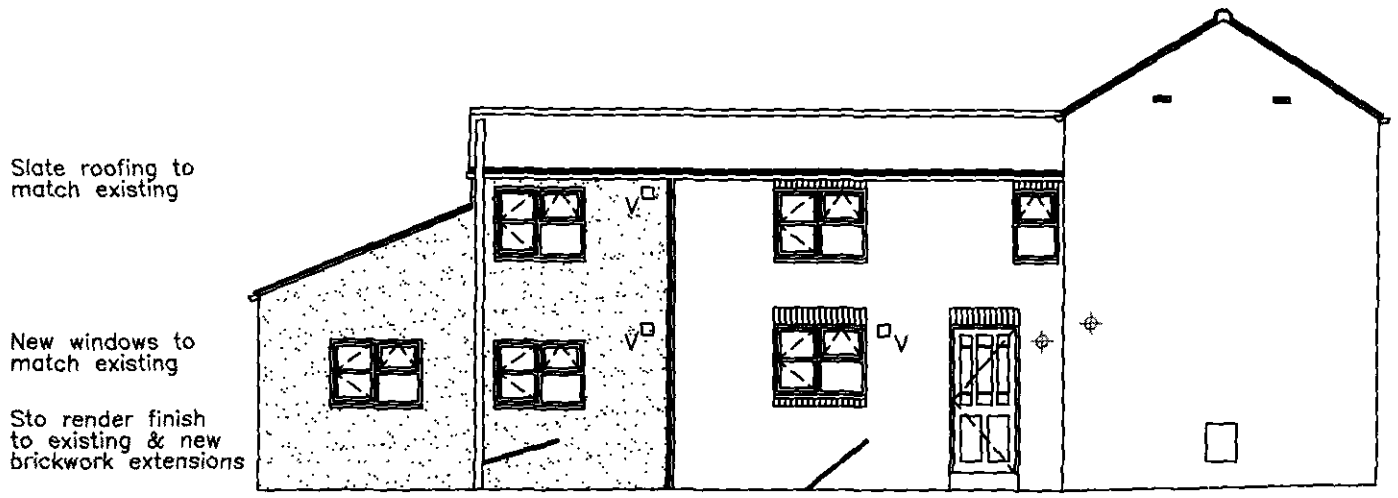

SIDE

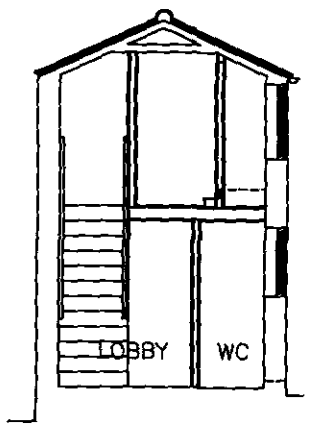

SECTION

1388100

REVISION A	Render to new / existing extension	CRB	21Nov00


23 PETERBOROUGH ROAD, CROWLAND
HOUSE EXTENSION
for Mr & Mrs. SKILLINGS

PROPOSED ELEVS & SECTION


PETERBOROUGH
DESIGN GROUP

Toll Bar House
Shrewsbury Avenue
Peterborough PE2 7BX
Tel: 01733 371000
Fax: 01733 370666

Scale: 1:100 Date: 14.11.00 Drawn: CRB Checked: Drawing Number: 00071/L04A

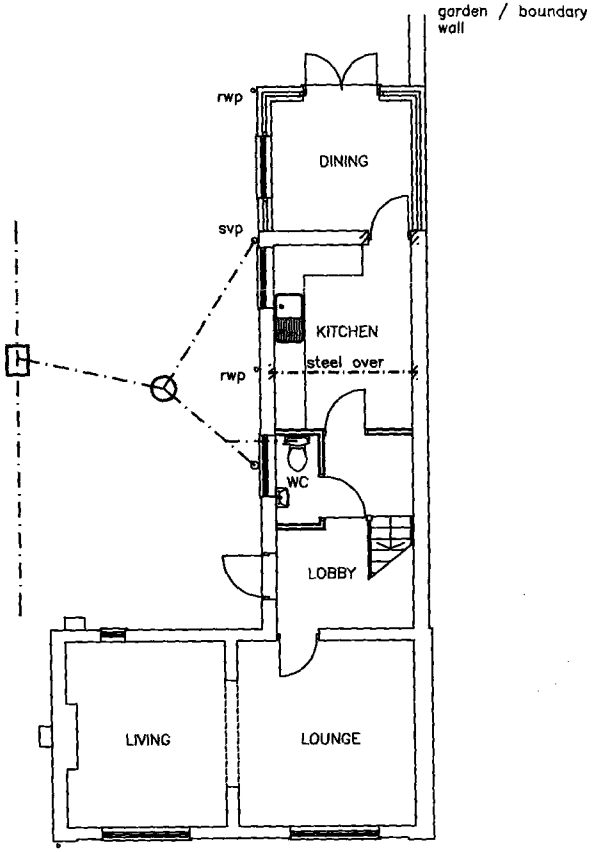

GROUND FLOOR

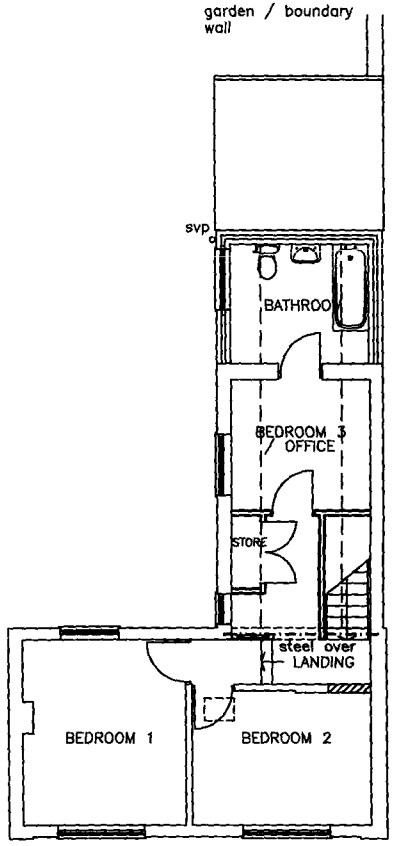

FIRST FLOOR

PLAN

1388/00


23 PETERBOROUGH ROAD, CROWLAND
HOUSE EXTENSION
for Mr & Mrs. SKILLINGS

PROP. PLANS


PETERBOROUGH DESIGN GROUP

Toll Bar House
Shrewsbury Avenue
Peterborough PE2 7BX
Tel: 01733 371000
Fax: 01733 370666


Scale: 1:100 Date: 14.11.00 Drawn: CRB Checked: Drawing Number: 00071/L03

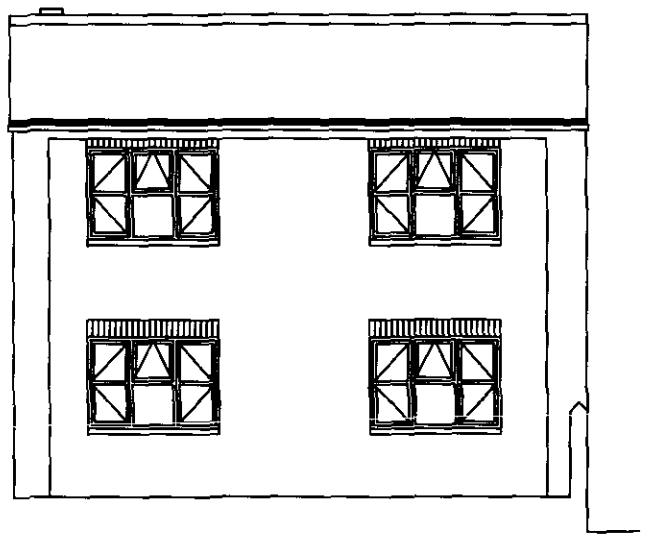


FRONT

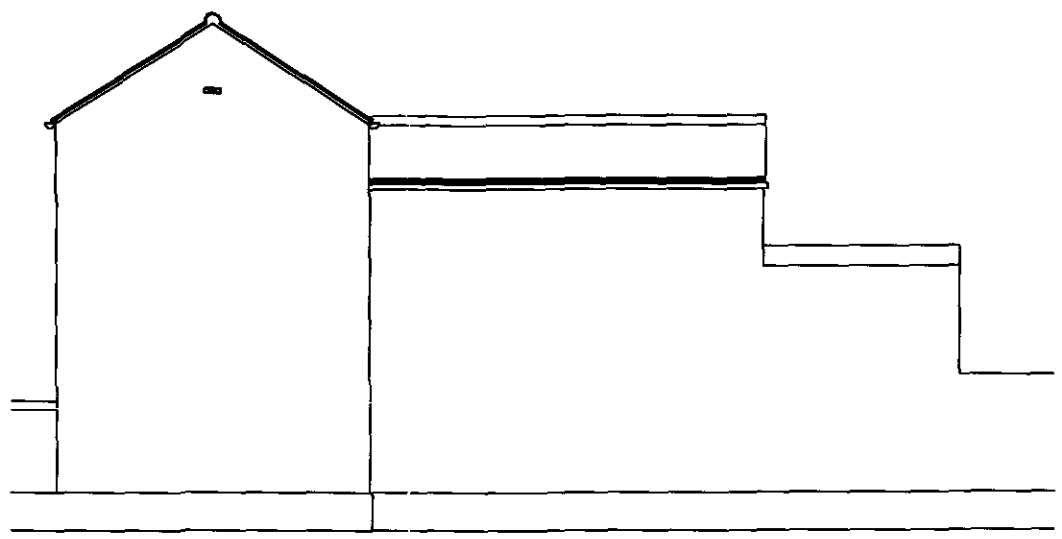


SIDE

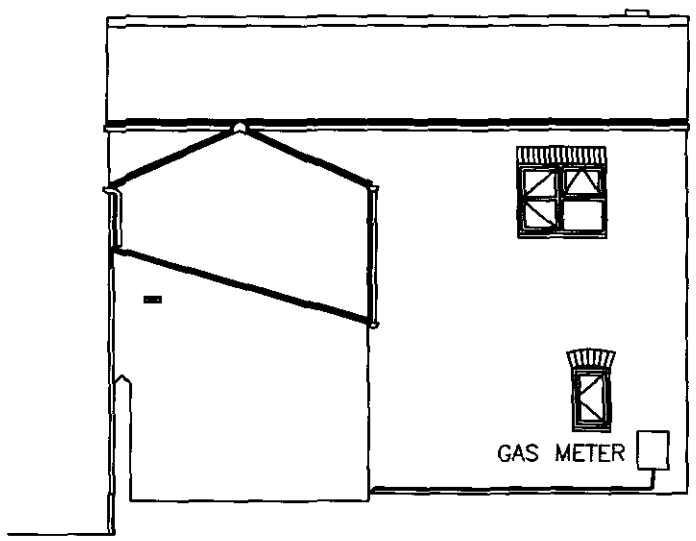

REAR

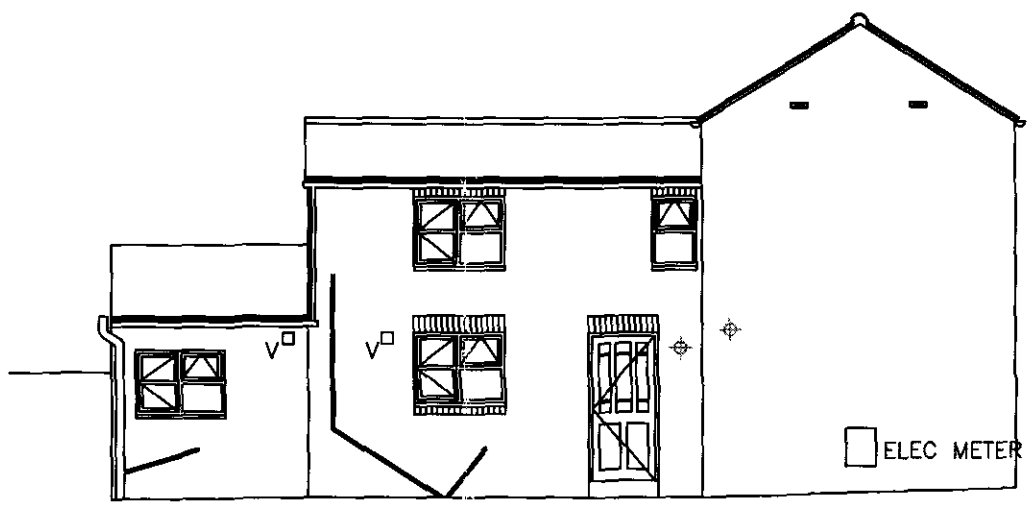

SIDE

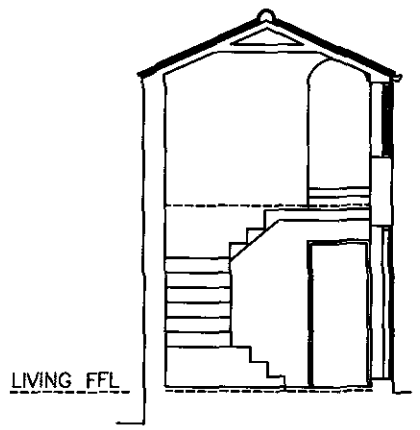

SIDE

1388/00


23 PETERBOROUGH ROAD, CROWLAND
HOUSE EXTENSION
for Mr & Mrs. SKILLINGS

EXISTING ELEVATIONS & SECTION


PETERBOROUGH
DESIGN GROUP

Toll Bar House
Shrewsbury Avenue
Peterborough PE2 7BX
Tel: 01733 371000
Fax: 01733 370666

Scale: 1:100 Date: 13.09.00 Drawn: CRB Checked: Drawing Number: 00071/L02

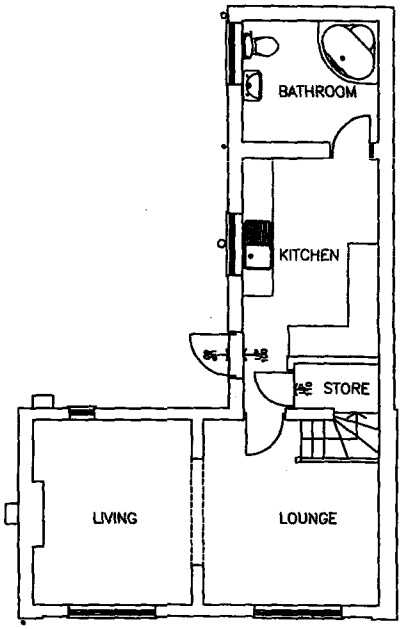

GROUND FLOOR

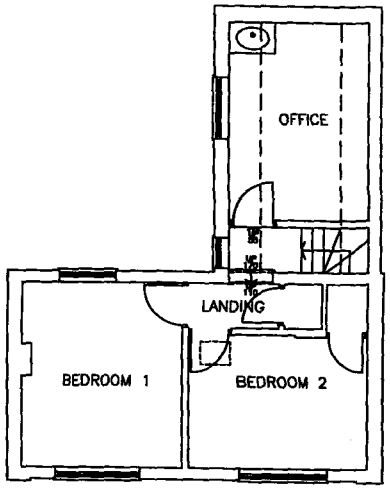

FIRST FLOOR

1388/00

23 PETERBOROUGH ROAD, CROWLAND
HOUSE EXTENSION
for Mr & Mrs. SKILLINGS

EXISTING PLANS

PETERBOROUGH
DESIGN GROUP

Toll Bar House
Shrewsbury Avenue
Peterborough PE2 7BX
Tel: 01733 371000
Fax: 01733 370666

Scale: 1:100 Date: 13.09.00 Drawn: CRB Checked: Drawing Number: 00071/L01