
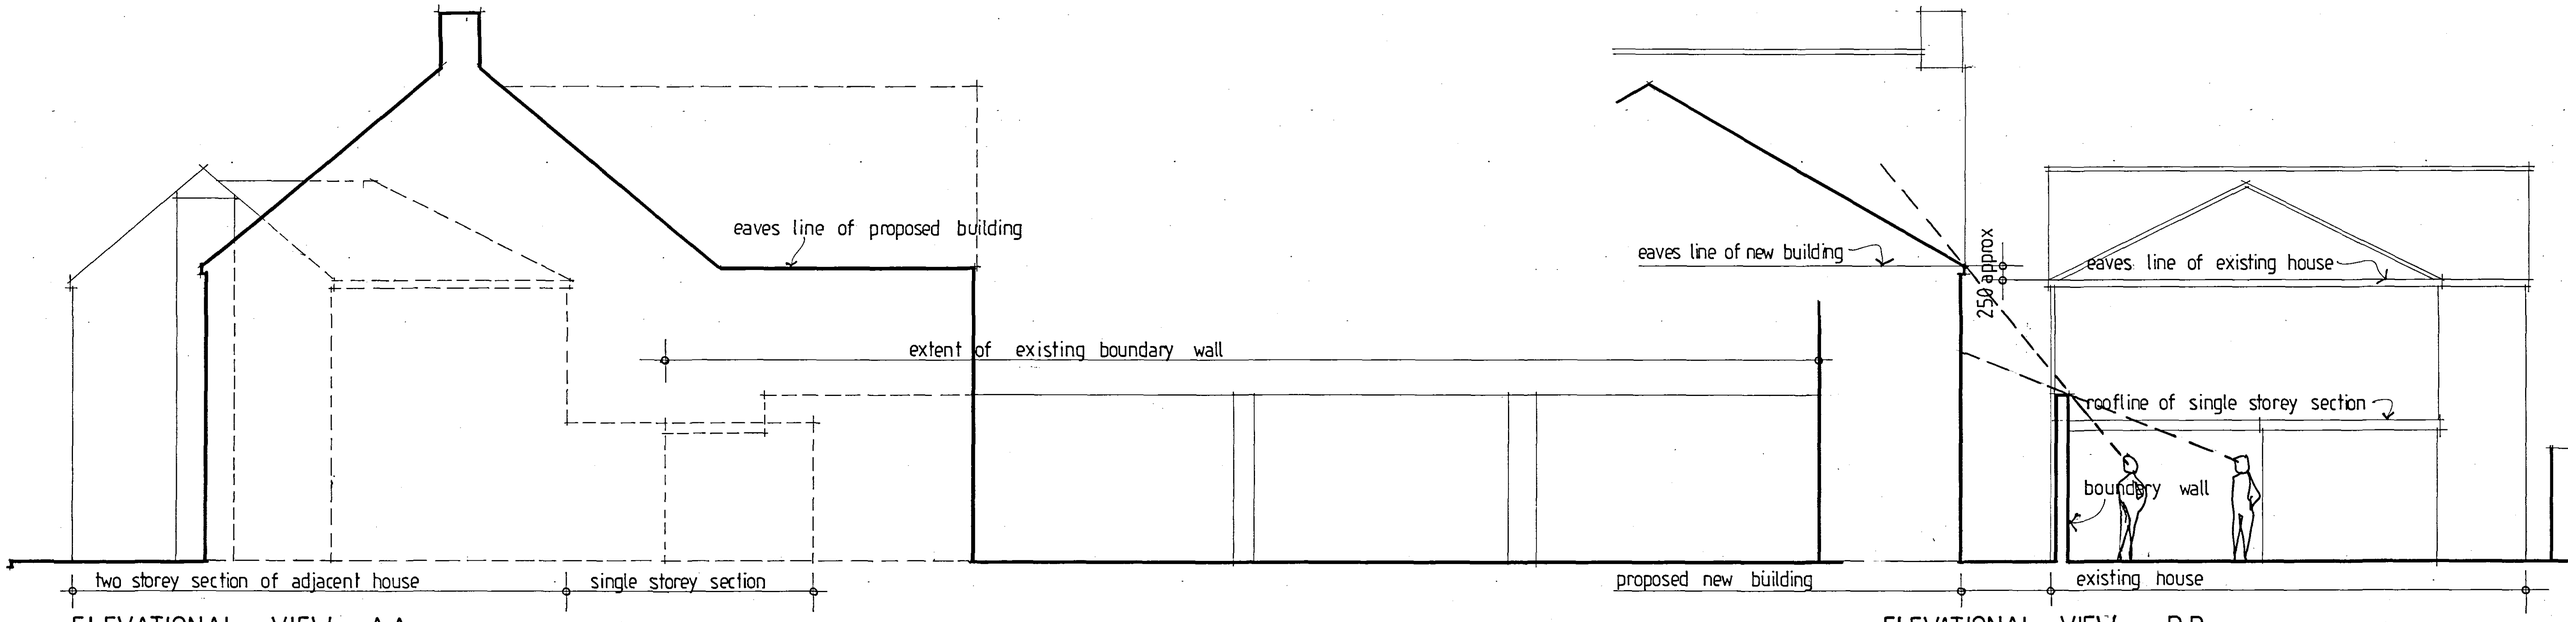


ELEVATIONAL VIEW AA

ELEVATIONAL VIEW BB

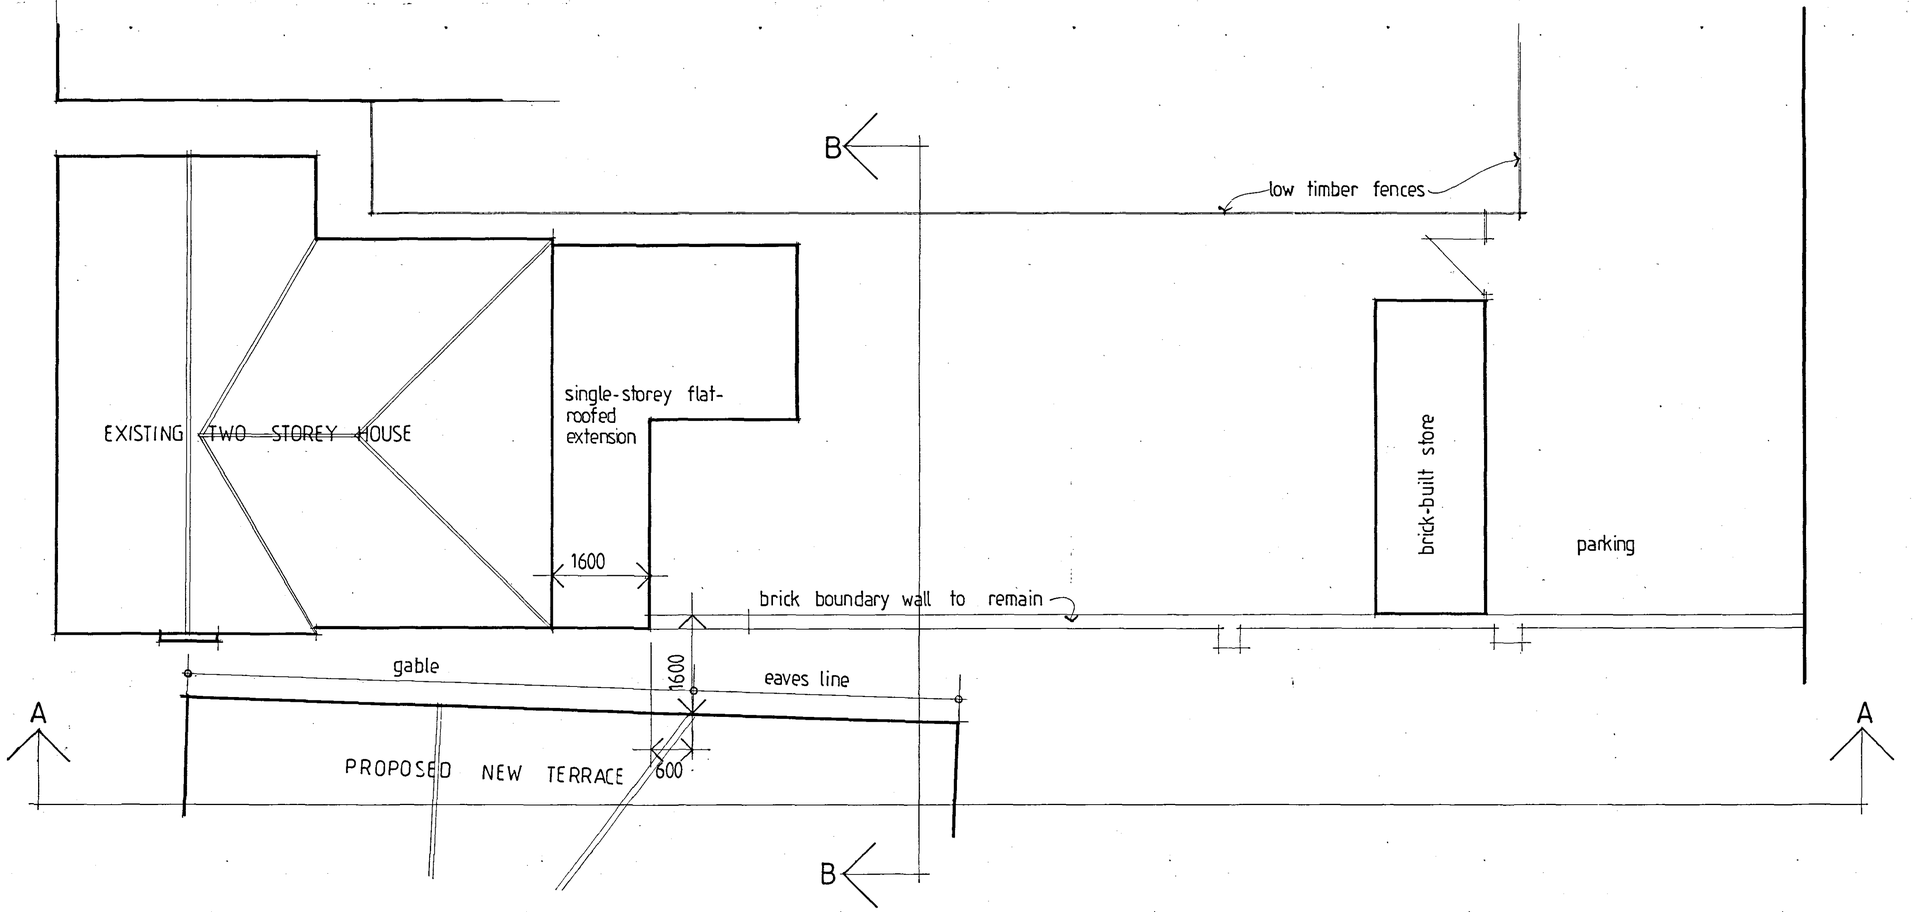

PLAN AT N.E. CORNER OF APPLICATION SITE SHOWING INTERRELATIONSHIP WITH ADJACENT HOUSE

AMENDED PLAN
A1
28 FEB 2005
139504

TREVOR A CLAY R.I.B.A.
CHARTERED ARCHITECT
14 OLD FENDIKE ROAD
WESTON HILLS
SPALDING
LINCOLNSHIRE PE12 6DD

Project:
PROPOSED RESIDENTIAL DEVELOPMENT AT SITE ADJACENT TO 55 BROADWAY, CROWLAND, FOR MR P LEO

Drawing:
INTERRELATIONSHIP BETWEEN PROPOSED DEVELOPMENT AND ADJACENT TWO STOREY HOUSE

Date: 08 April 05	Proj No: 00/064/PA	
Scale: 1:50	Drg. No: 006	Rev: