



Crowland
TF 2410-2510
107
106
105
104
103
B 1040
B 1166
CAUSEWAY
KEMP STREET
NORTH STREET
EAST STREET
WEST BANK
New River Drain
Drain
Sluices
Sluice
Swimming Pool
Paddling Pool
Surgery
The Cottage
The Dyke
Andrian
Rosmar
Playing Field
Path
Bank
Eng Works
Wheatsheaf Yard
Reeds Yard
Garage
Fire Station
Builders Shop
Pp
GP
BM 5·64m
4·5m
4·2m
4·3m
3569
·398ha
5·93
5068
2·135ha
5·28
7570
1·444ha
3·57
7565
·170ha
·42
4848
1·213ha
3·00
6139
1·788ha
4·47
8531
23·859ha
58·96
6430
·808ha
2·00
4637
·028ha
·07
1741610

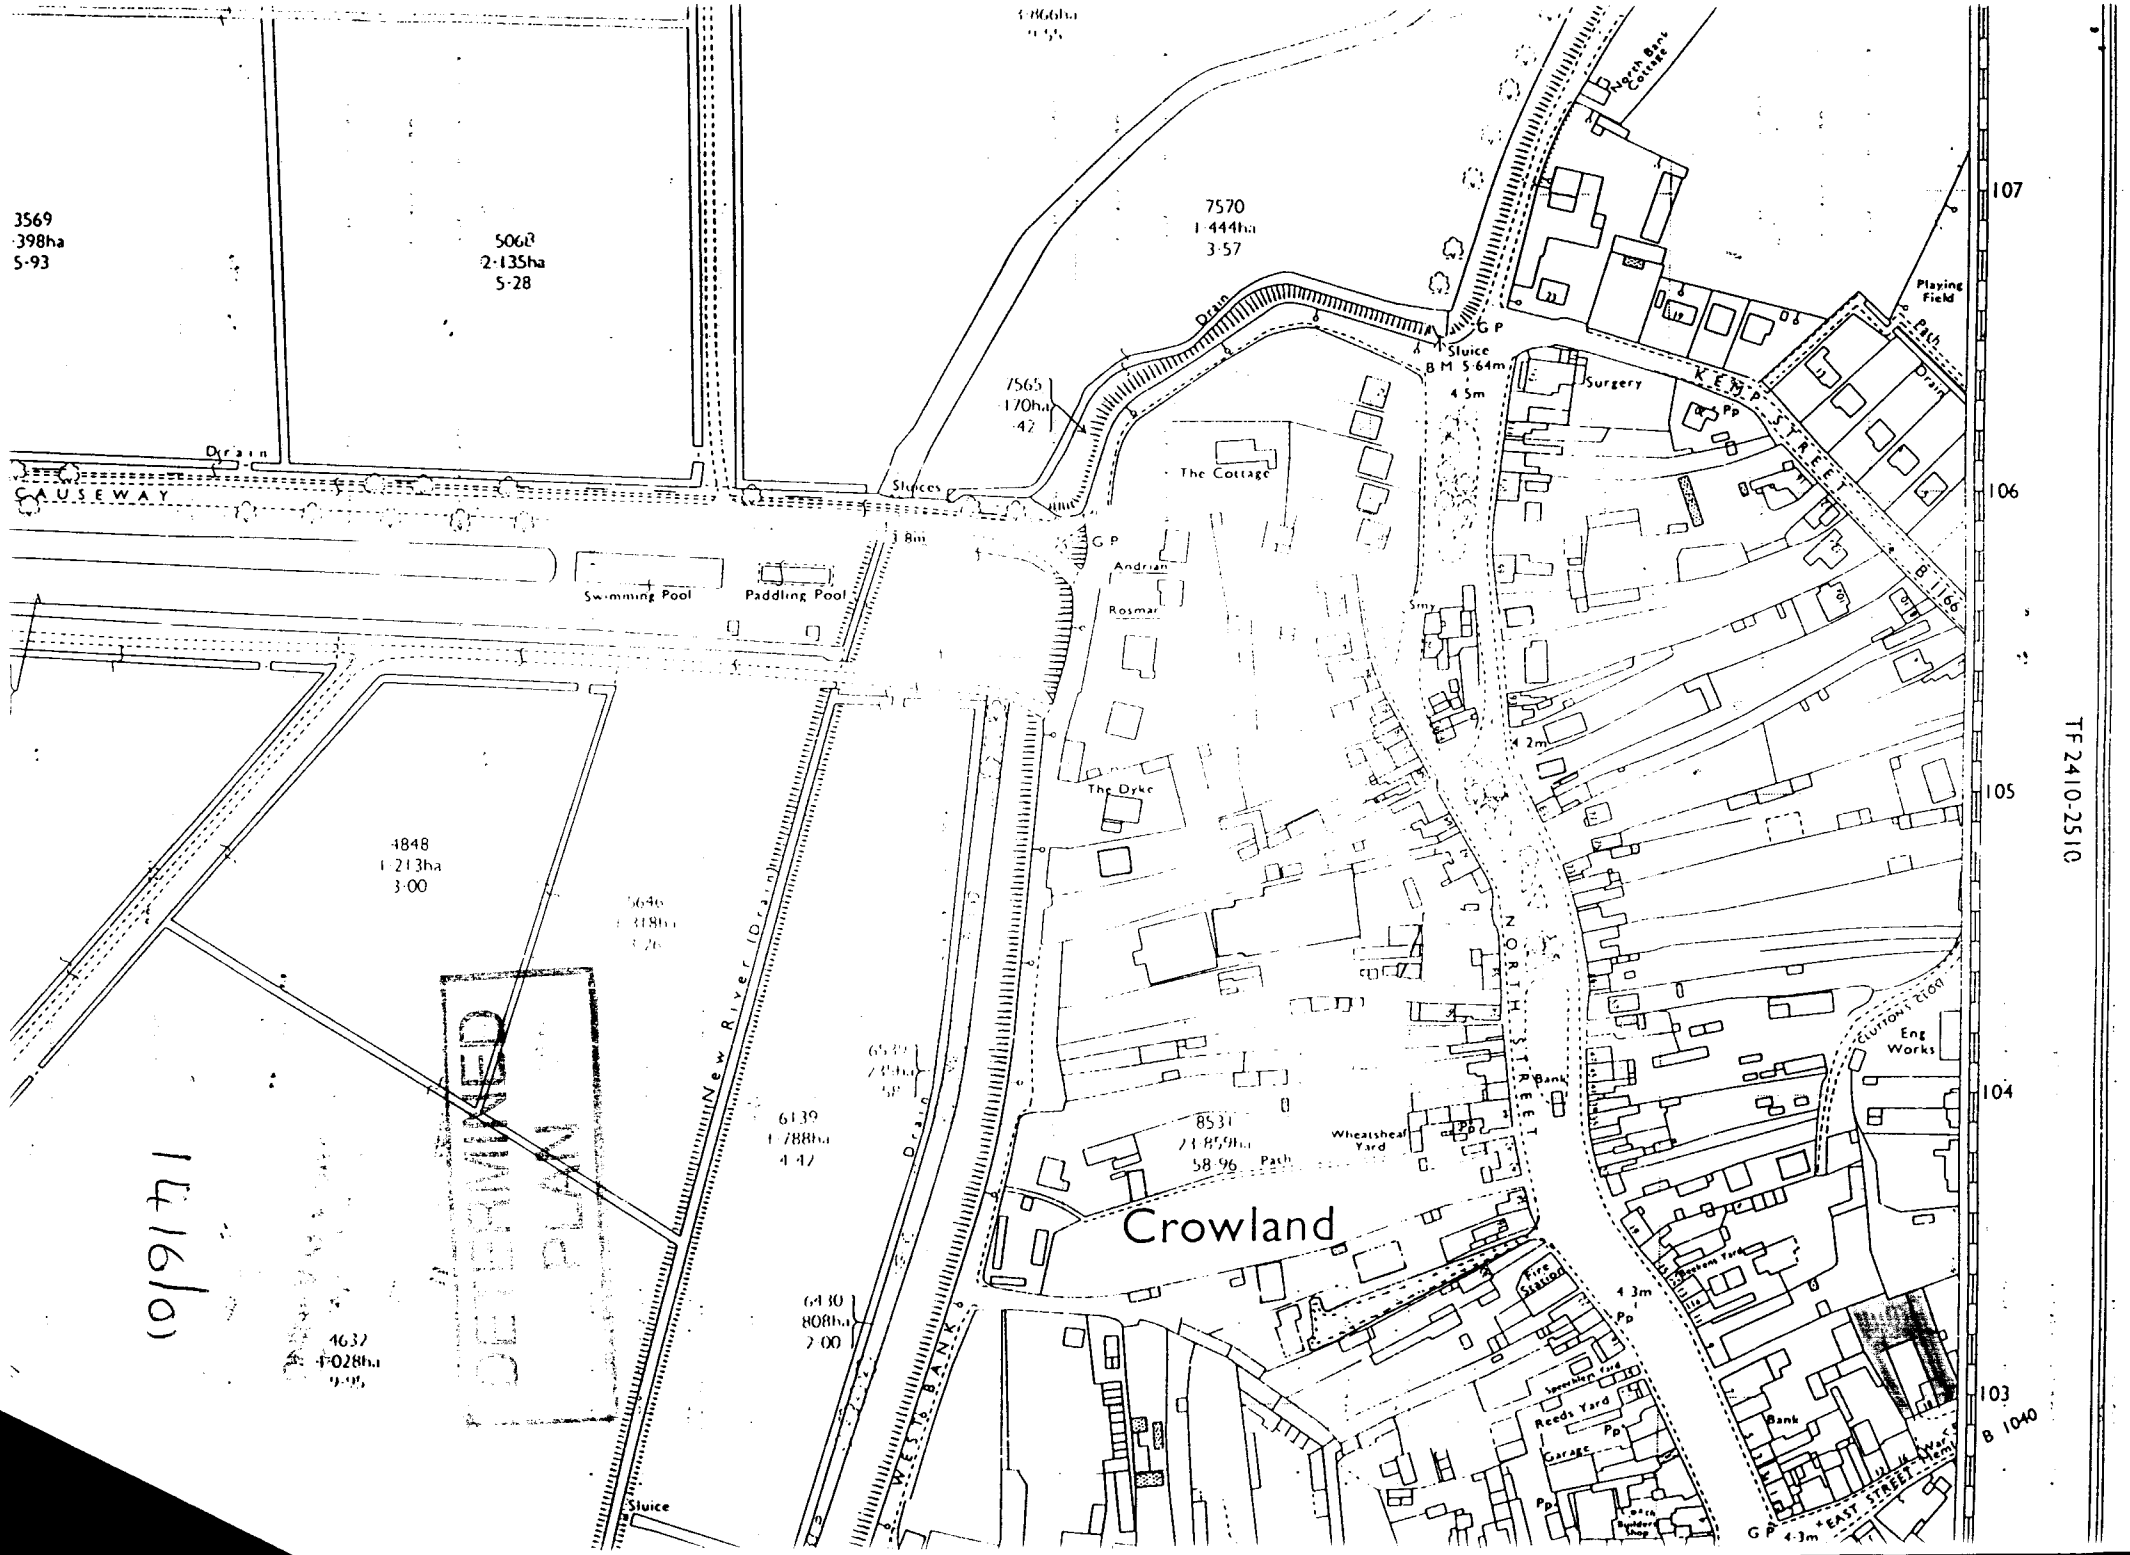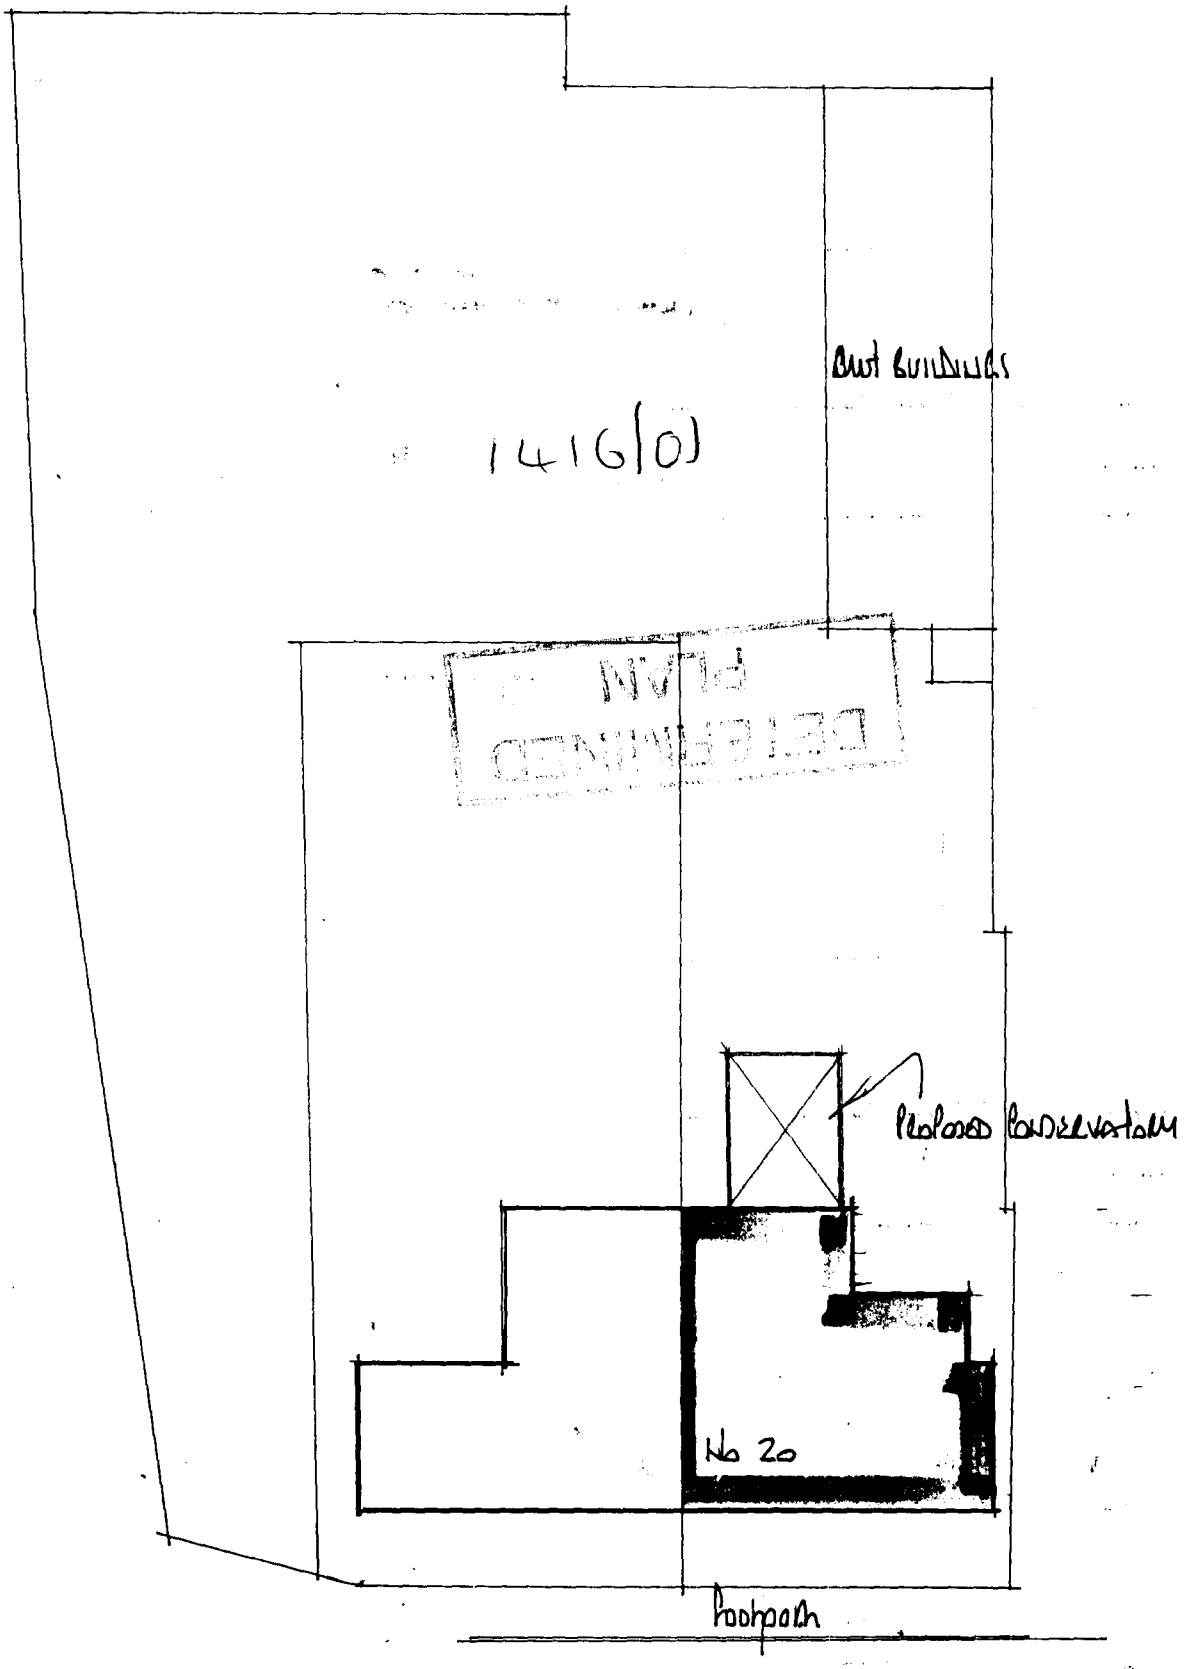



BLOCK PLAN OF 20 East Street.. CROWLAND


Scale 1:200..


DO NOT USE THESE SIZES FOR MANUFACTURING PURPOSES

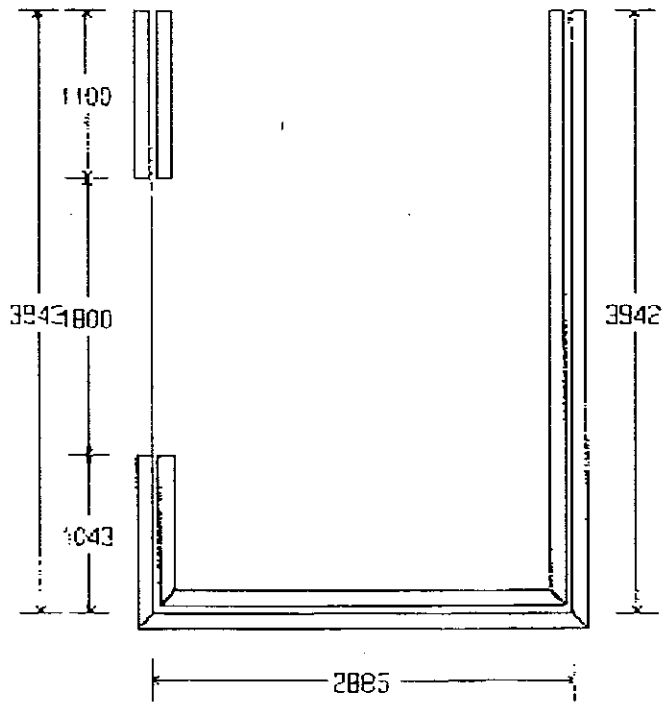


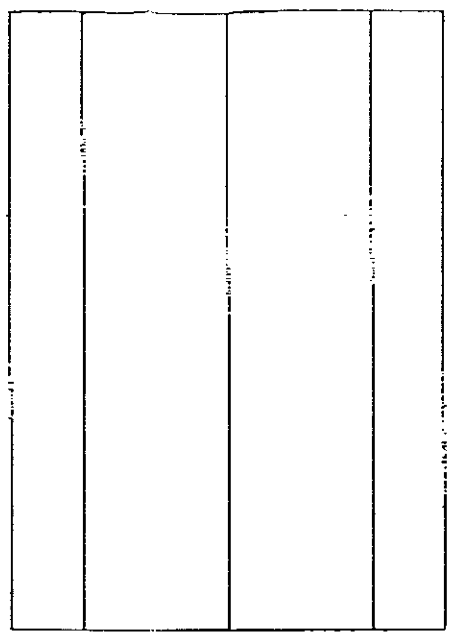

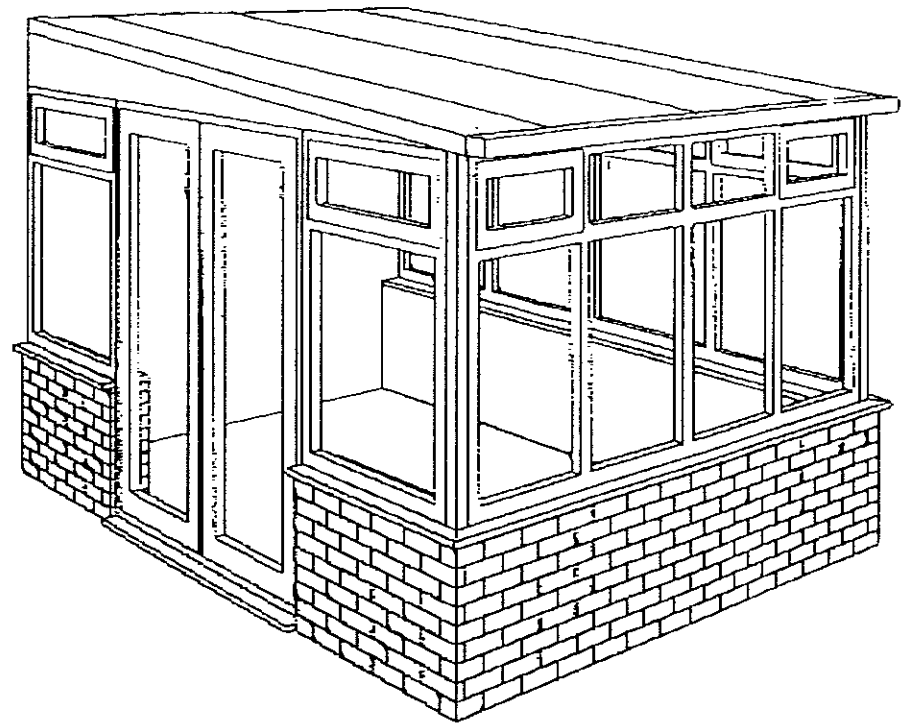

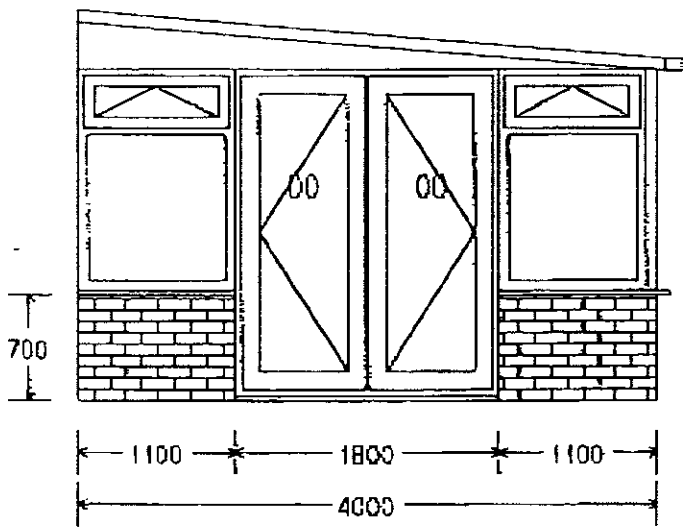

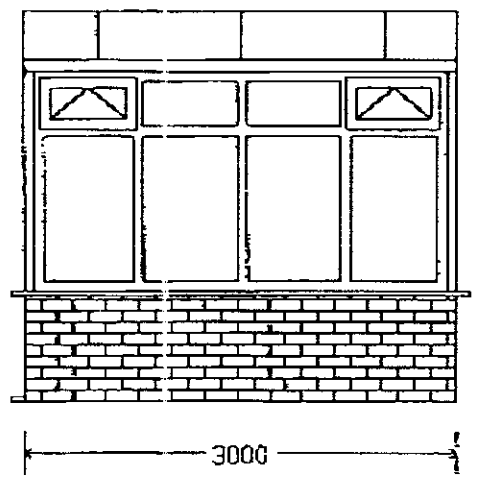

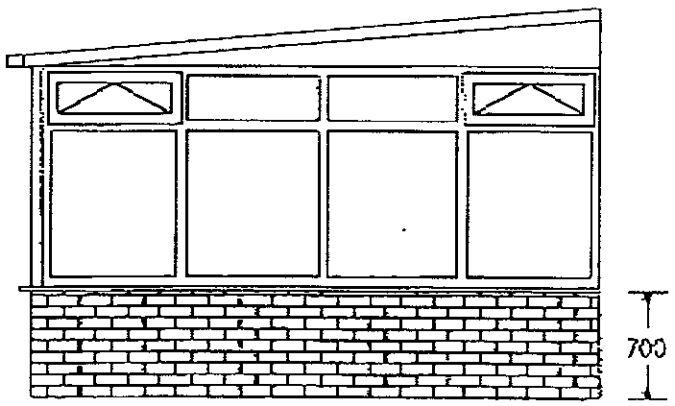

14/6/01

ULTRAFRAME
Europes Leading Conservatory Systems Manufacturers
Enterprise Works, Salthill Road, Clitheroe, Lancashire, BB7 1PE
Telephone: (01200) 452700 Fax: (01200) 443737

REF. No. : 343039
NAME : ULTRA WINDOWS & CONSERVATORIES
ADDRESS :

TELEPHONE :

VICTORIAN CONSERVATORY

THIS DRAWING IS NOT FOR MANUFACTURING PURPOSES. TO BE USED FOR PRESENTATION PURPOSES ONLY.

DRAWN: BERNARD FULLALOVE
DATE : 27th of NOVEMBER 2001
SCALE : 1: 49
DRG. No. :

Ultraframe is a trading name of Ultraframe (UK) Ltd