NOTE THE PROPERTY OF THIS DRAWING AND DESIGN IS VESTED IN CAPITA SYMONDS AND MUST NOT BE COPIED OR REPRODUCED IN ANY WAY WITHOUT THEIR WRITTEN CONSENT

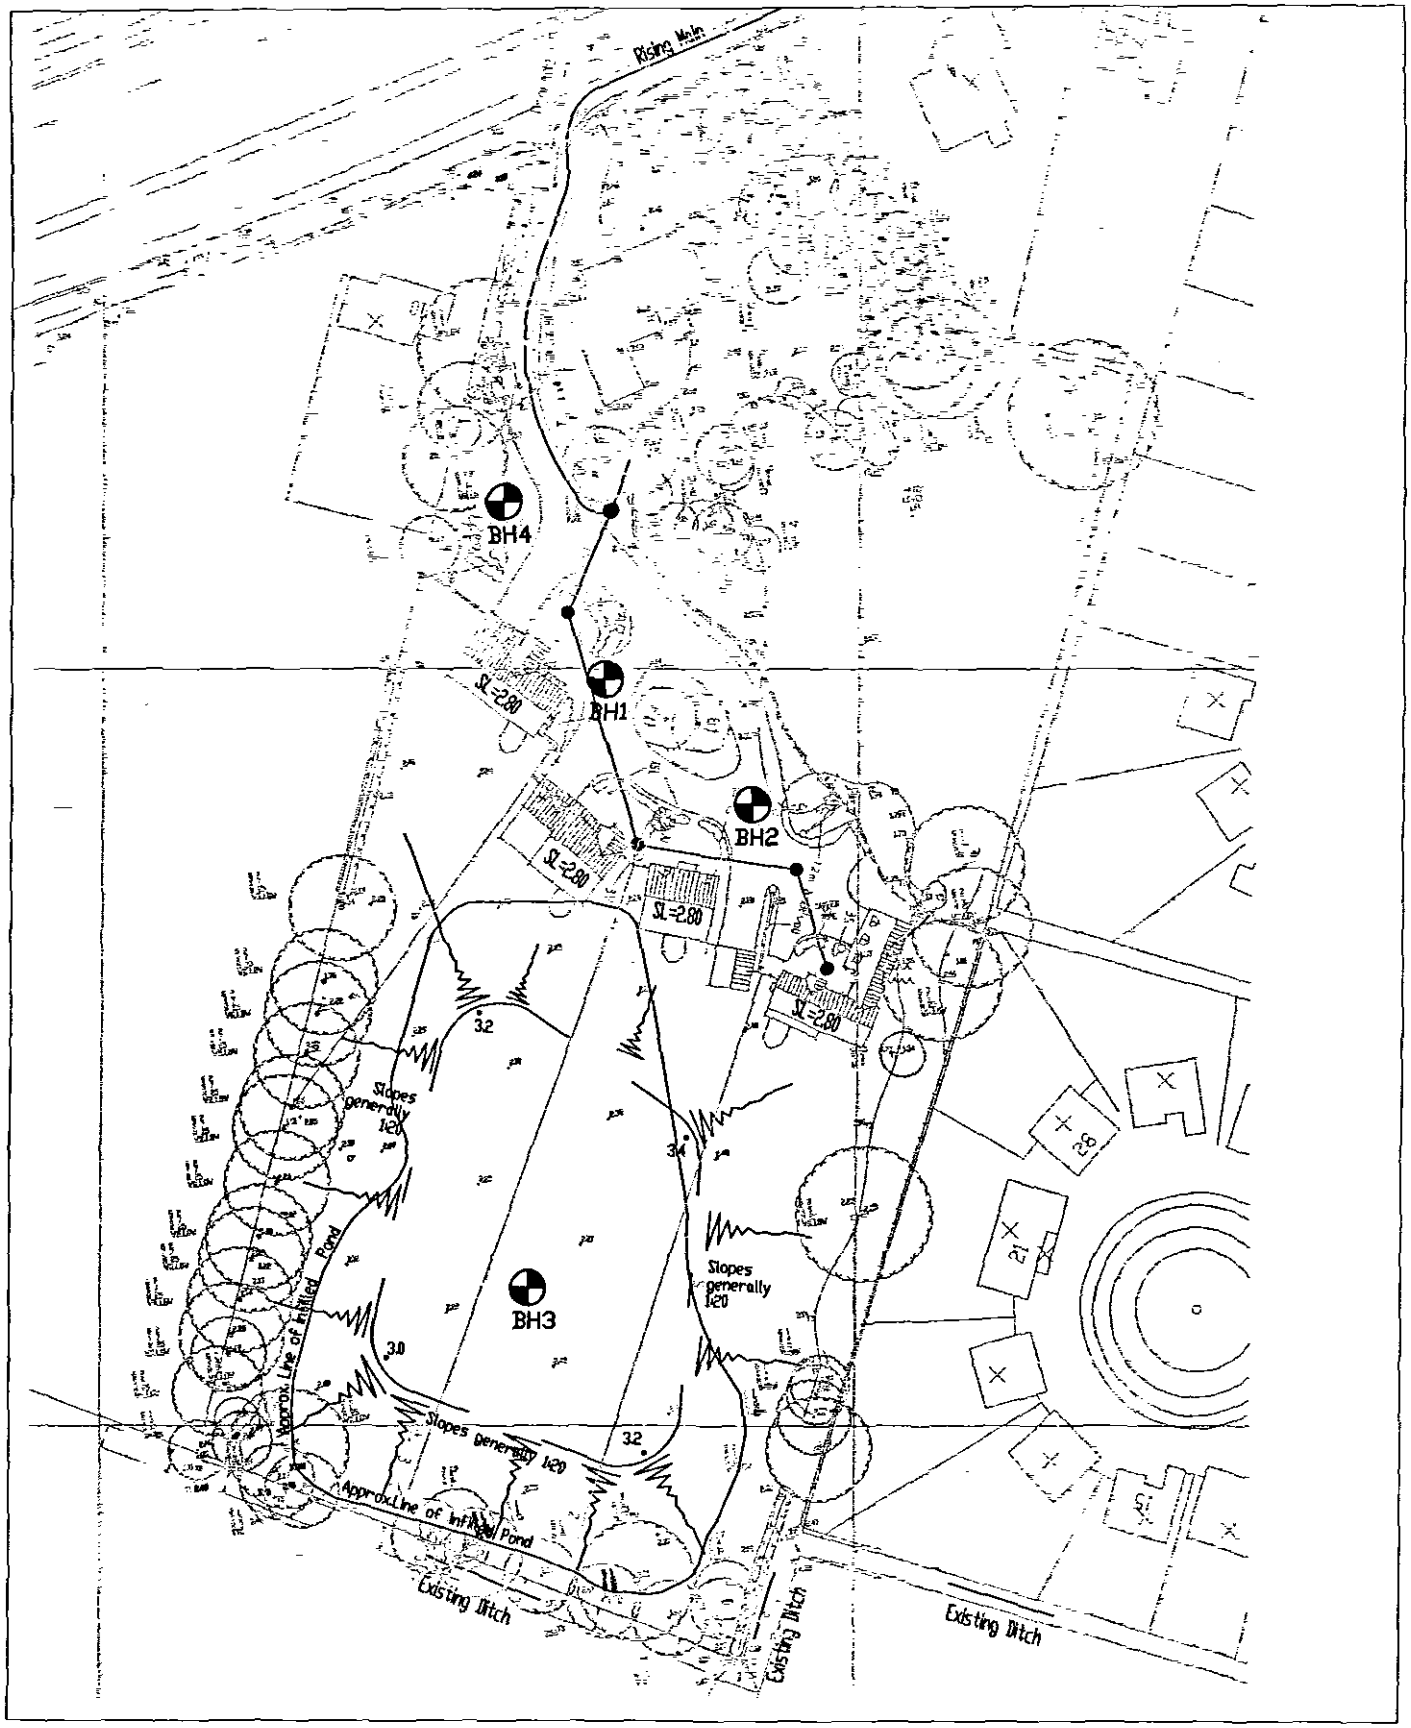

KEY

BH1 BOREHOLE LOCATIONS

CAPITA SYMONDS

LARKFLEET HOMES

FIGURE 2
LOCATION OF GAS
MONITORING INSTALLATIONS

3B/60971/GA 1:500

G:\60971\Drawings Working\Figure 2.dwg, 02/09/2004 15:44:18, ajones
DRAWING LOCATION: G:\61685\Drawings Working