

SOUTHERN DISTRICT
HOUSING OFFICE
15 DEC 2001
Ref: 1422/01


14 WEST BANK, CROWLAND
1 METRE SCALE
BUNGALOW & CONSERVATORY TO Scale only
GARAGE
18300
2200
1422/01
49200
2600
13300
4300
8 METRES
2600
4100
2100
1330
17600
15 METRES
14500
DRIVE WAY
ROAD

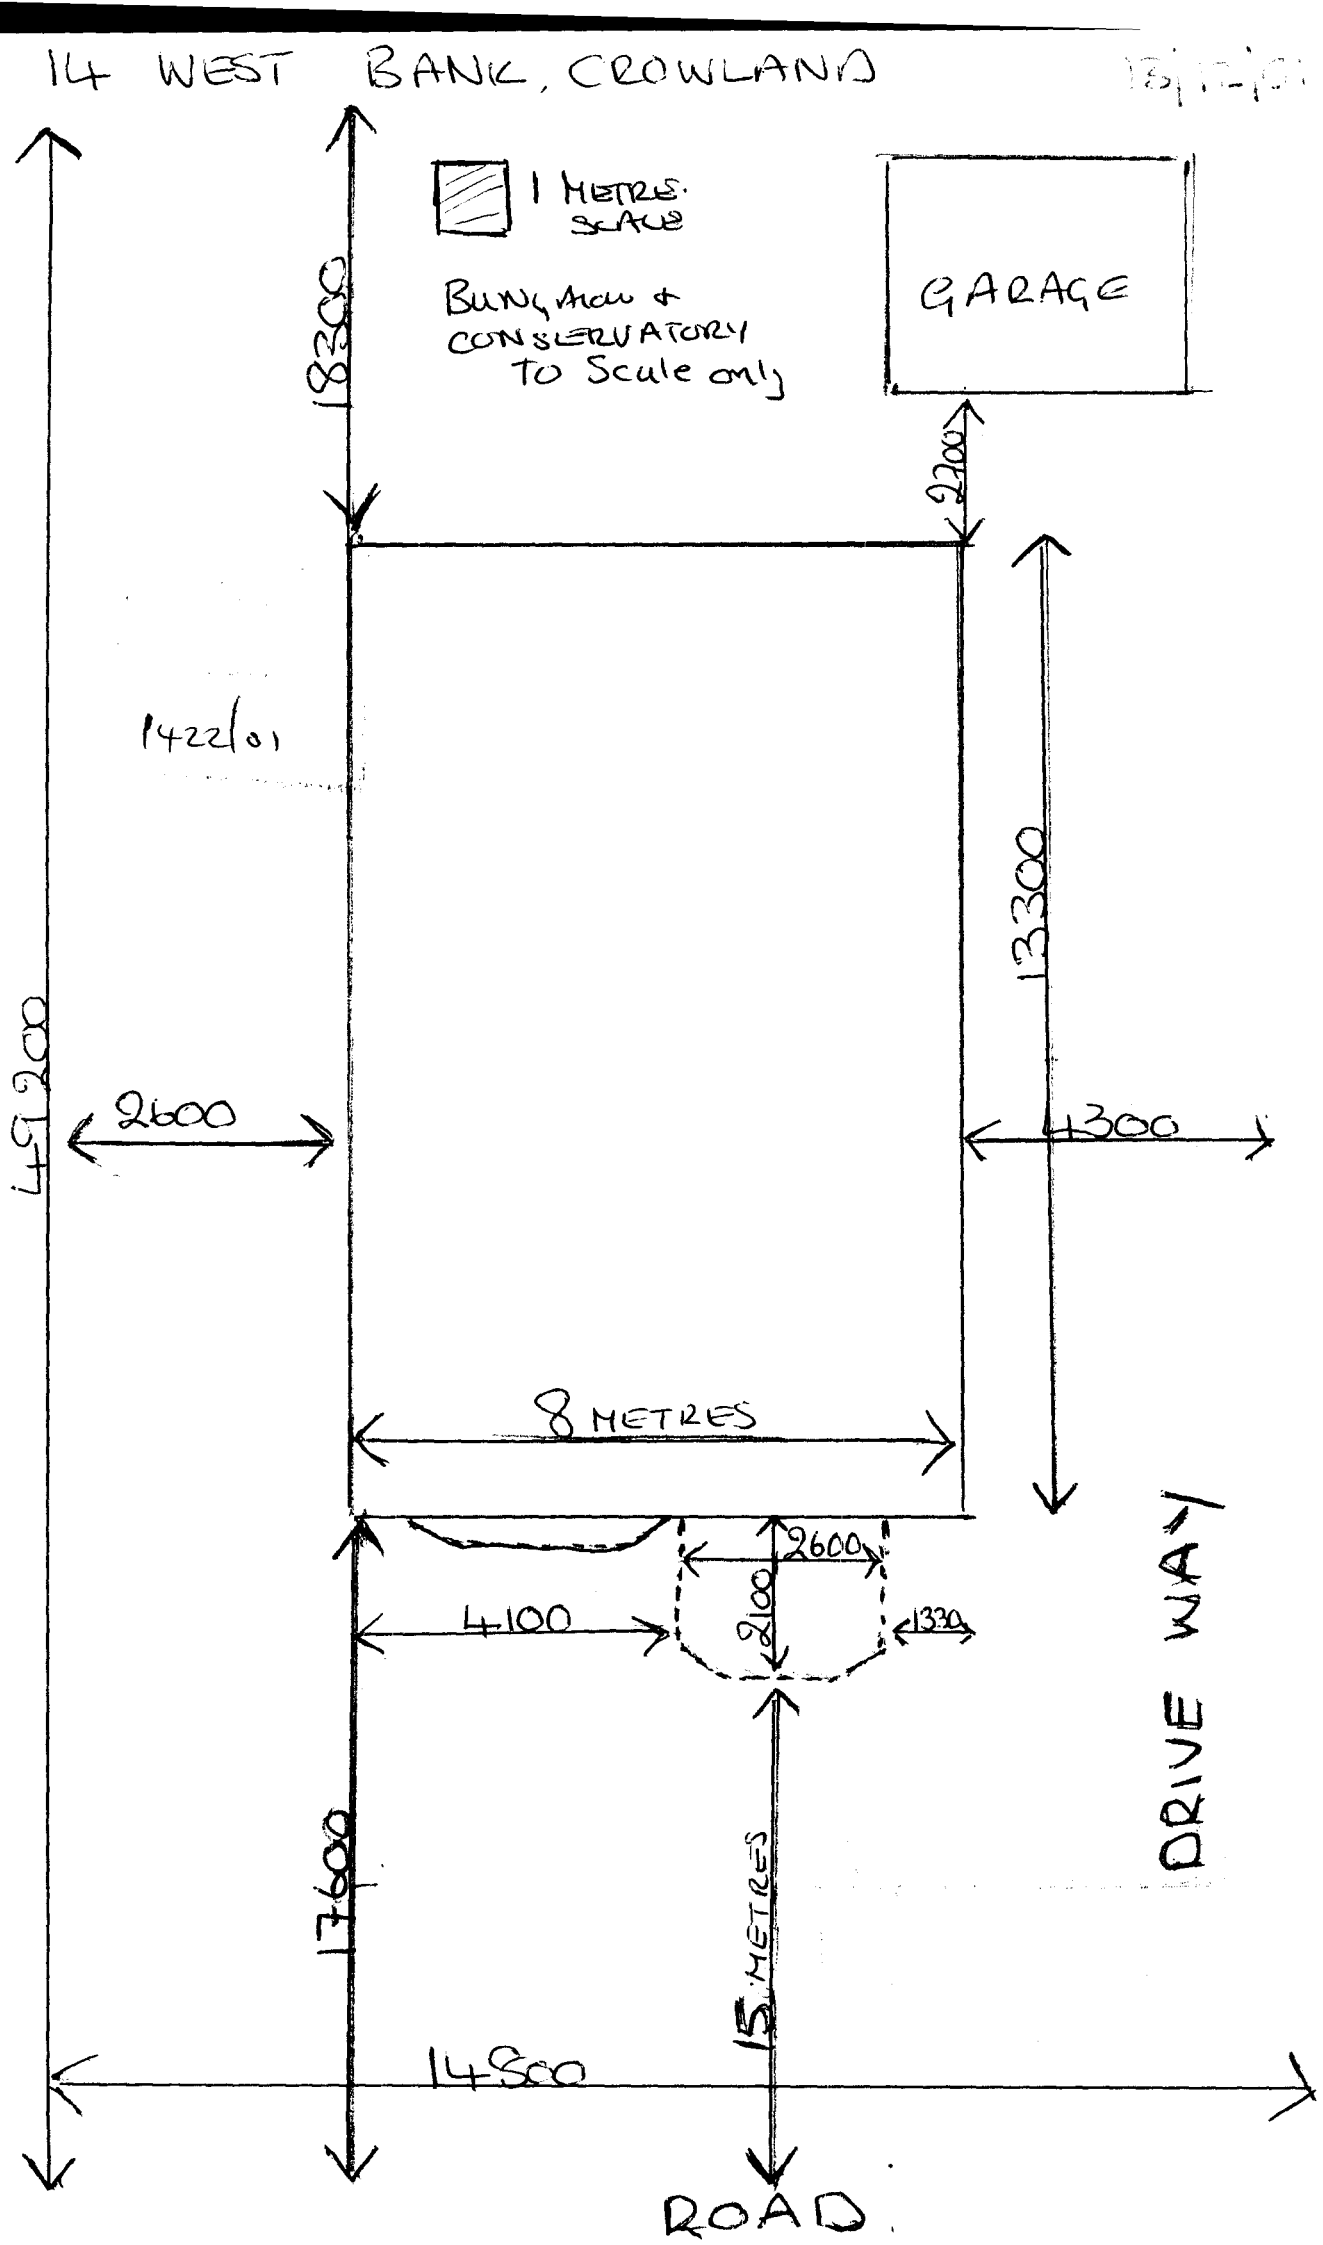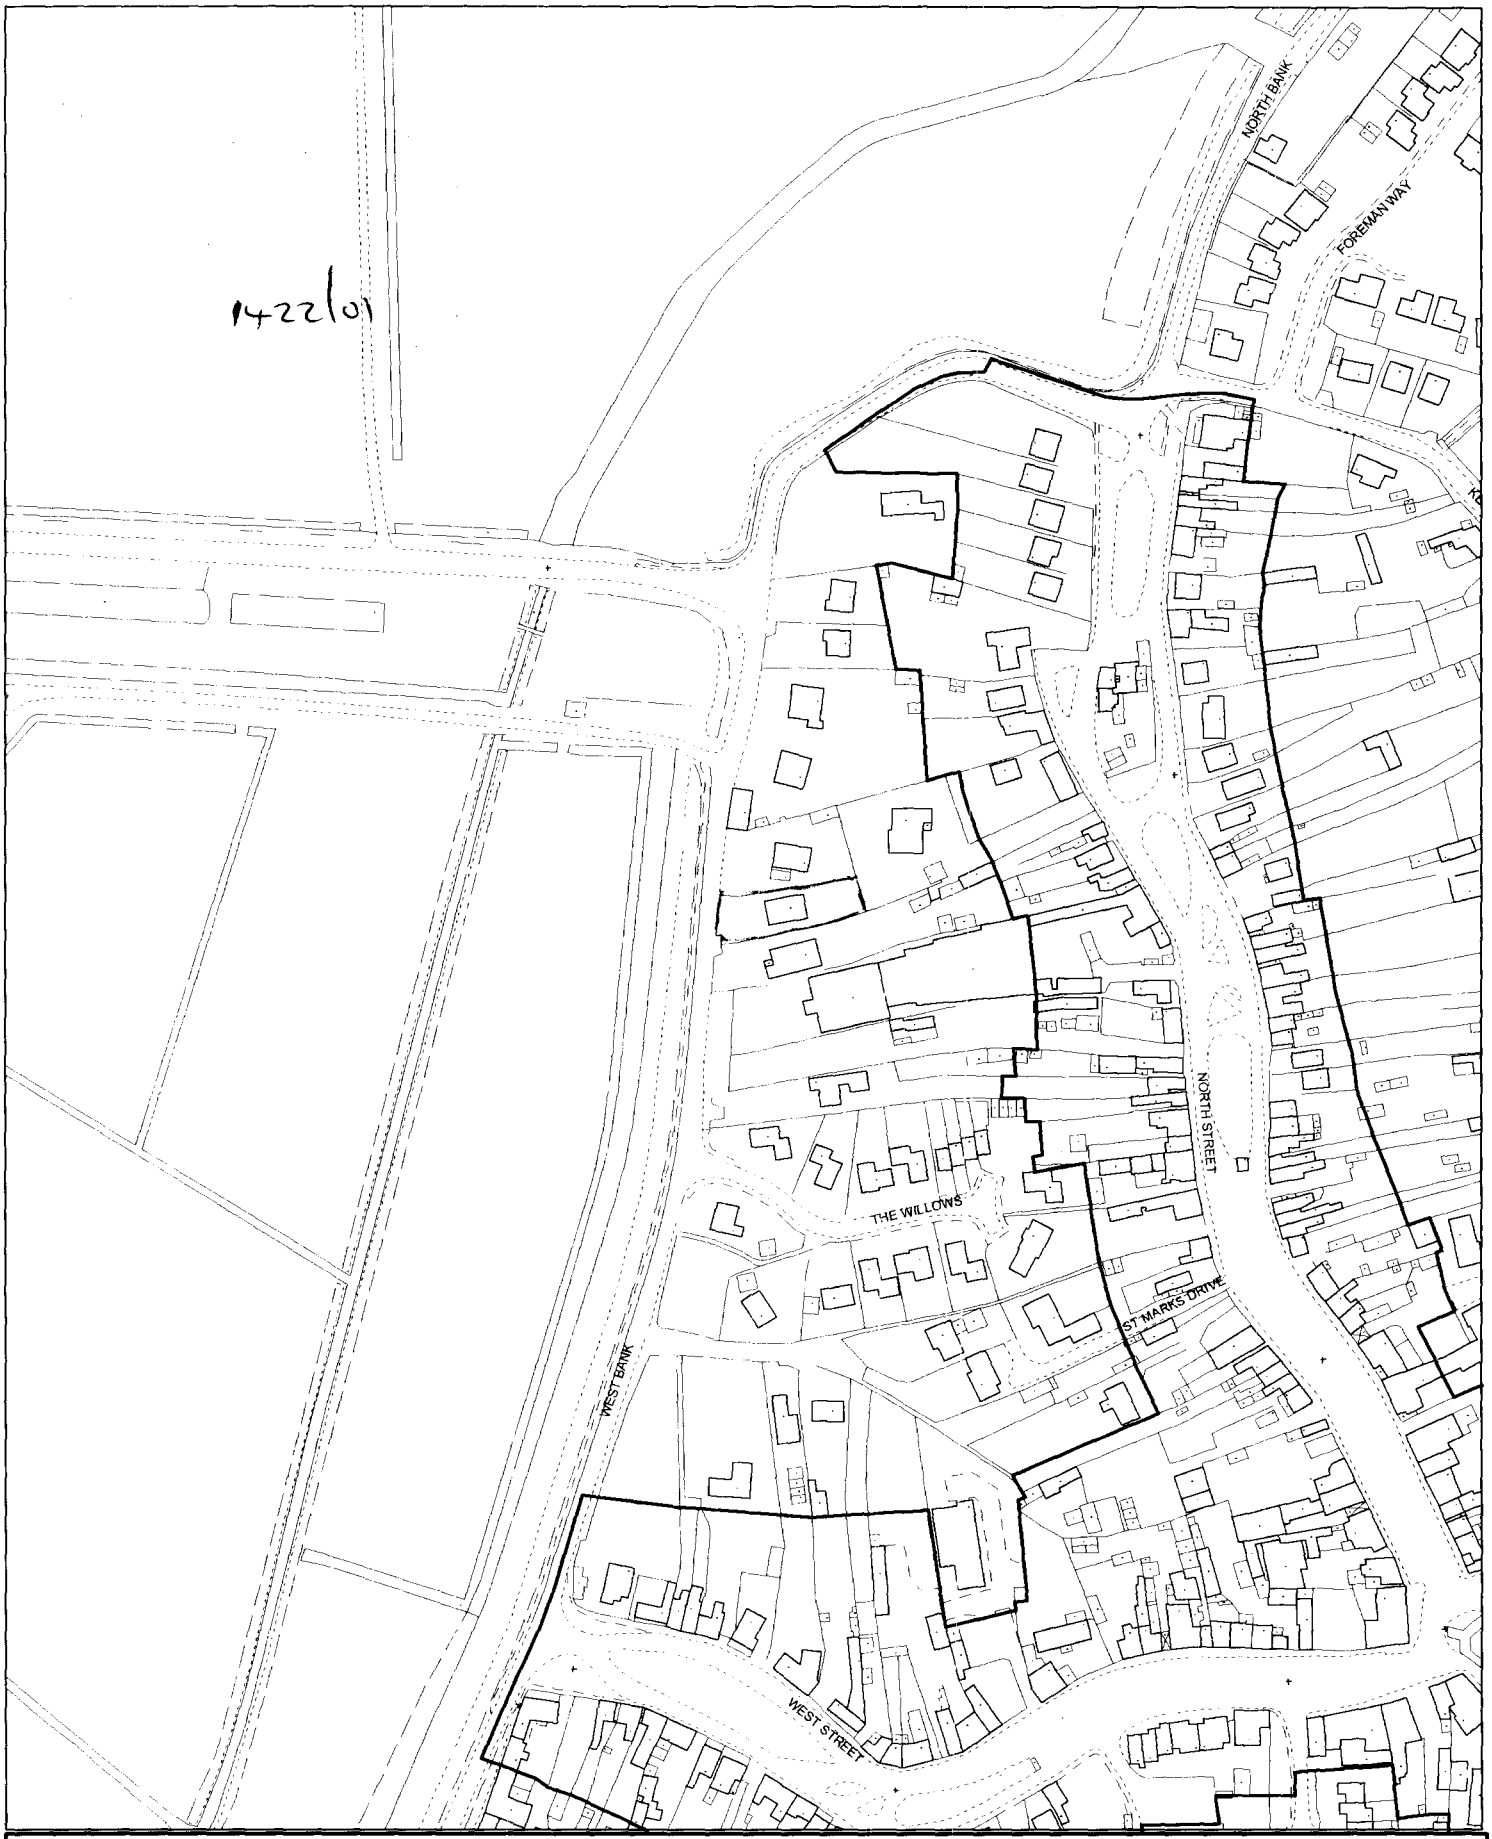

1422/01

[redacted]

This copy has been produced specifically for the map return scheme purposes only. No further copies may be made.

Scale: 1:2500

Council Offices, Priory Road, Spalding, Lincolnshire PE11 2XE

This map is reproduced from Ordnance Survey material with permission of Ordnance Survey on behalf of Her Majesty's Stationery Office (c) Crown copyright. Unauthorised reproduction infringes Crown copyright and may lead to prosecution or civil proceedings. South Holland District Council LA079413 2001