
Do not scale off this drawing


All site dimensions to be checked before work commences.

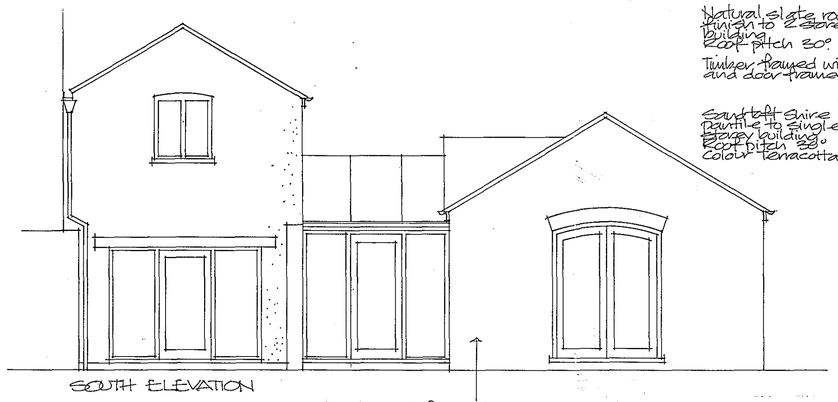


Natural slate roof finish to 2 storey building. Roof pitch 30°

Timber framed window and door frames.

Sawn oft finish to single storey building. Roof pitch 30°. Colour terracotta red.

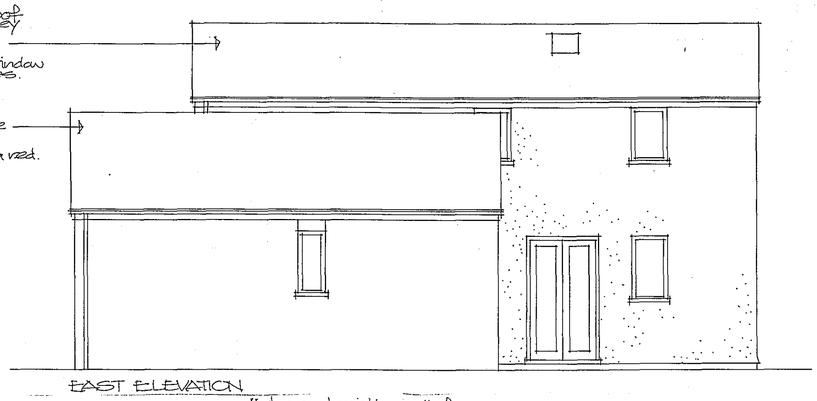


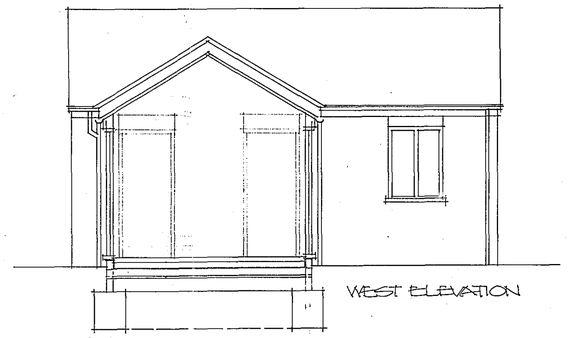


Reclaimed facing bricks to new single storey building. Sample to be agreed.


Render Ayrolean finish. Colour white


Translucent polycarbonate roof to conservatory Roof pitch 30°

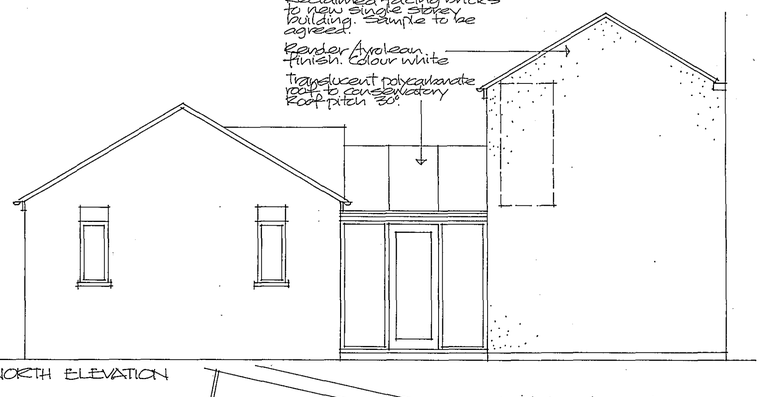

Make good existing wall of adjoining property where exposed by removal of flat roof structure.

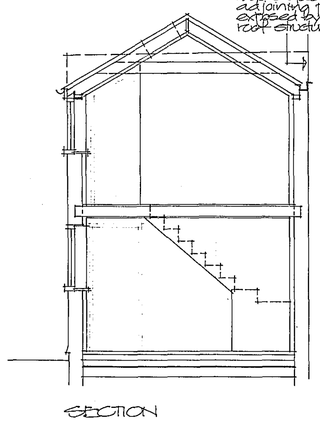

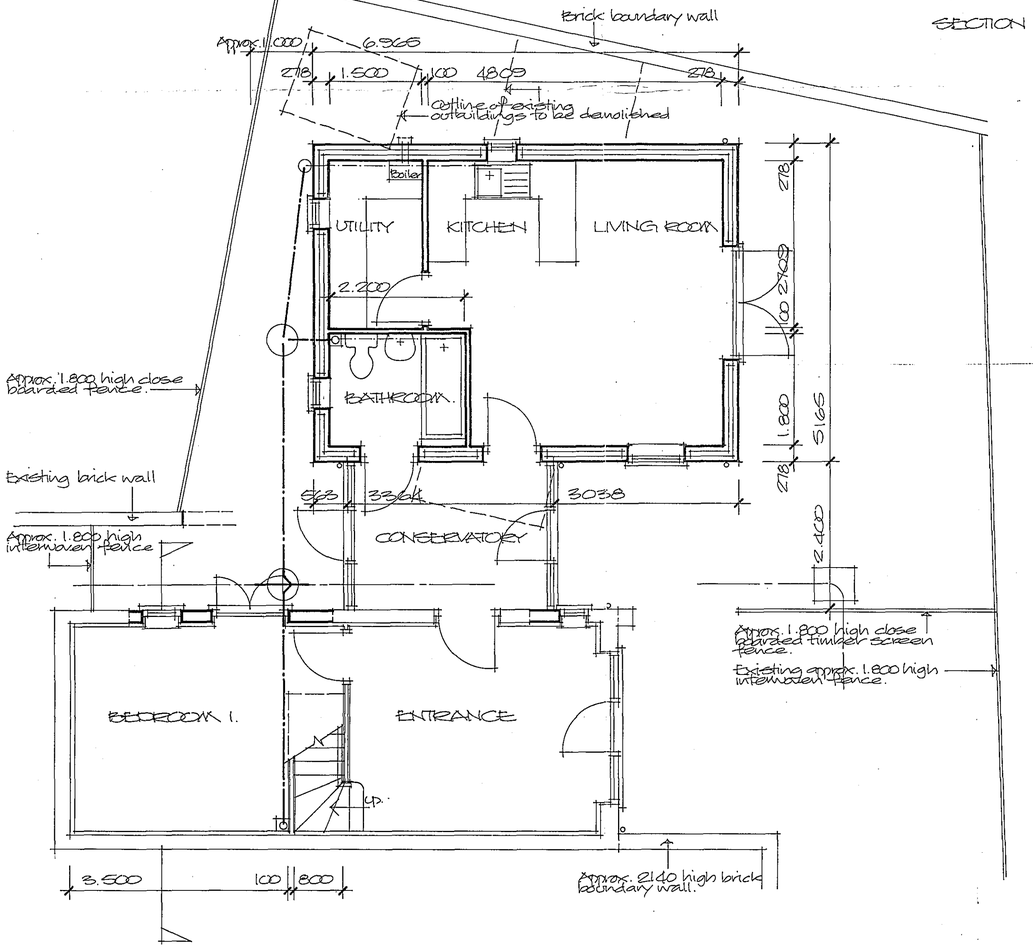

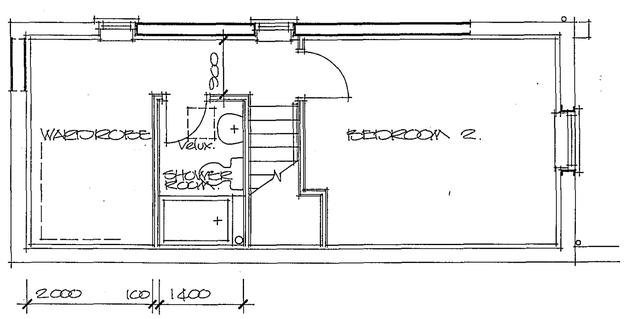

DETERMINED PLAN

AMENDED PLAN
Ref. A1

SHDC
Planning & Development
22 FEB 2006
Ref: 1433/05

Project
PROPOSED CONVERSION OF FORMER POST OFFICE SORTING OFFICE TO DWELLING
REFORM STREET,
CROWLAND.

ALAN HORNSBY
ARCHITECTURAL SERVICES
'Little Acre'
Peak Hill, Cowbit,
Spalding, Lincs. PE12 6AW
Tel. Holbeach (01406) 380591

Client
MRS J. HUNTER

Scale 1:50
Date Feb. 06

Drg. no.
05/51/05

Summit DS(UK) 009€