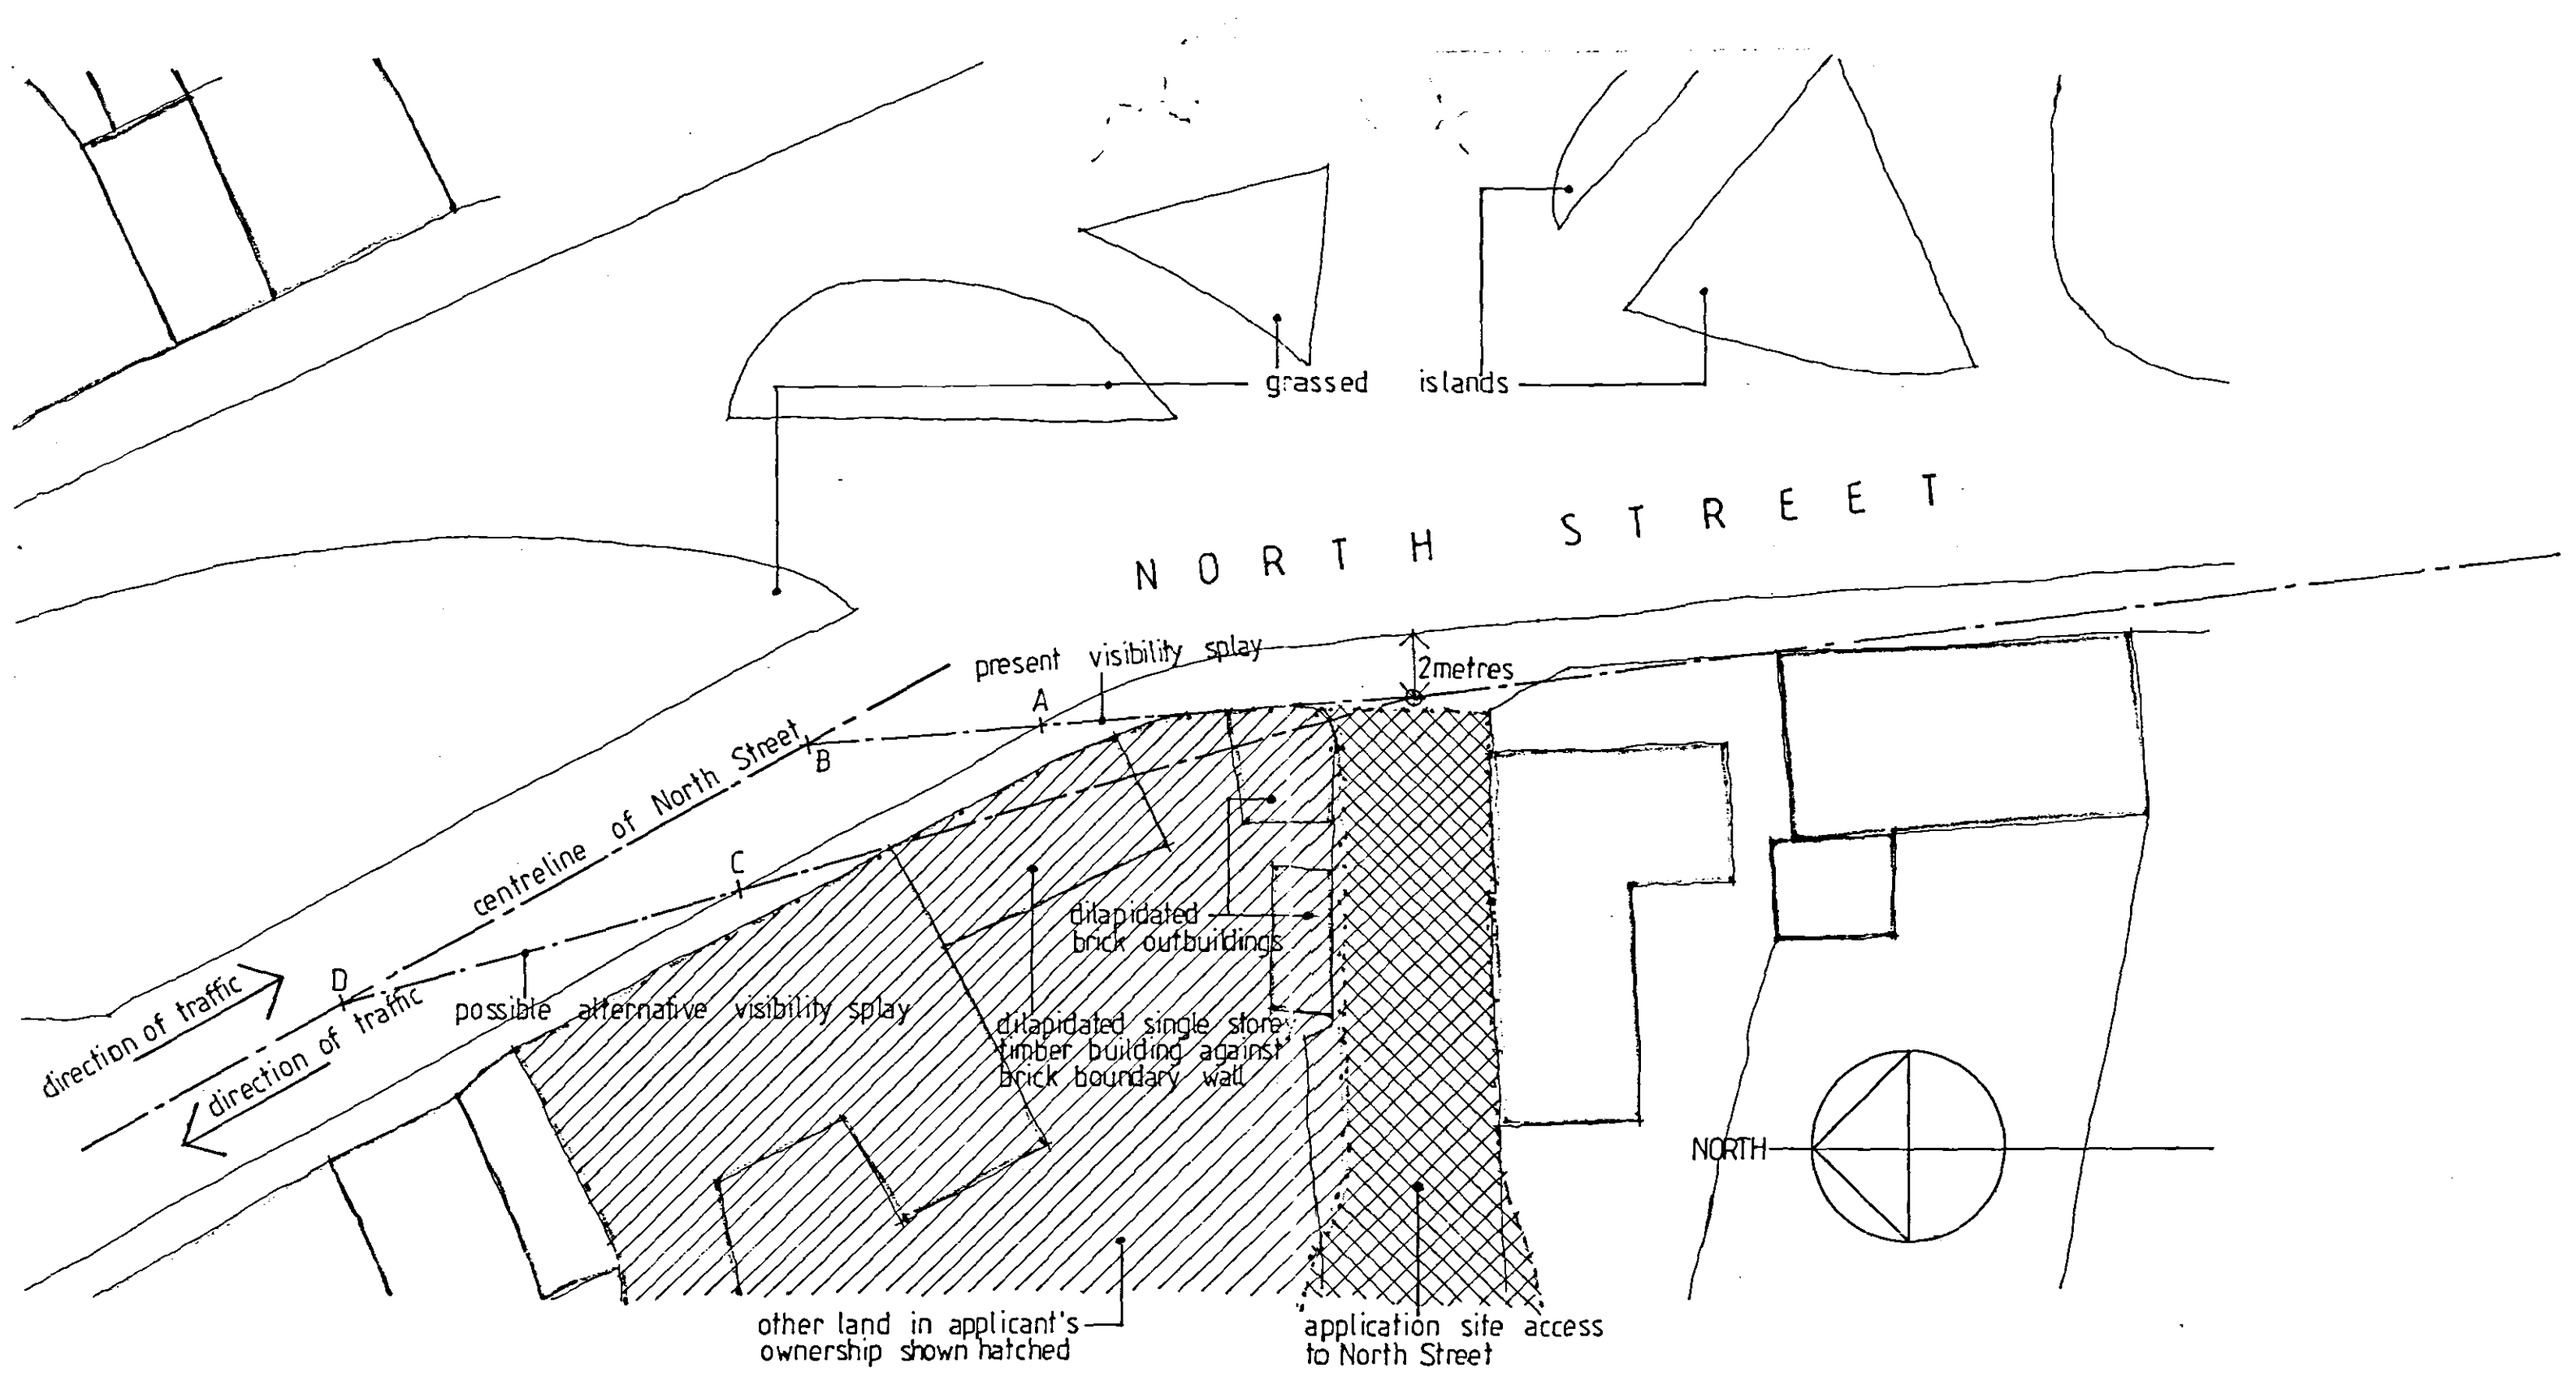


Visibility splay to North

splay available at present :-

- to point A 12500
- to point B 20000

possible alternative splay :-

- to point C 24000
- to point D 36300

TREVOR A CLAY R.I.B.A. **CHARTERED ARCHITECT** 14 OLD FENDIKE ROAD WESTON HILLS SPALDING LINCOLNSHIRE PE12 6DD	Project: PROPOSED RESIDENTIAL DEVELOPMENT TO REAR OF 60 NORTH STREET, CROWLAND FOR MR P AUSTIN	Drawing: ACCESS FROM NORTH STREET		
		Date: 19 May 04	Proj No: 02/098/PA	
		Scale: 1:200	Drg. No: 004	Rev: