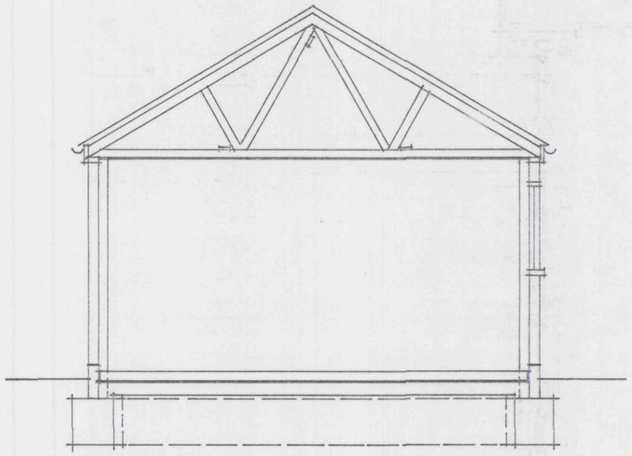

SECTION

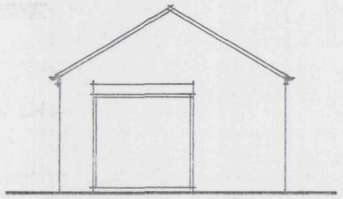

SOUTH ELEVATION

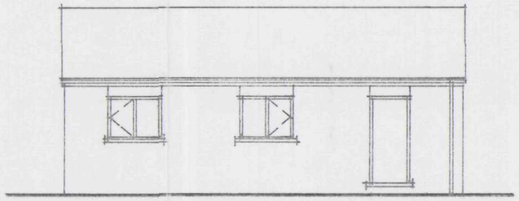

EAST ELEVATION

External wall finish to be facing brickwork to match existing bungalow.

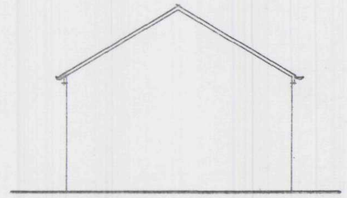

NORTH ELEVATION

Roof finish to be interlocking concrete tiles to match existing bungalow
Roof pitch 35°.

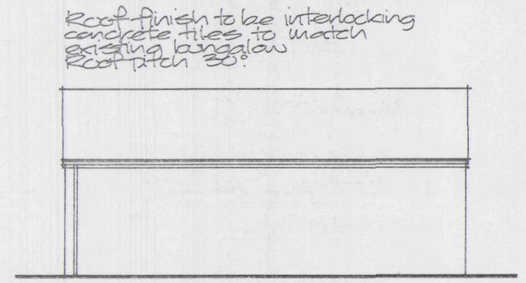

WEST ELEVATION

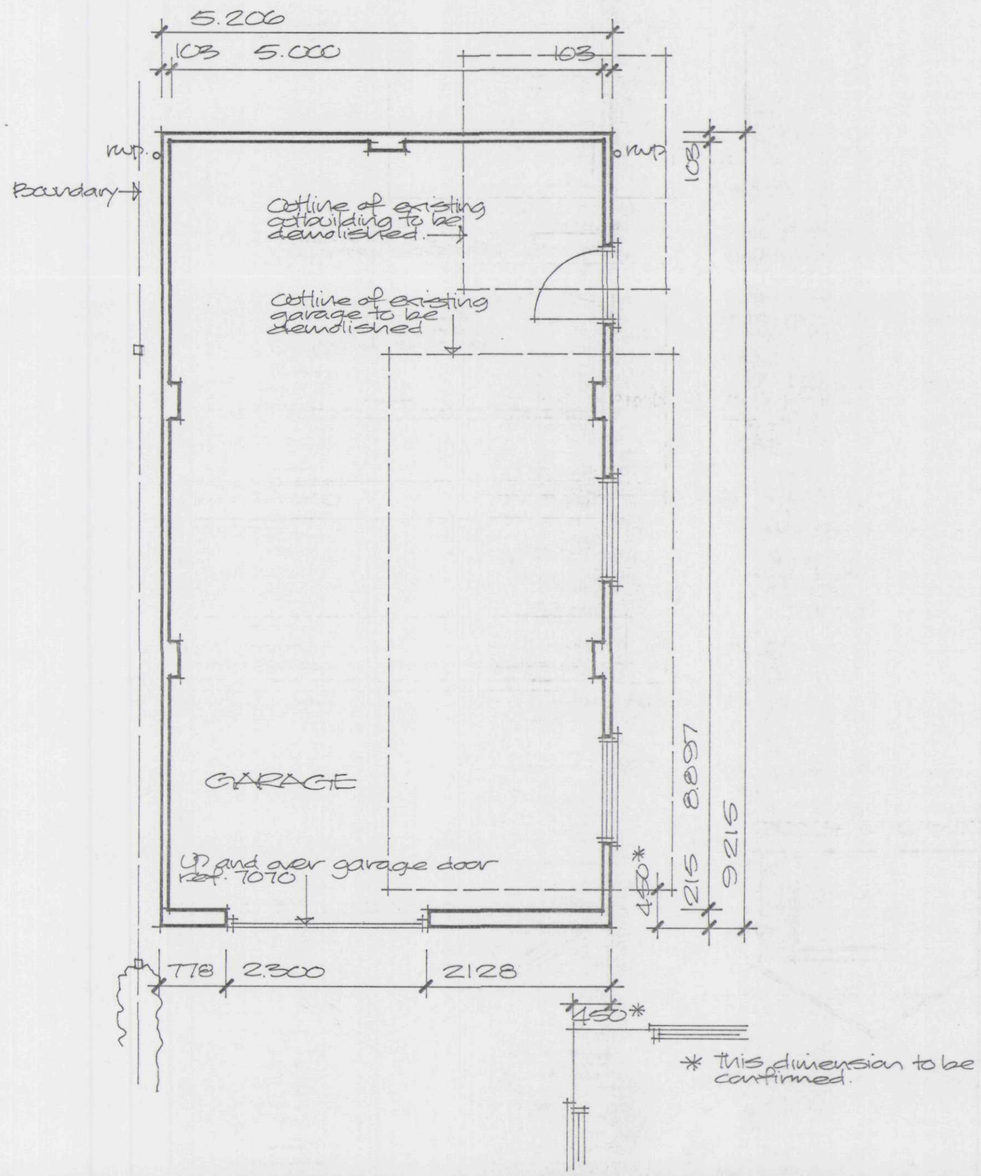

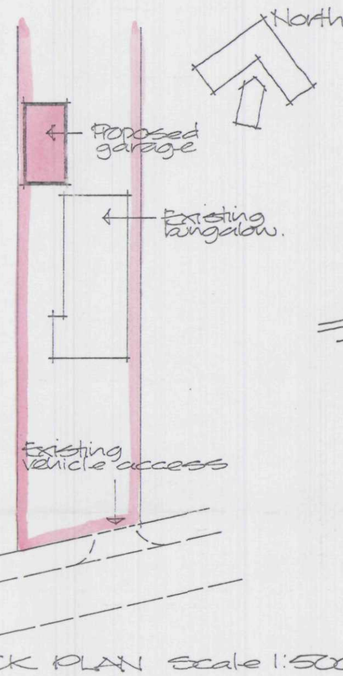

BLOCK PLAN Scale 1:500



LOCATION PLAN
Scale 1:2500

SHDC
Planning & Development
0 3 NOV 2004
Ref: 1477/04

DETERMINED PLAN

Project
PROPOSED GARAGE
46B POSTLAND ROAD,
CROWLAND.

ALAN HORNSBY
ARCHITECTURAL SERVICES

'Little Acre'
Peak Hill, Cowbit,
Spalding, Lincs. PE12 6AW
Tel. Holbeach (01406) 380591

Client
MR & MRS M. LIPPIATT

Scale 1:50/1:100
Date Nov. 04

Drg. no.
04/72/01