
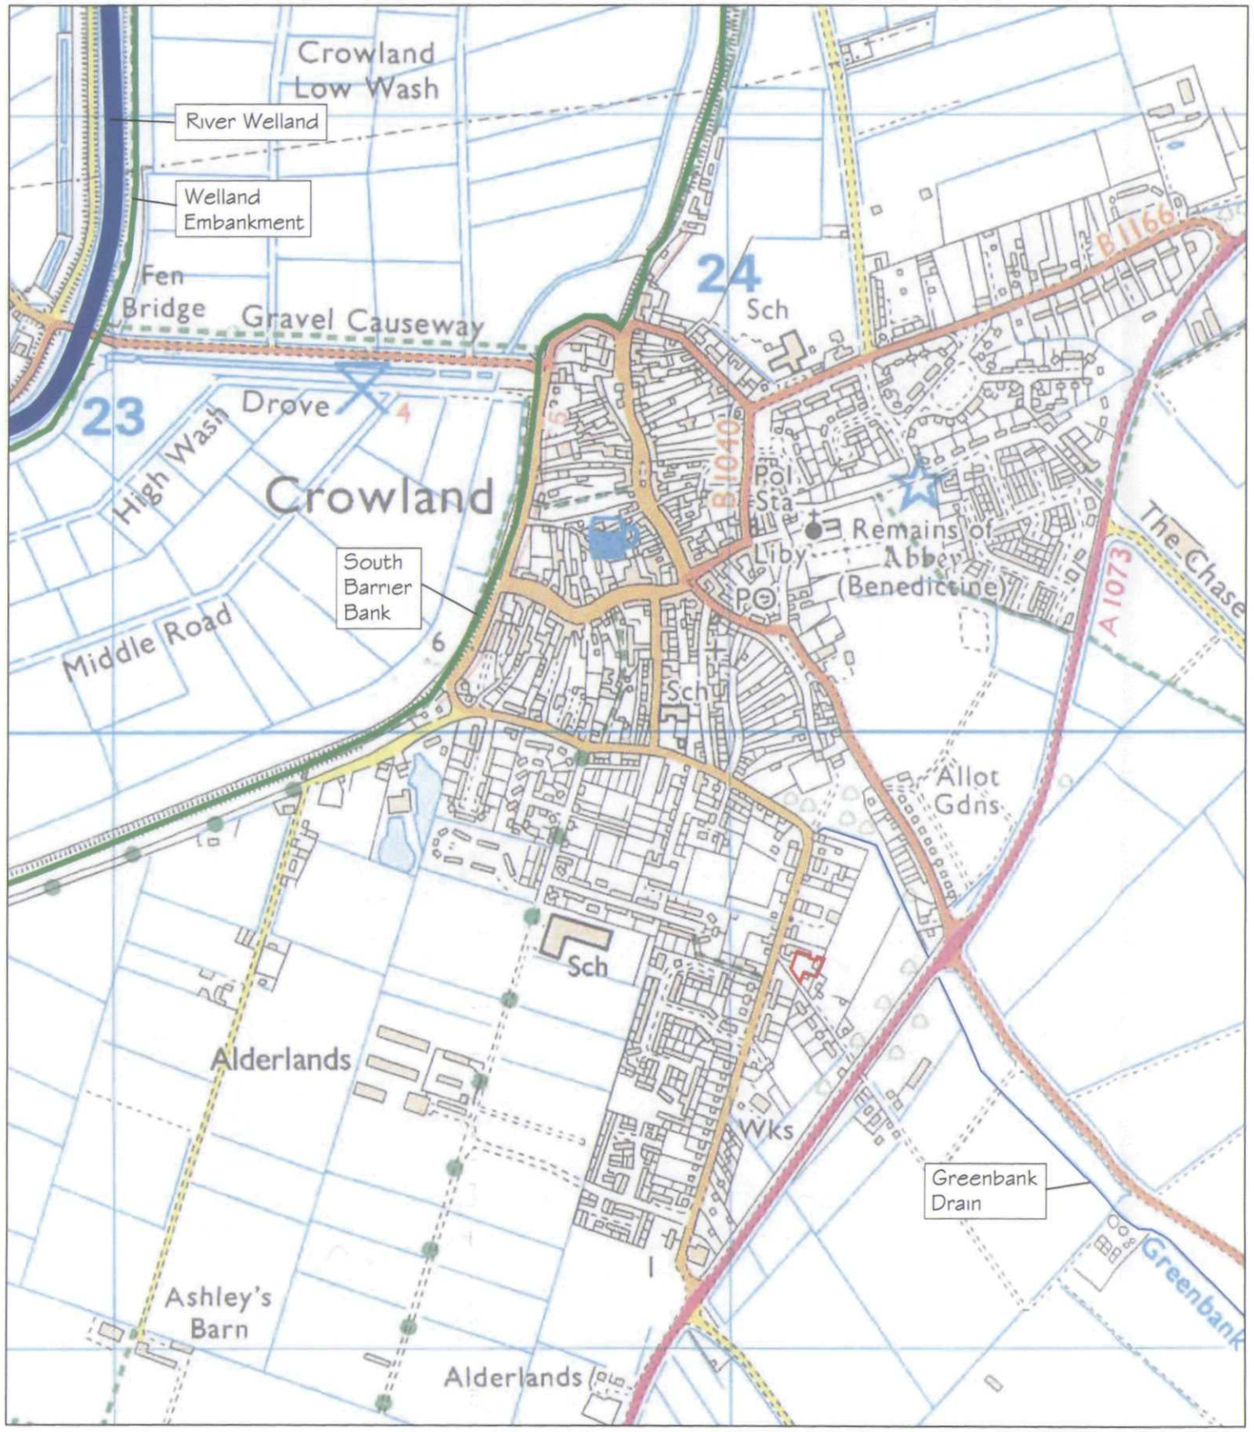


Location Plan - Crowland, 1:10,000

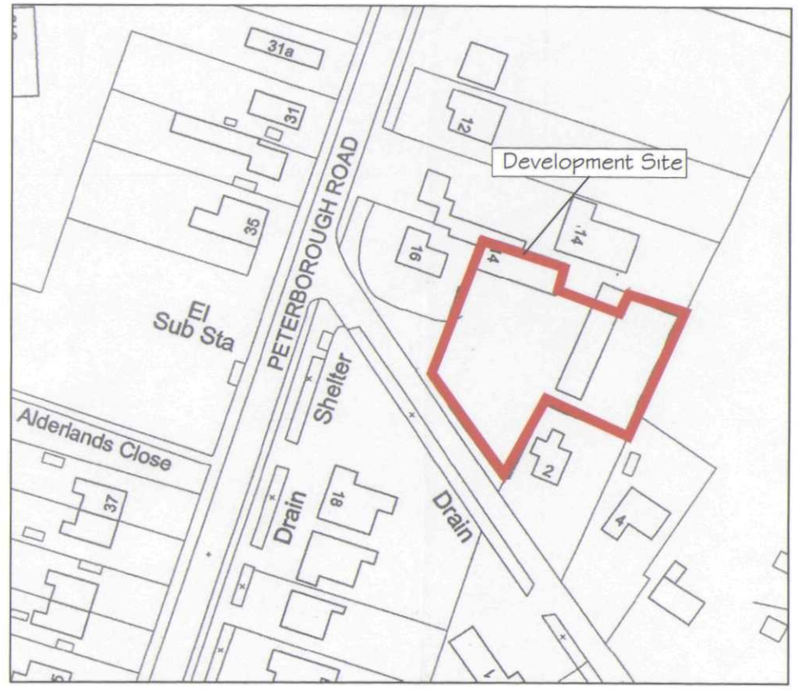

Location Plan - Development Site, 1:1,250

© This plan has been reproduced by permission of Ordnance Survey on behalf of The Controller of H.M.Stationery Office. Crown copyright reserved. Licence number AL 100017532.

Rev	Description	Dr	Ch	Date
P1	Location Plan	CLC		09.12.03

Client: Carter Jonas

Project: Barbers Drove, Crowland
Flood Risk Assessment

Title: Location Plan

Hannah · Reed
Telford House, Fulbourn, Cambridge. CB1 5HB
Telephone: 01223 882000
Fax: 01223 881888
e-mail: cambridge@hannahreed.co.uk

Sheet Size	A3	Scale	1:10000, 1:1250
Drawn	None	Drawing Number	203245/01
Checked		Rev	P1
Approved			

CAD FILENAME: None

© This drawing is the copyright of Hannah Reed & Associates Limited and shall not be reproduced without permission