

BLOCK PLAN - SCALE 1:500

SHDC
Planning & Development
23 DEC 2003
Ref 1551/03

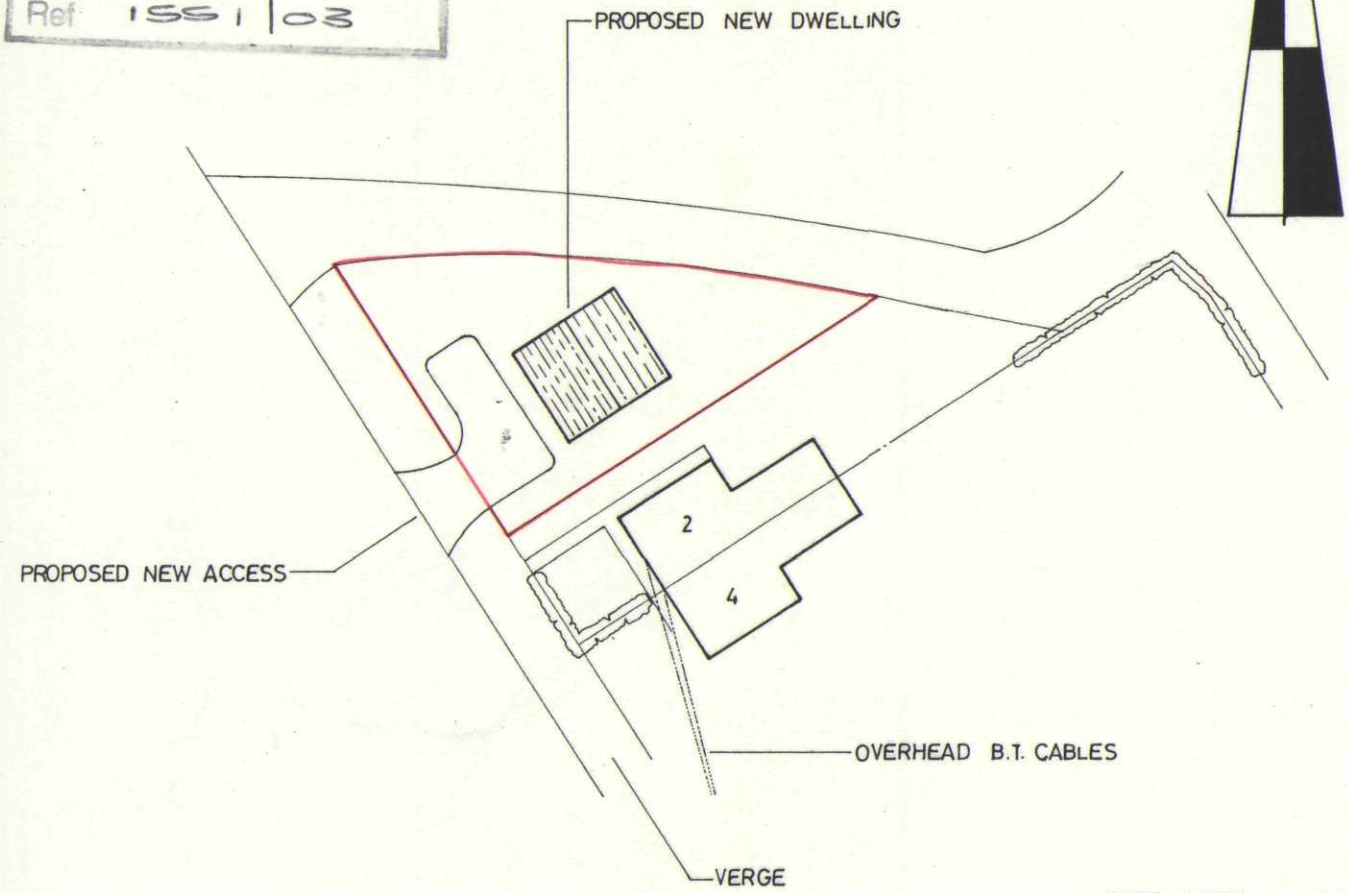

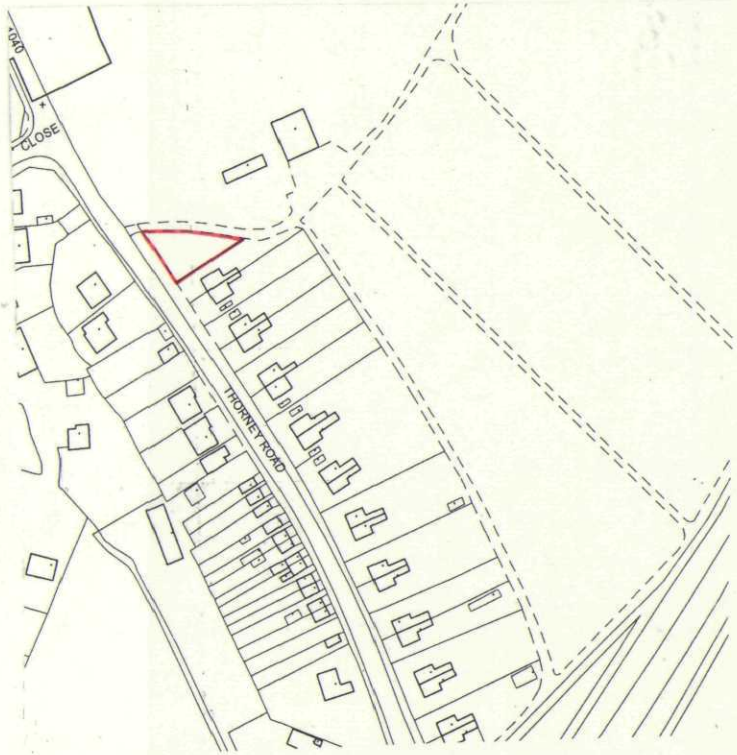

LOCATION PLAN - SCALE 1:2 500

LOCATION PLAN REPRODUCED FROM THE ORDNANCE SURVEY SOUTH HOLLAND DISTRICT MAP WITH THE PERMISSION OF THE CONTROLLER OF HER MAJESTY'S STATIONERY OFFICE.
CROWN COPYRIGHT RESERVED.

O. S. SHEET No. T.F. 2409 N.W.
O. S. LICENCE No. L.A. 079413

SITE AREA = 345·0 m^2 or thereabouts

SOUTH HOLLAND DISTRICT COUNCIL
PROPERTY SERVICES
Council Offices, Priory Road
Spalding, Lincolnshire PE11 2XE
Telephone (01775) 761161
Fax (01775) 761048

PROJECT	DATE	SCALE	JOB No
PROPOSED DEVELOPMENT OF LAND ADJACENT TO No. 2 THORNEY ROAD, CROWLAND	19 DECEMBER 2003	1:500/1:2 500	
	DRAWN	DRAWING No	
	R. SCORTHORNE	—	