
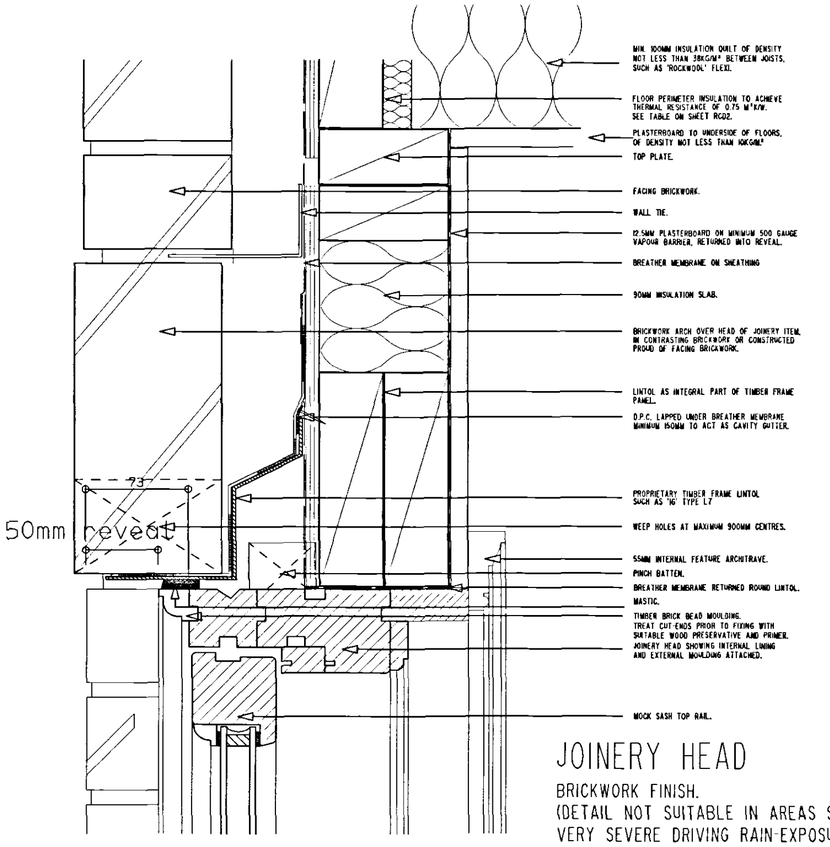



JOINERY HEAD

BRICKWORK FINISH.
(DETAIL NOT SUITABLE IN AREAS SUBJECT TO VERY SEVERE DRIVING RAIN-EXPOSURE ZONE 4)
SCALE 1:3

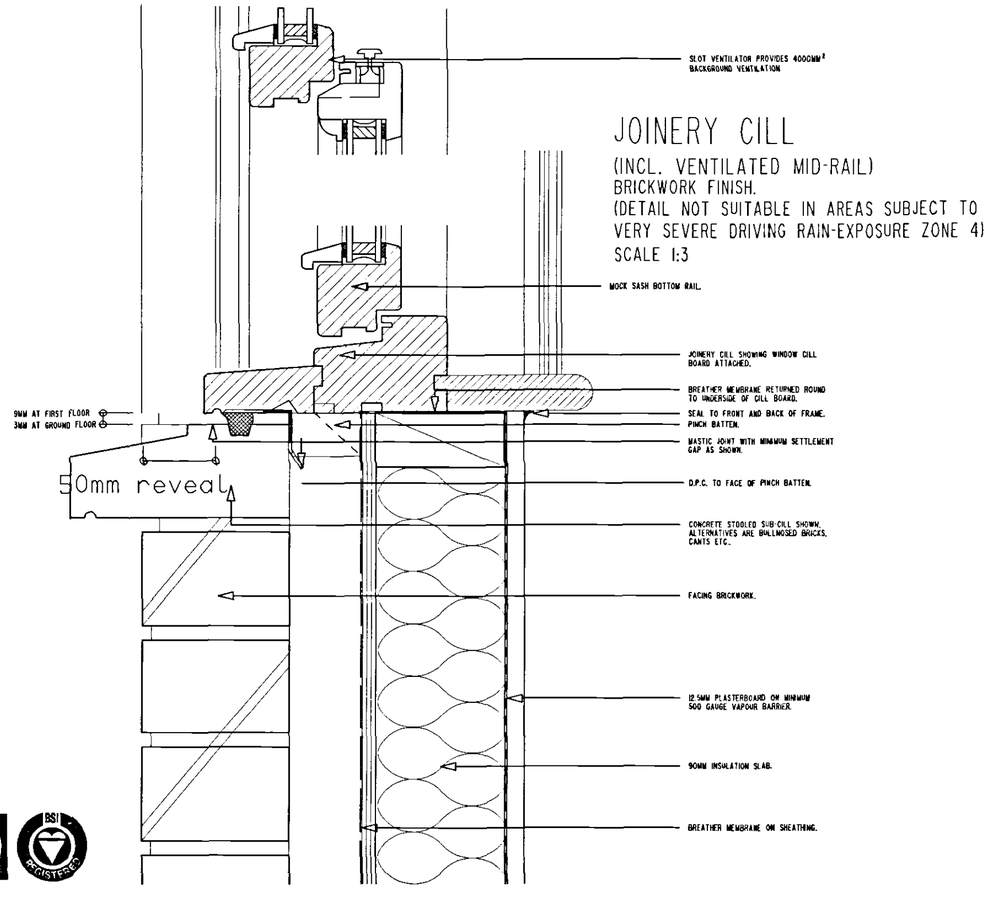


JOINERY CILL

(INCL. VENTILATED MID-RAIL)
BRICKWORK FINISH.
(DETAIL NOT SUITABLE IN AREAS SUBJECT TO VERY SEVERE DRIVING RAIN-EXPOSURE ZONE 4)
SCALE 1:3

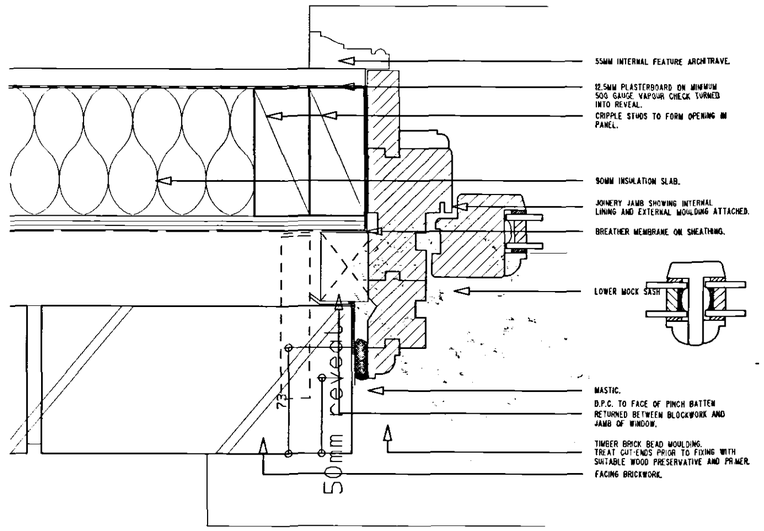


SECTION THROUGH LOWER SASH

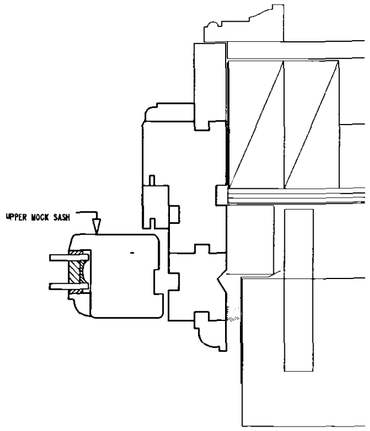


SECTION THROUGH UPPER SASH

JOINERY JAMB

BRICKWORK FINISH.
(DETAIL NOT SUITABLE IN AREAS SUBJECT TO VERY SEVERE DRIVING RAIN-EXPOSURE ZONE 4)
SCALE 1:3

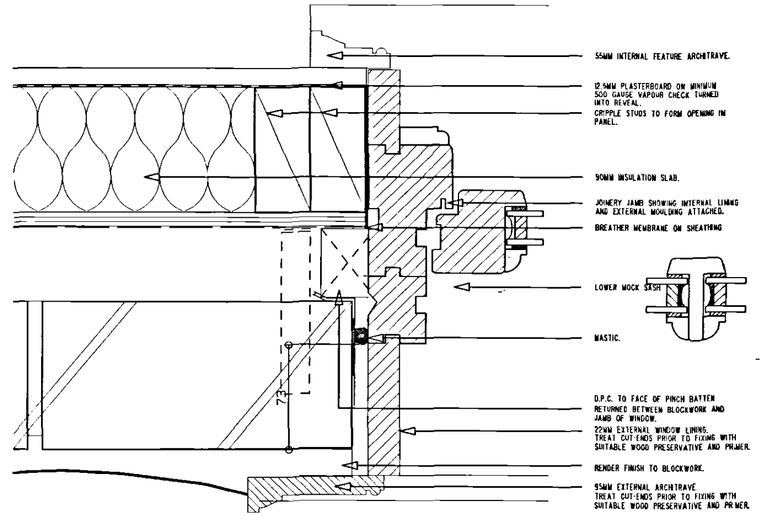

SECTION THROUGH LOWER SASH

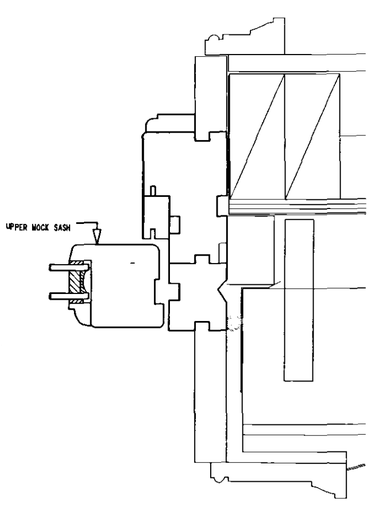

SECTION THROUGH UPPER SASH

JOINERY JAMB

SCALE 1:3
FOR RENDER FINISH ONTO BLOCKWORK.

SHDC
PLANNING & DEVELOPMENT
1 4 NOV 2005
Ref. 1563105

Revisions:
8 JULY 2005. -HLF- (REV C)
House type change
21 JULY 2005 -SWC.
REVISION D.
FRONT LEFT OF HOUSE EXTENDED BY 390mm.
26 JULY 2005 -SWC.
REVISION E.
BATHROOM WIDEND.
07 OCT 2005. -SW- (REV F)
BUILDING REGS COMPILED.

Checked by:	Date checked:
***	****

Title:
BRANDHAM B
***
JOINERY SECTIONS

RECTORY

Handing:
LOUNGE RIGHT

Client Name:
Mr & Mrs M. MATTHEWS, Lincs

Drawn By:	Date:
HLF	08-JUL-2005
Scale: 1:50	Size: A2

Job No:	Type:	Rev:
05-003	P	F

Drawing No: E17

This document is the copyright of Potton Ltd, and is made available on the express condition that it shall not be used in connection with the erection of any building or the production of any components for such a building unless the building to be erected or the components are supplied by Potton Ltd.
© Potton Ltd.
(Formerly Potton Timber Engineering Co.Ltd)

Potton
Potton Limited
Wyboston Lakes, Great North Road
Beds MK44 3EA
Tel No (01480) 401401
Fax No (01480) 401444
Web site: www.potton.co.uk