
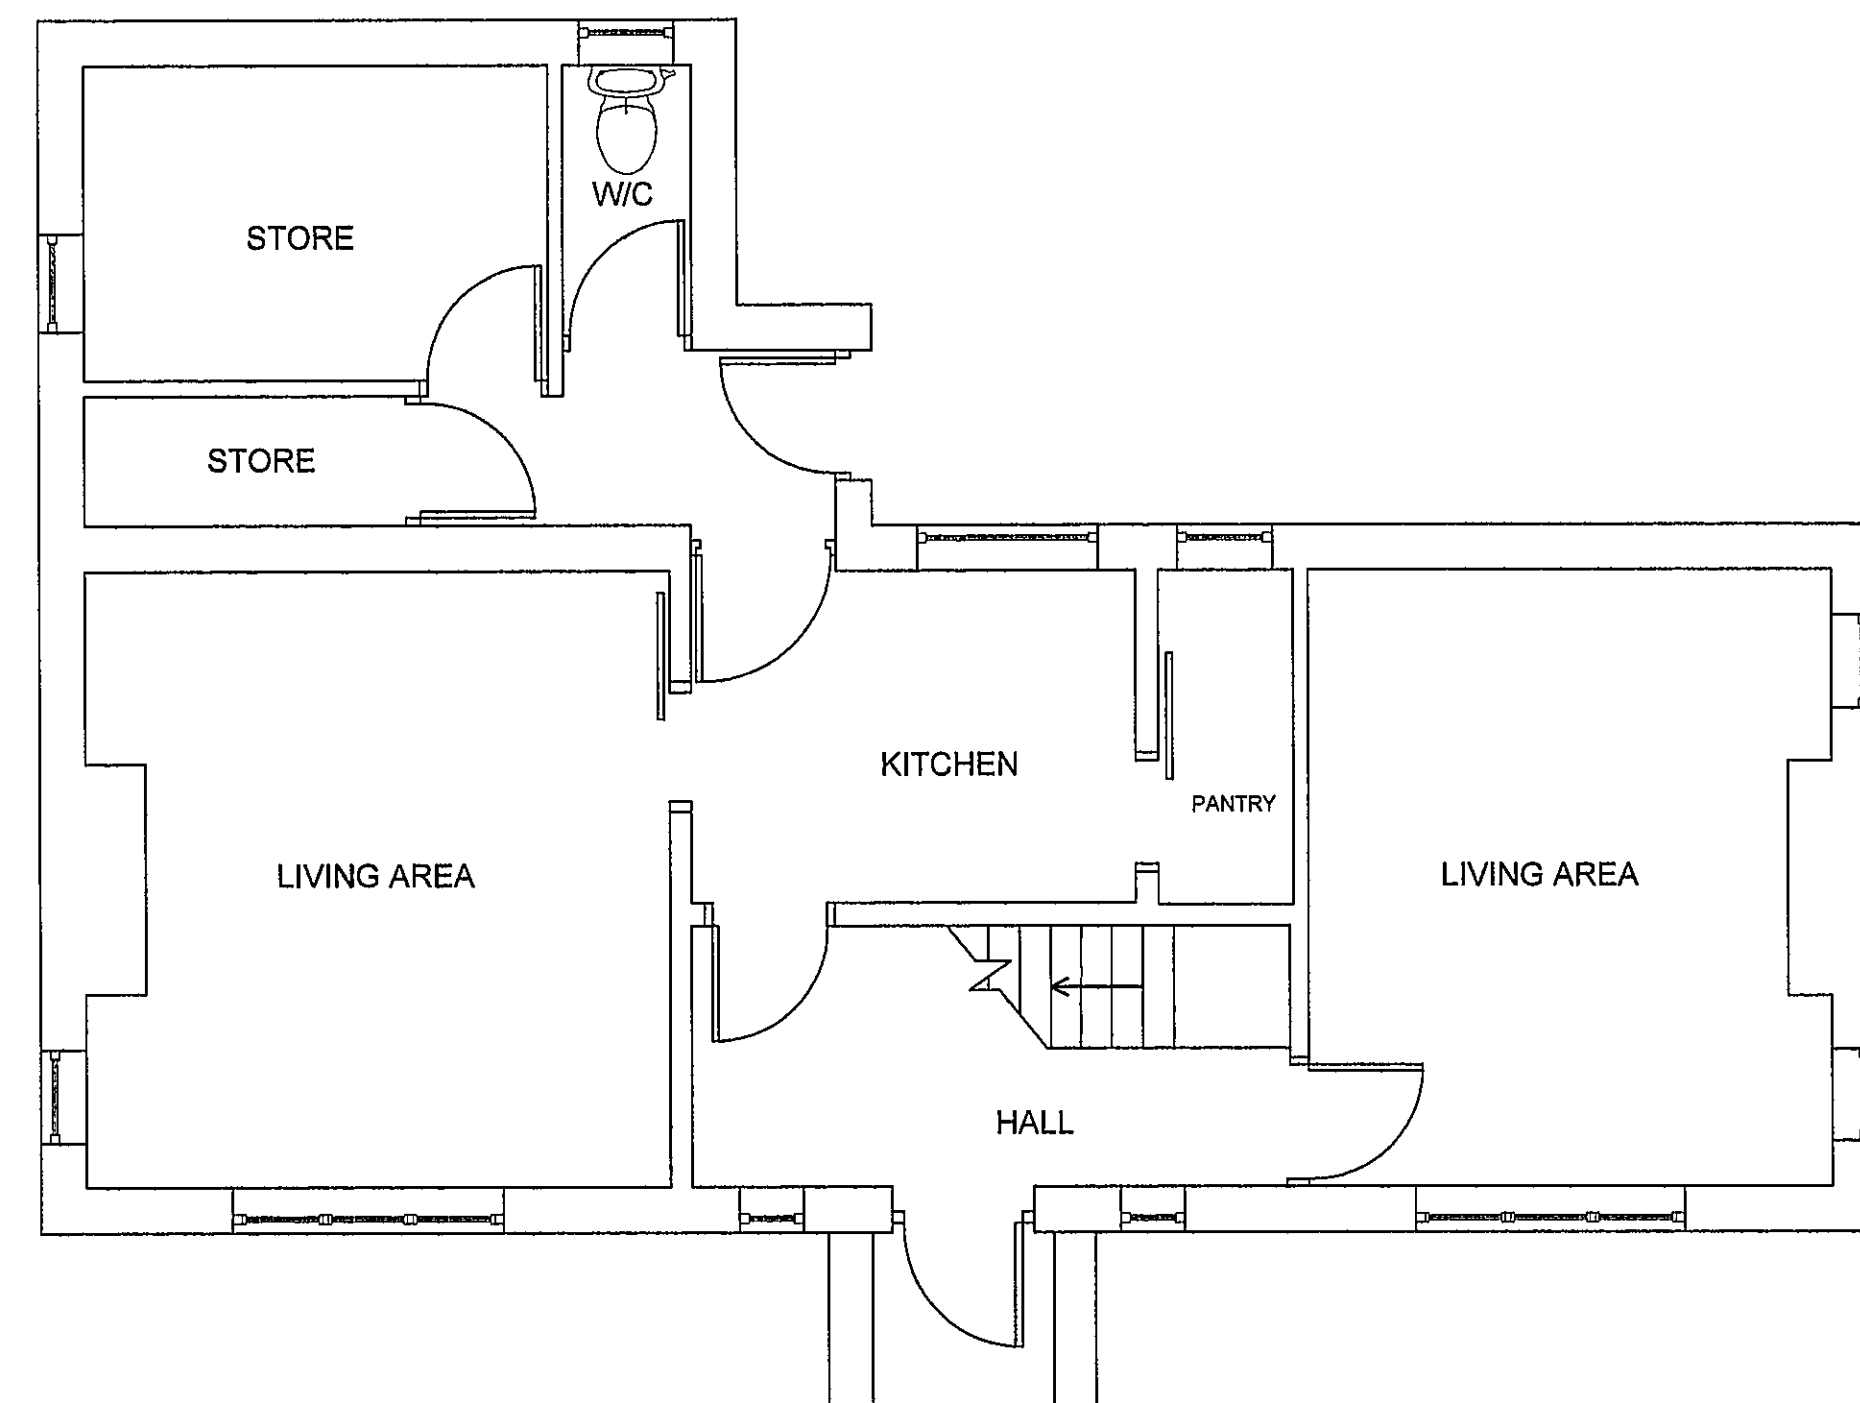
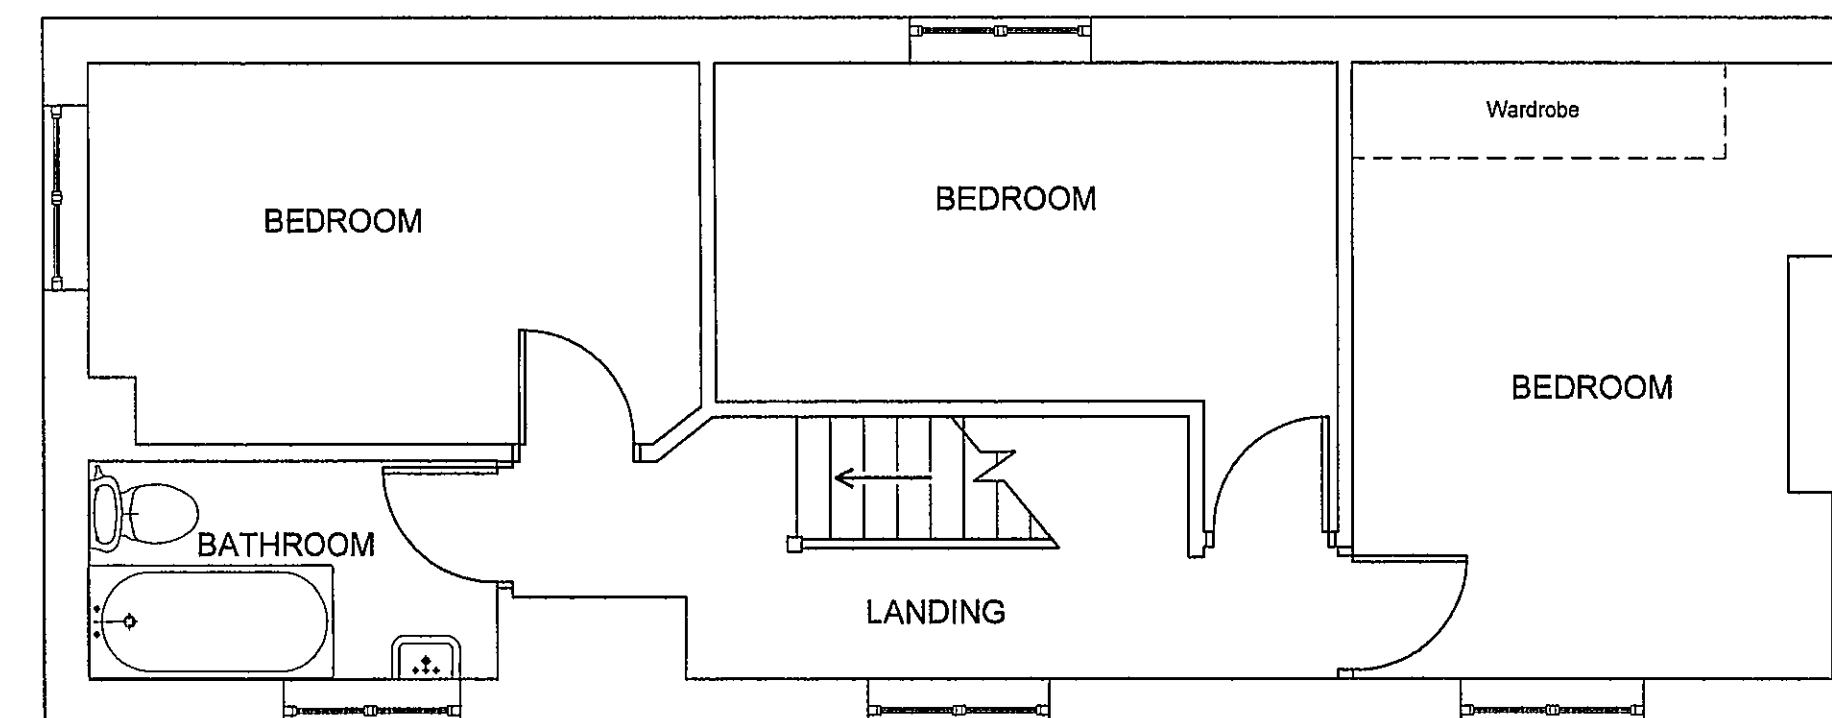
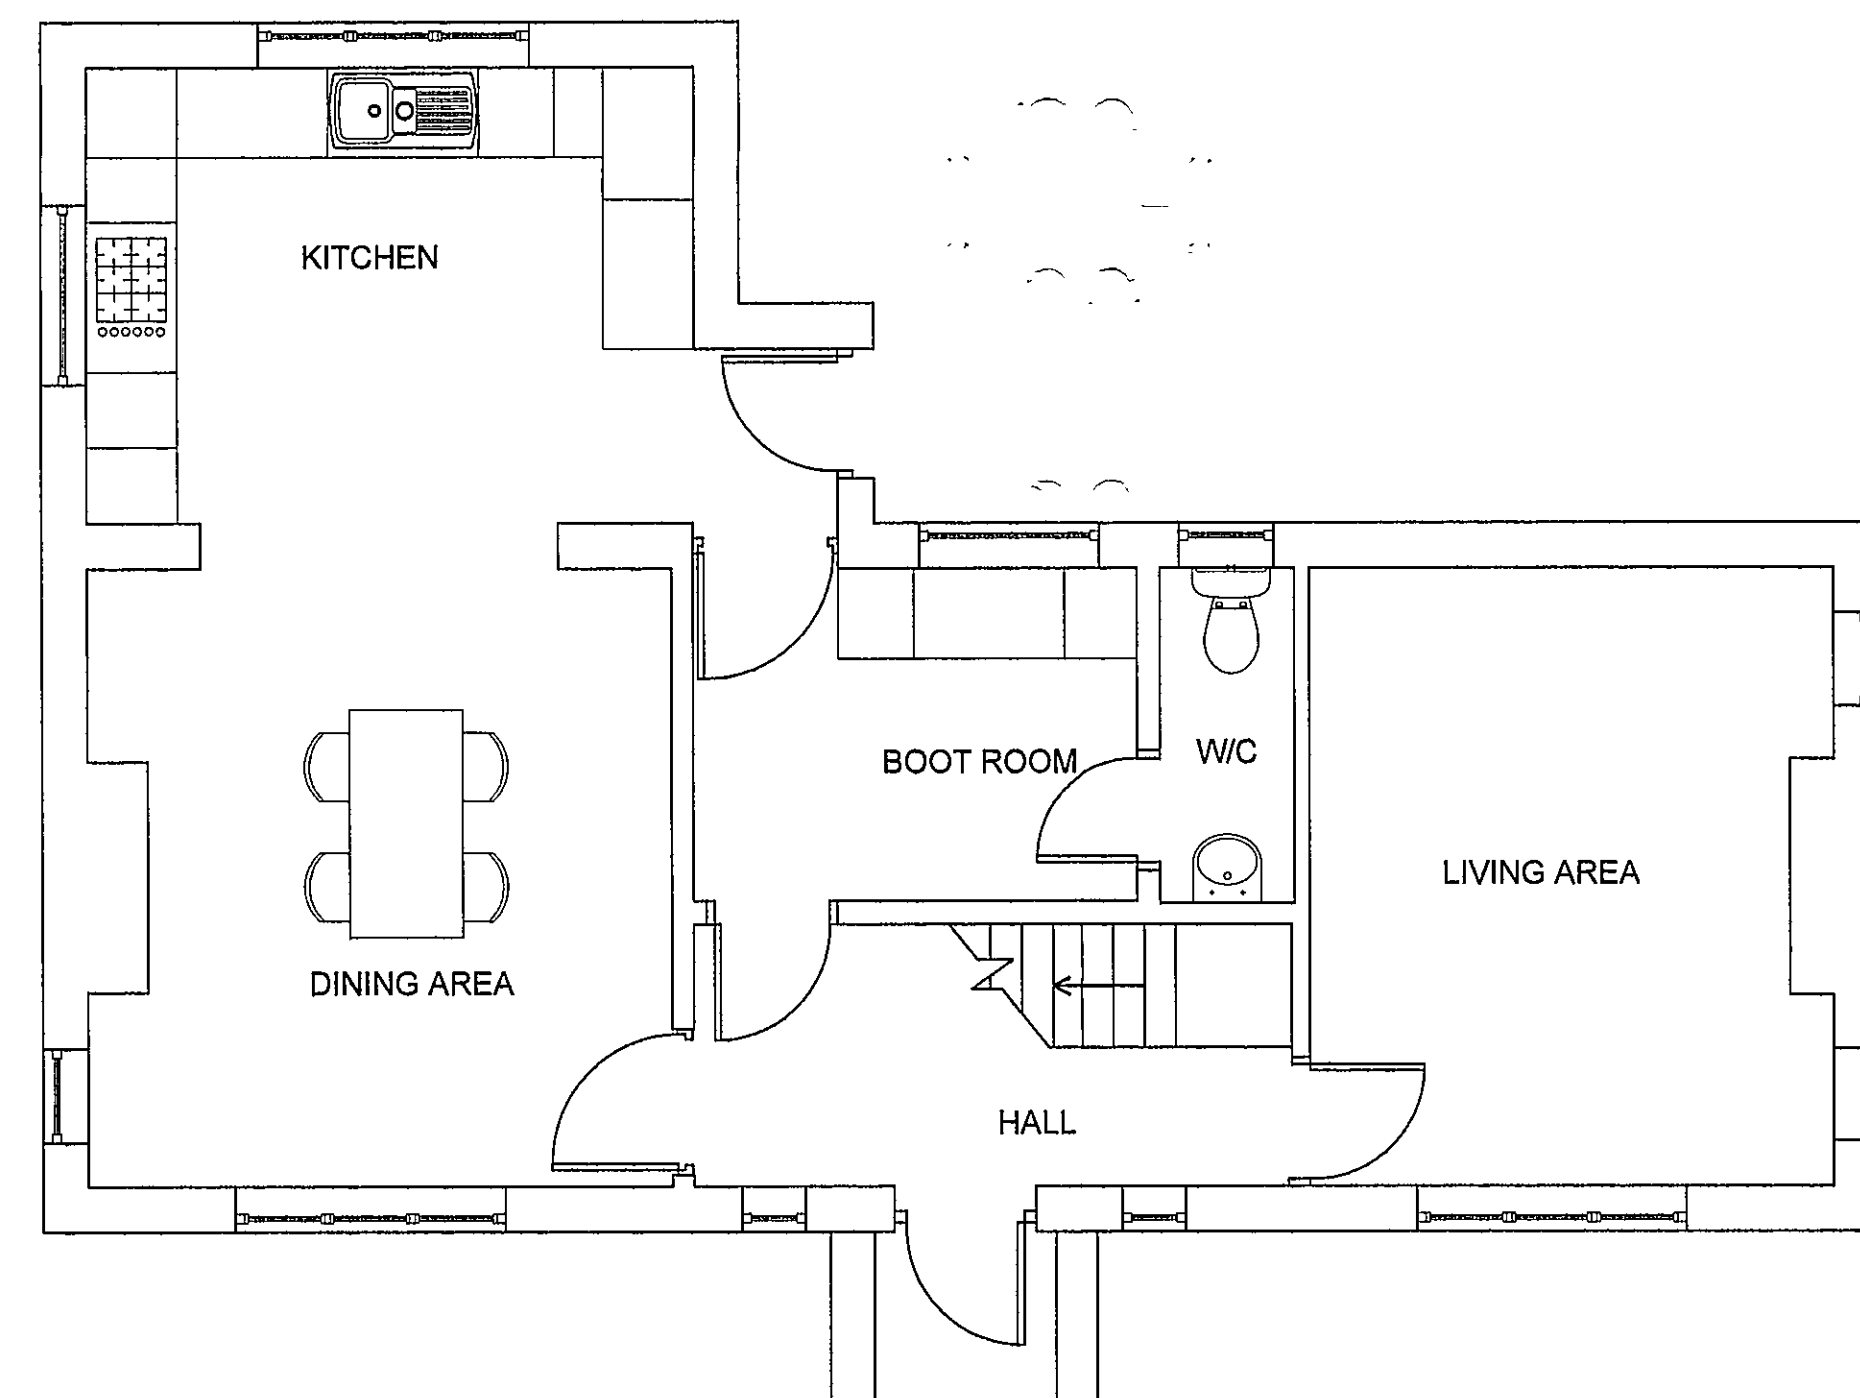


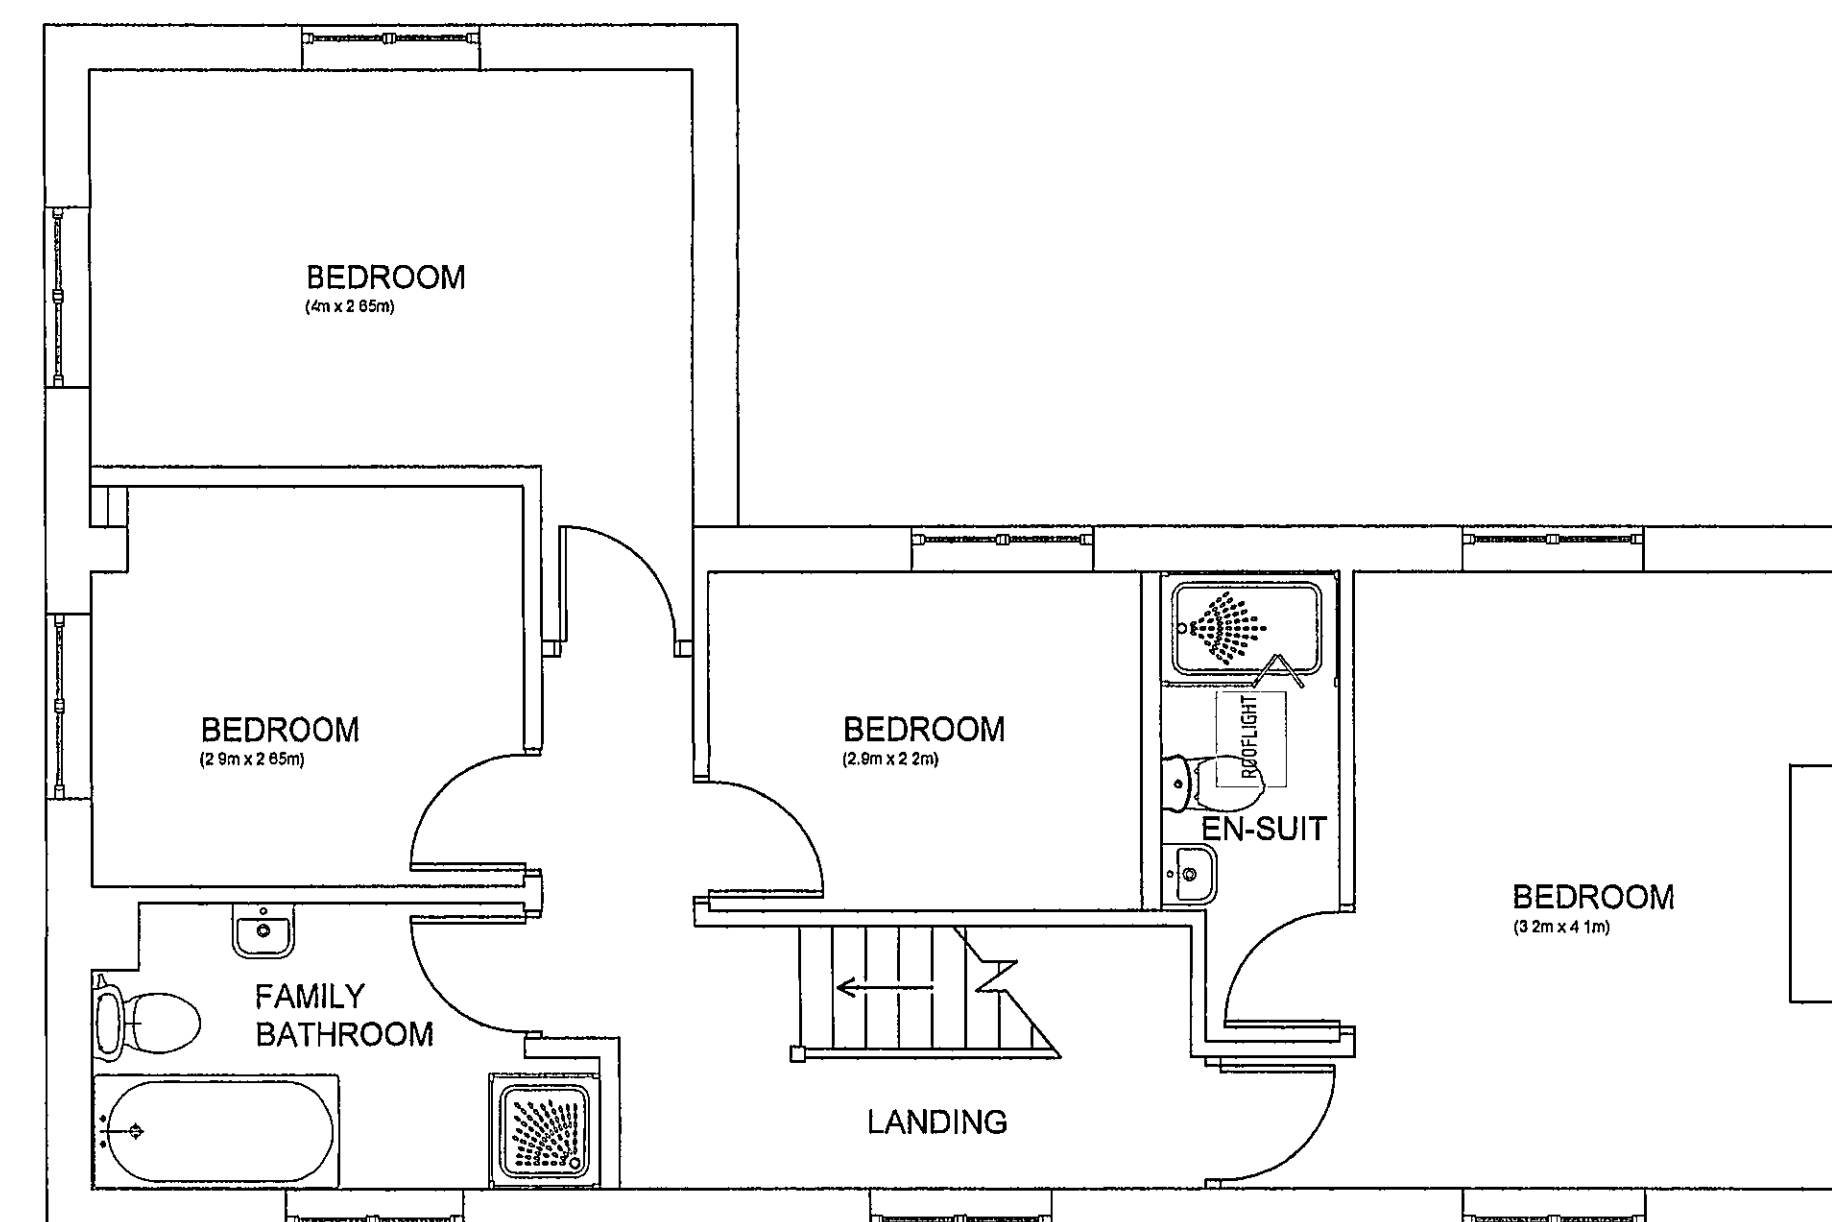

A	18/10/07	Revisions for Client	KGL
Rev.	Date	Details	Drwn

	
Ross Thain & Co. Ltd.	
Chartered Surveyors - Architecture - Interior Design	
20 Belton Street, Stamford, PE9 2EF	
Tel: 01780 482483 Fax: 01780 752281	
www.rossthain.co.uk	
 Job Title	
Martin's Farmhouse	
Postland	
 - - -	
<hr/>	
Scale: 1:50	Date: 08/10/2007
<hr/>	
Drawn: GKL	
<hr/>	
Drawing Title:	
Existing and Proposed Plan	
<hr/>	
Drawing No.	Revision
300-007-005	
<hr/>	
DO NOT SCALE DIMENSIONS FROM THIS DRAWING	
ALL DIMENSIONS TO BE VERIFIED ON SITE.	
ALL DRAWINGS ARE THE COPYRIGHT OF ROSS THAIN & CO. LTD.	