

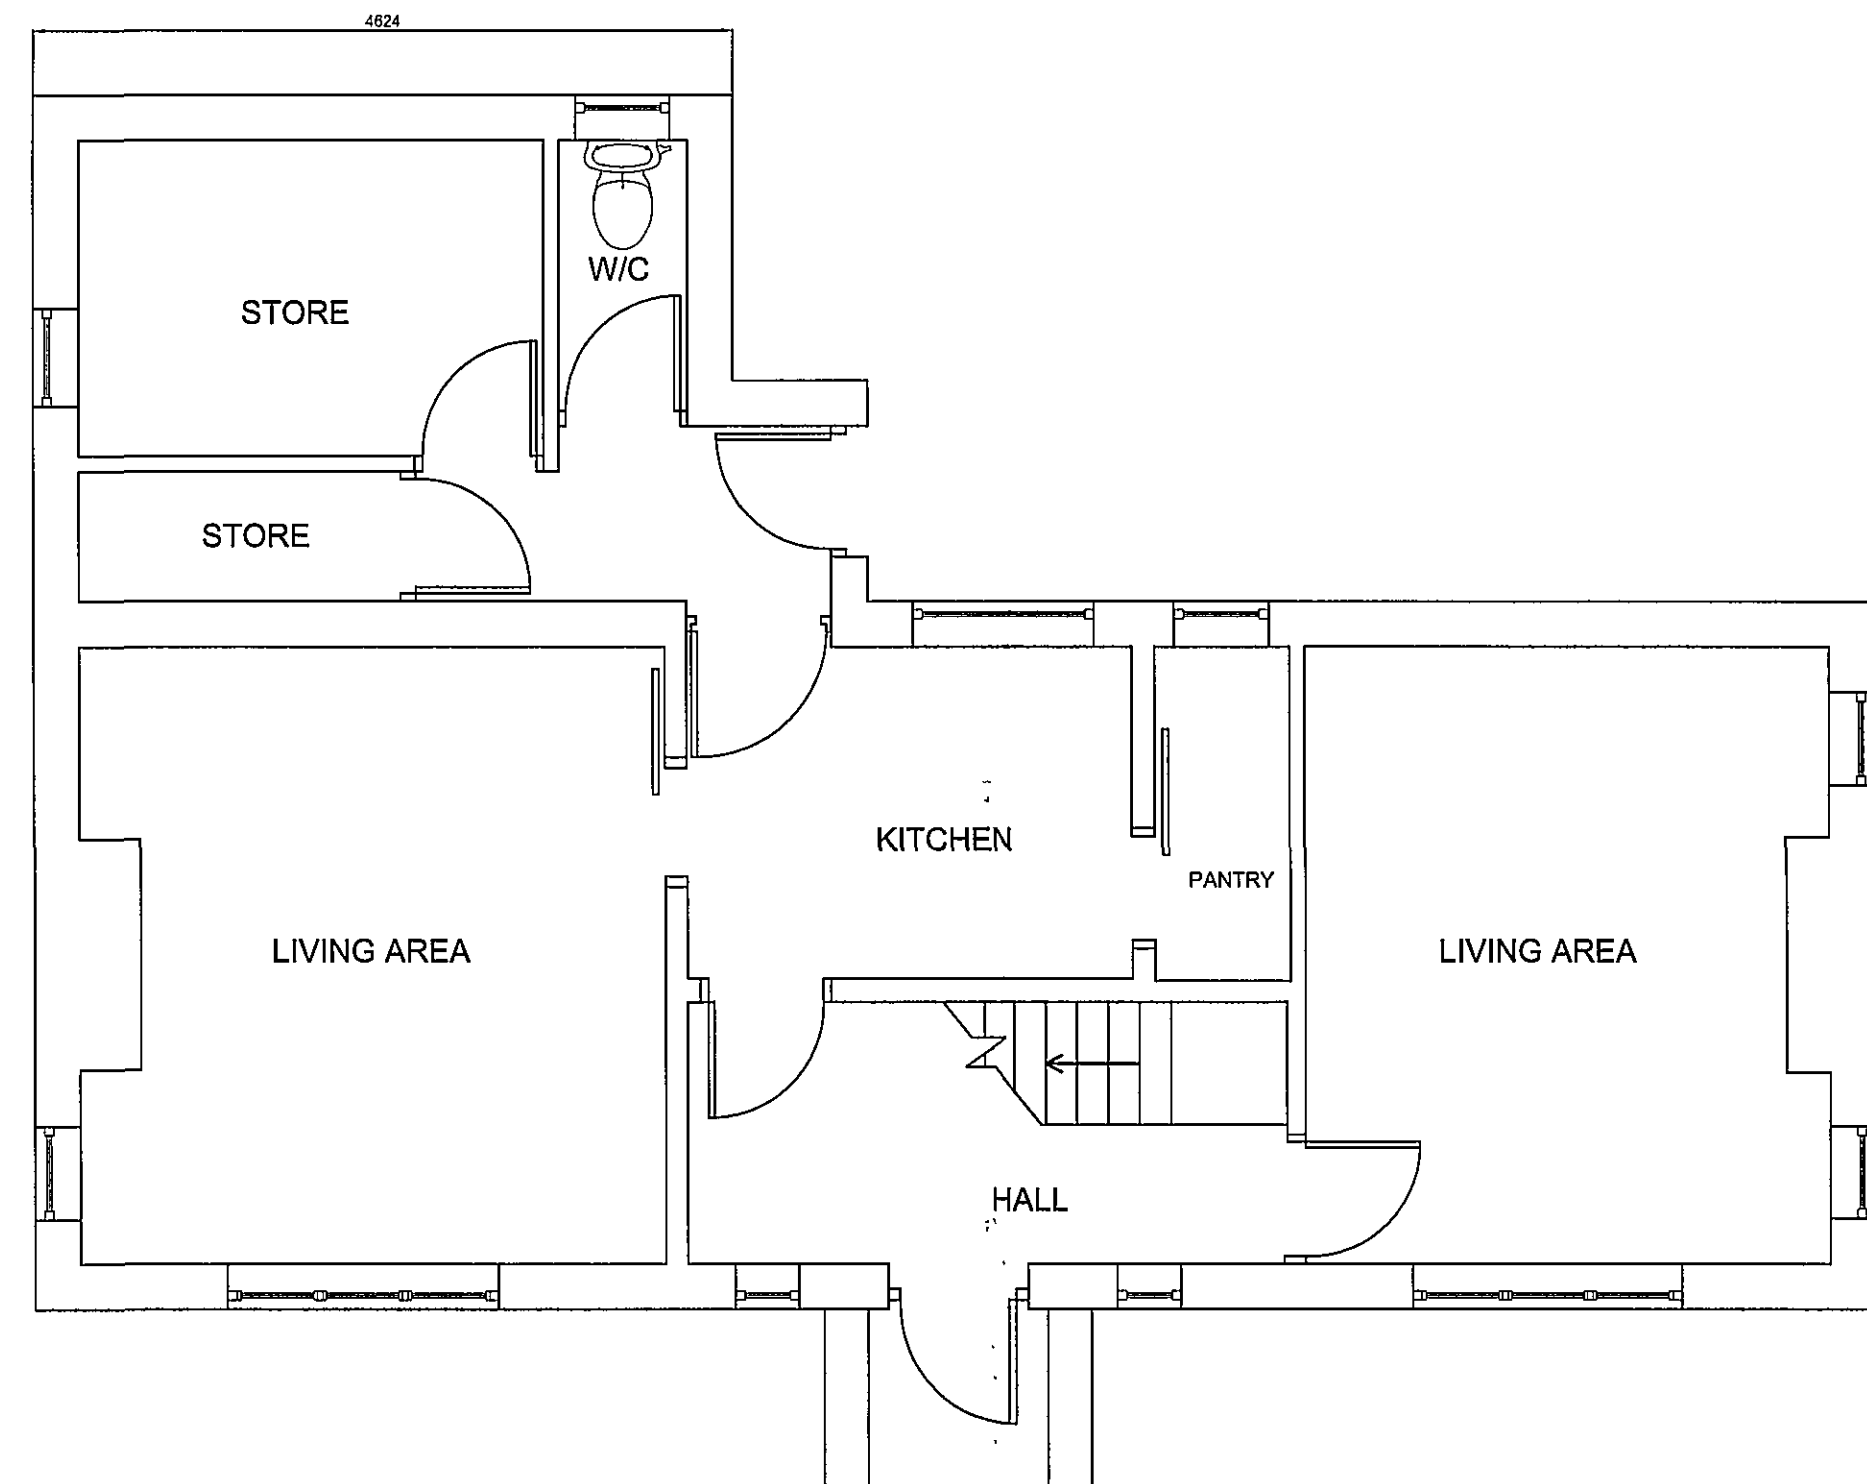
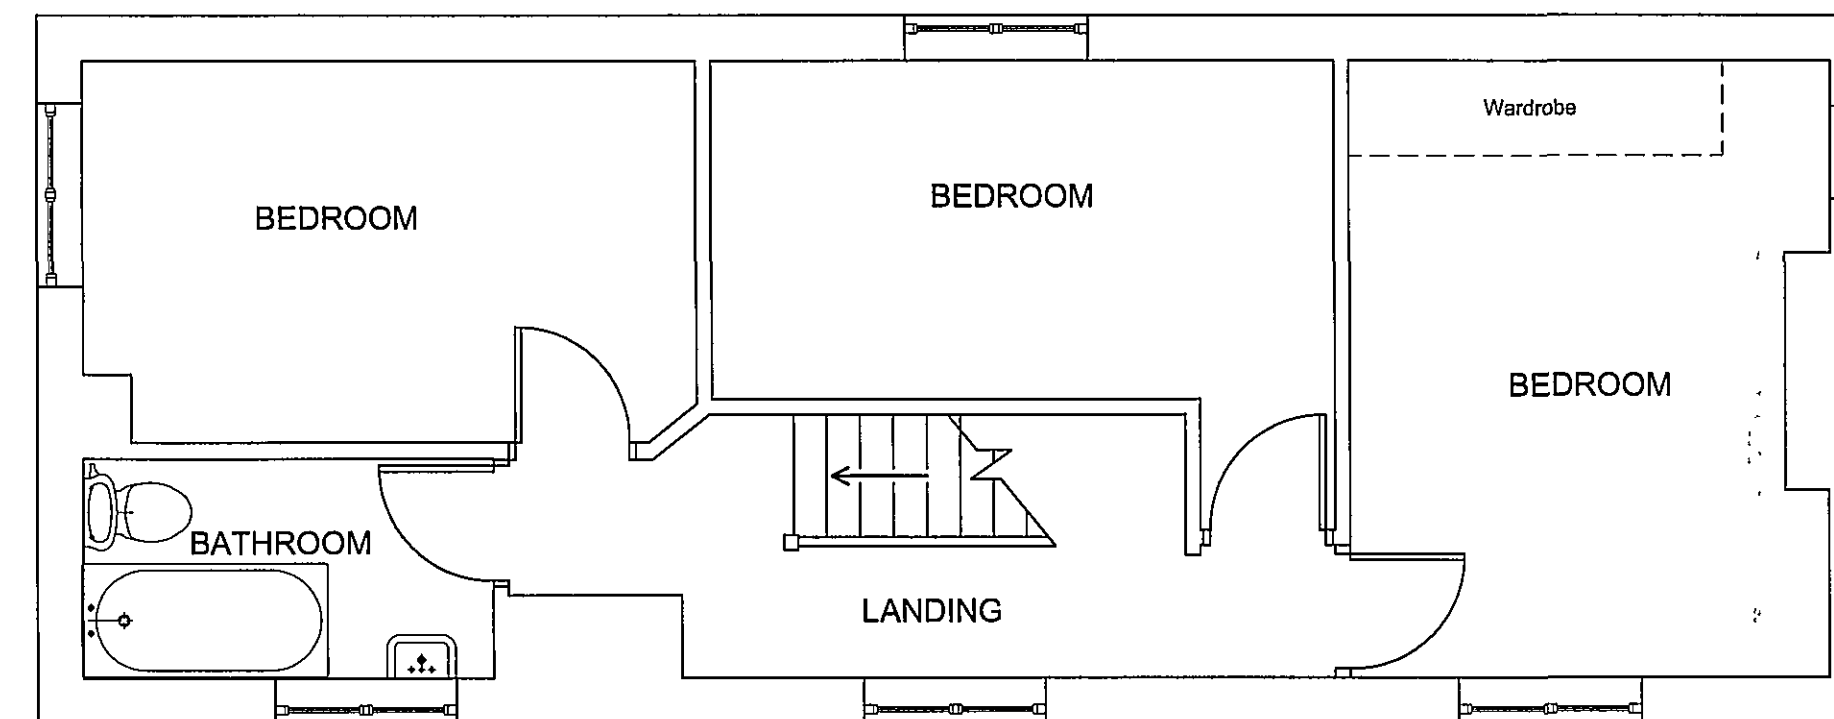
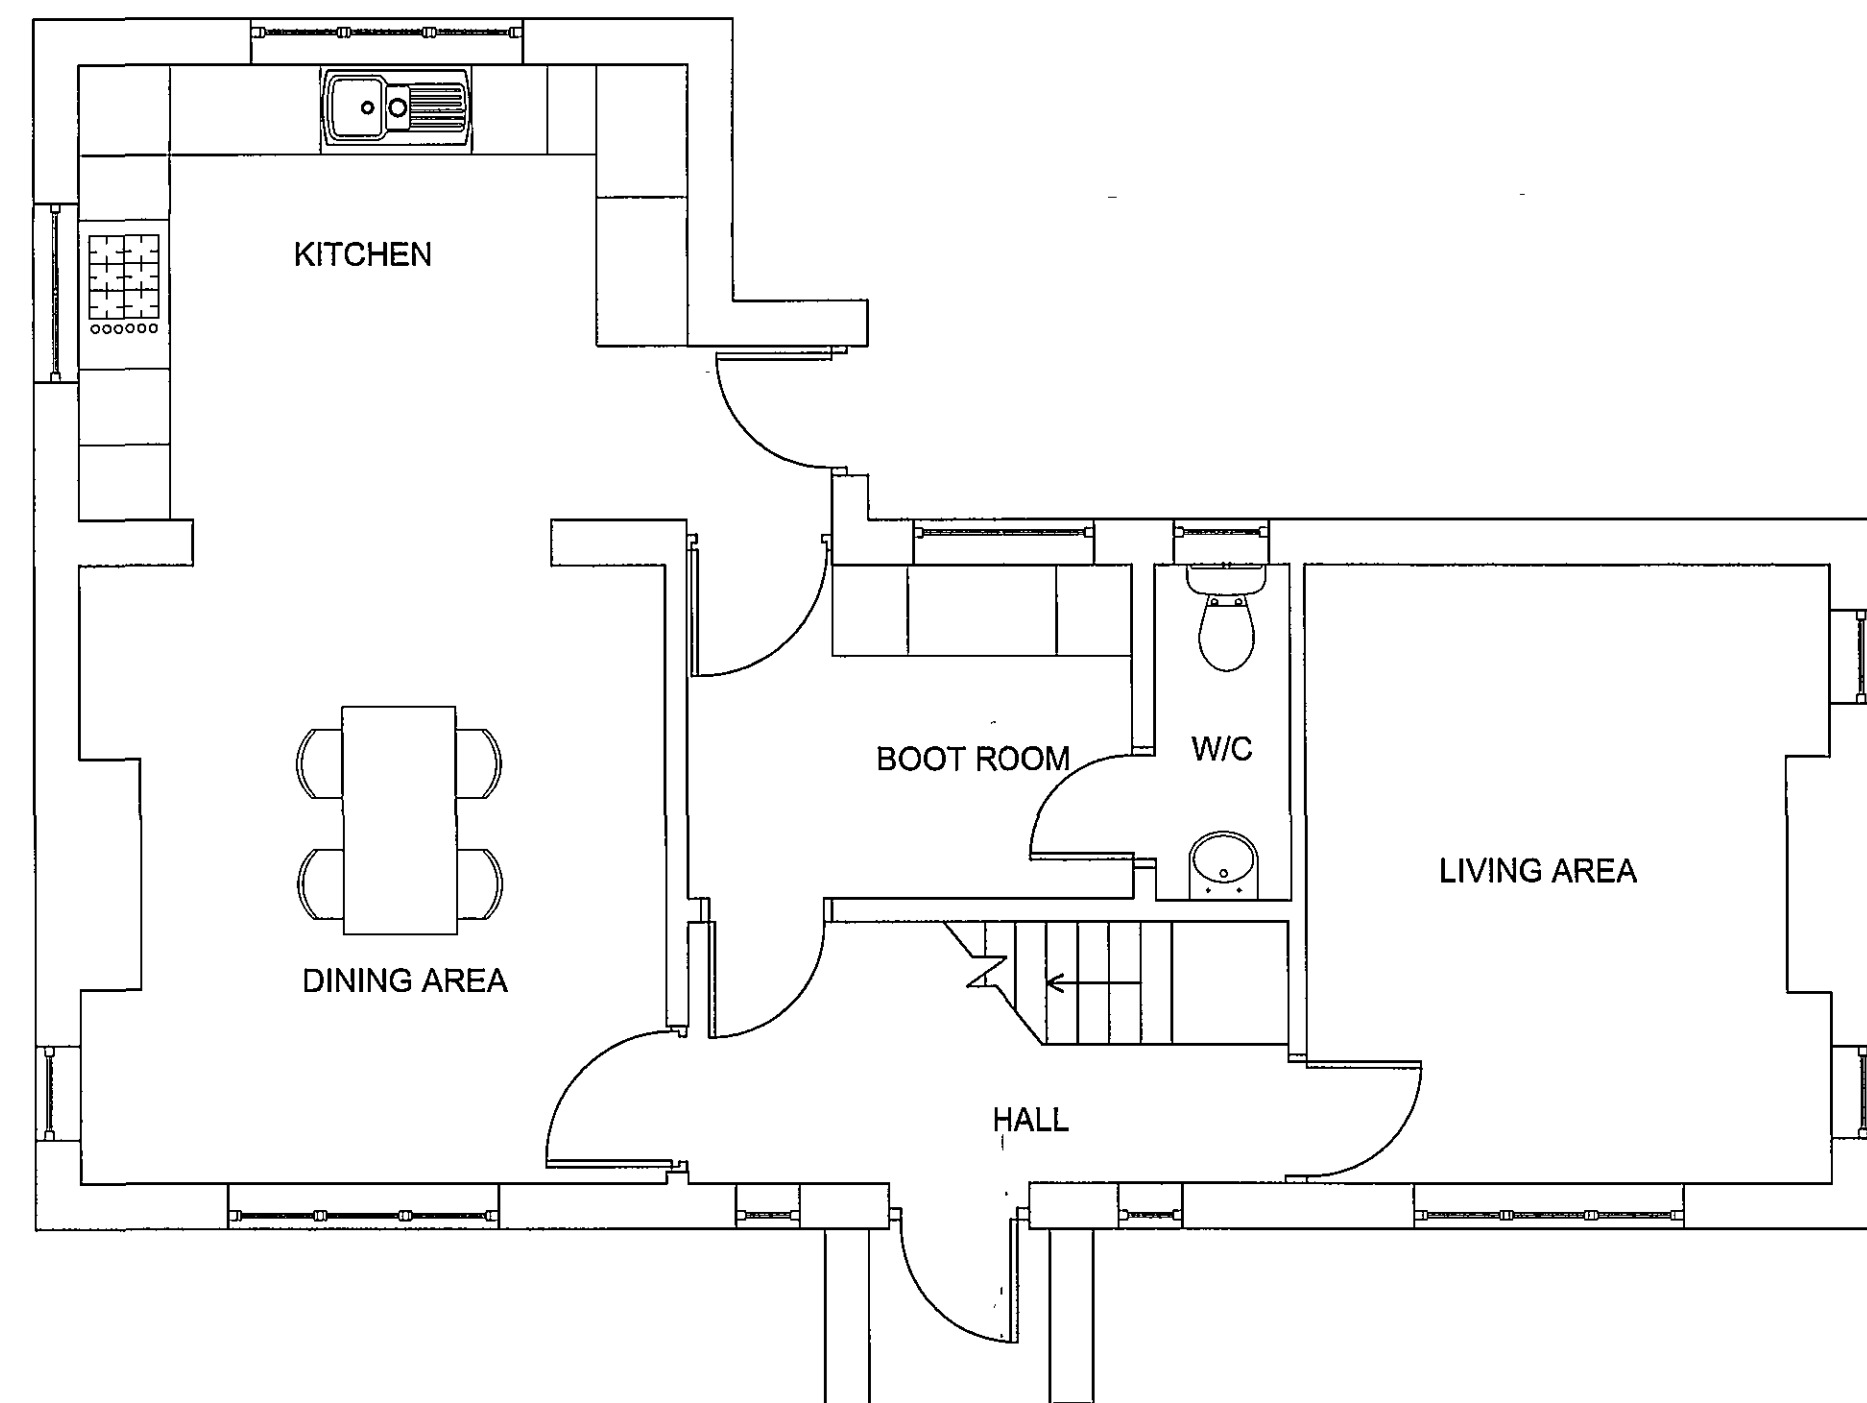


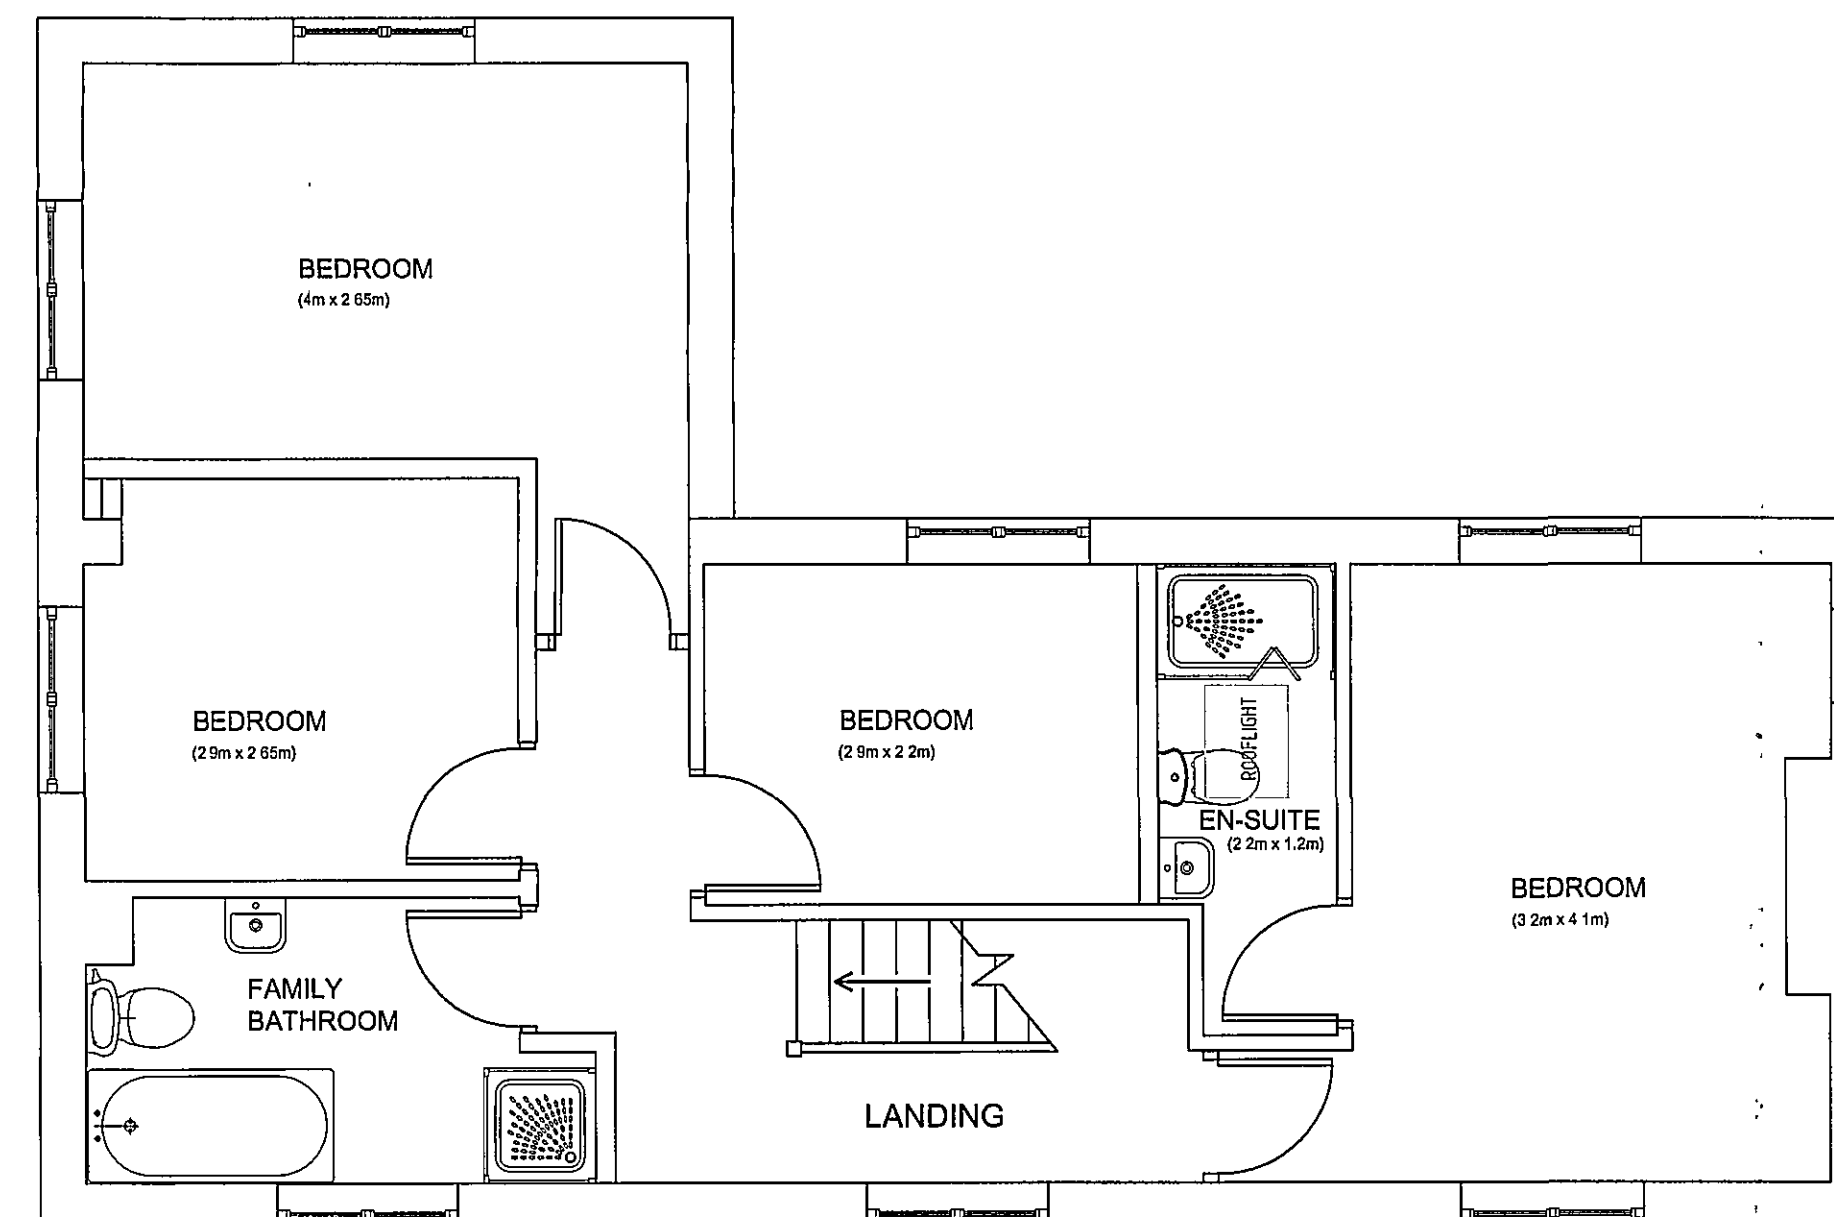

SHDC
Planning & Development
29 NOV 2007
208 1570107

A	18/10/07	Revisions for Client	KGL
Rev.	Date	Details	Drwn

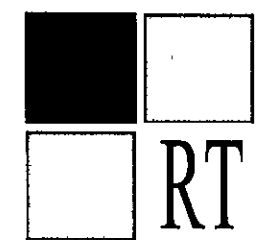

Ross Thain & Co. Ltd.
Chartered Surveyors - Architecture - Interior Design
20 Belton Street, Stamford, PE9 2EF
Tel: 01780 482483 Fax: 01780 752281
www.rossthain.co.uk

Job Title
Martin's Farm House
Martins Road, Postland,
Nr Crowland, Peterborough
PE6 0JU

Scale: 1:50 Date: 08/10/2007

Drawn: KGL

Drawing Title:

Existing and Proposed Plan

Drawing No.
300-007-FH002

Revision A