

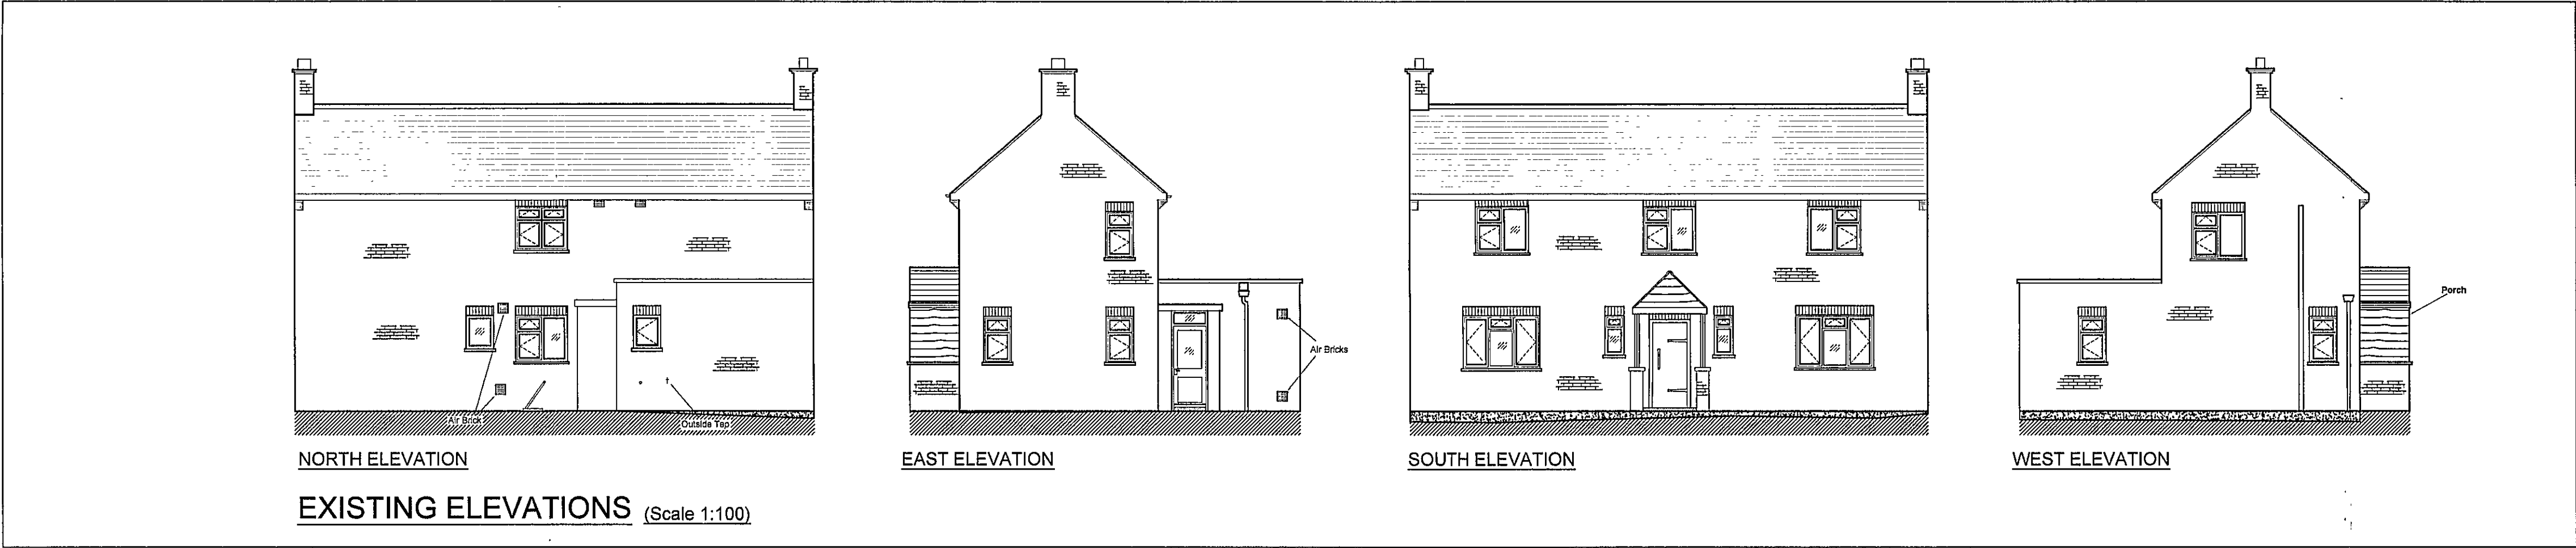
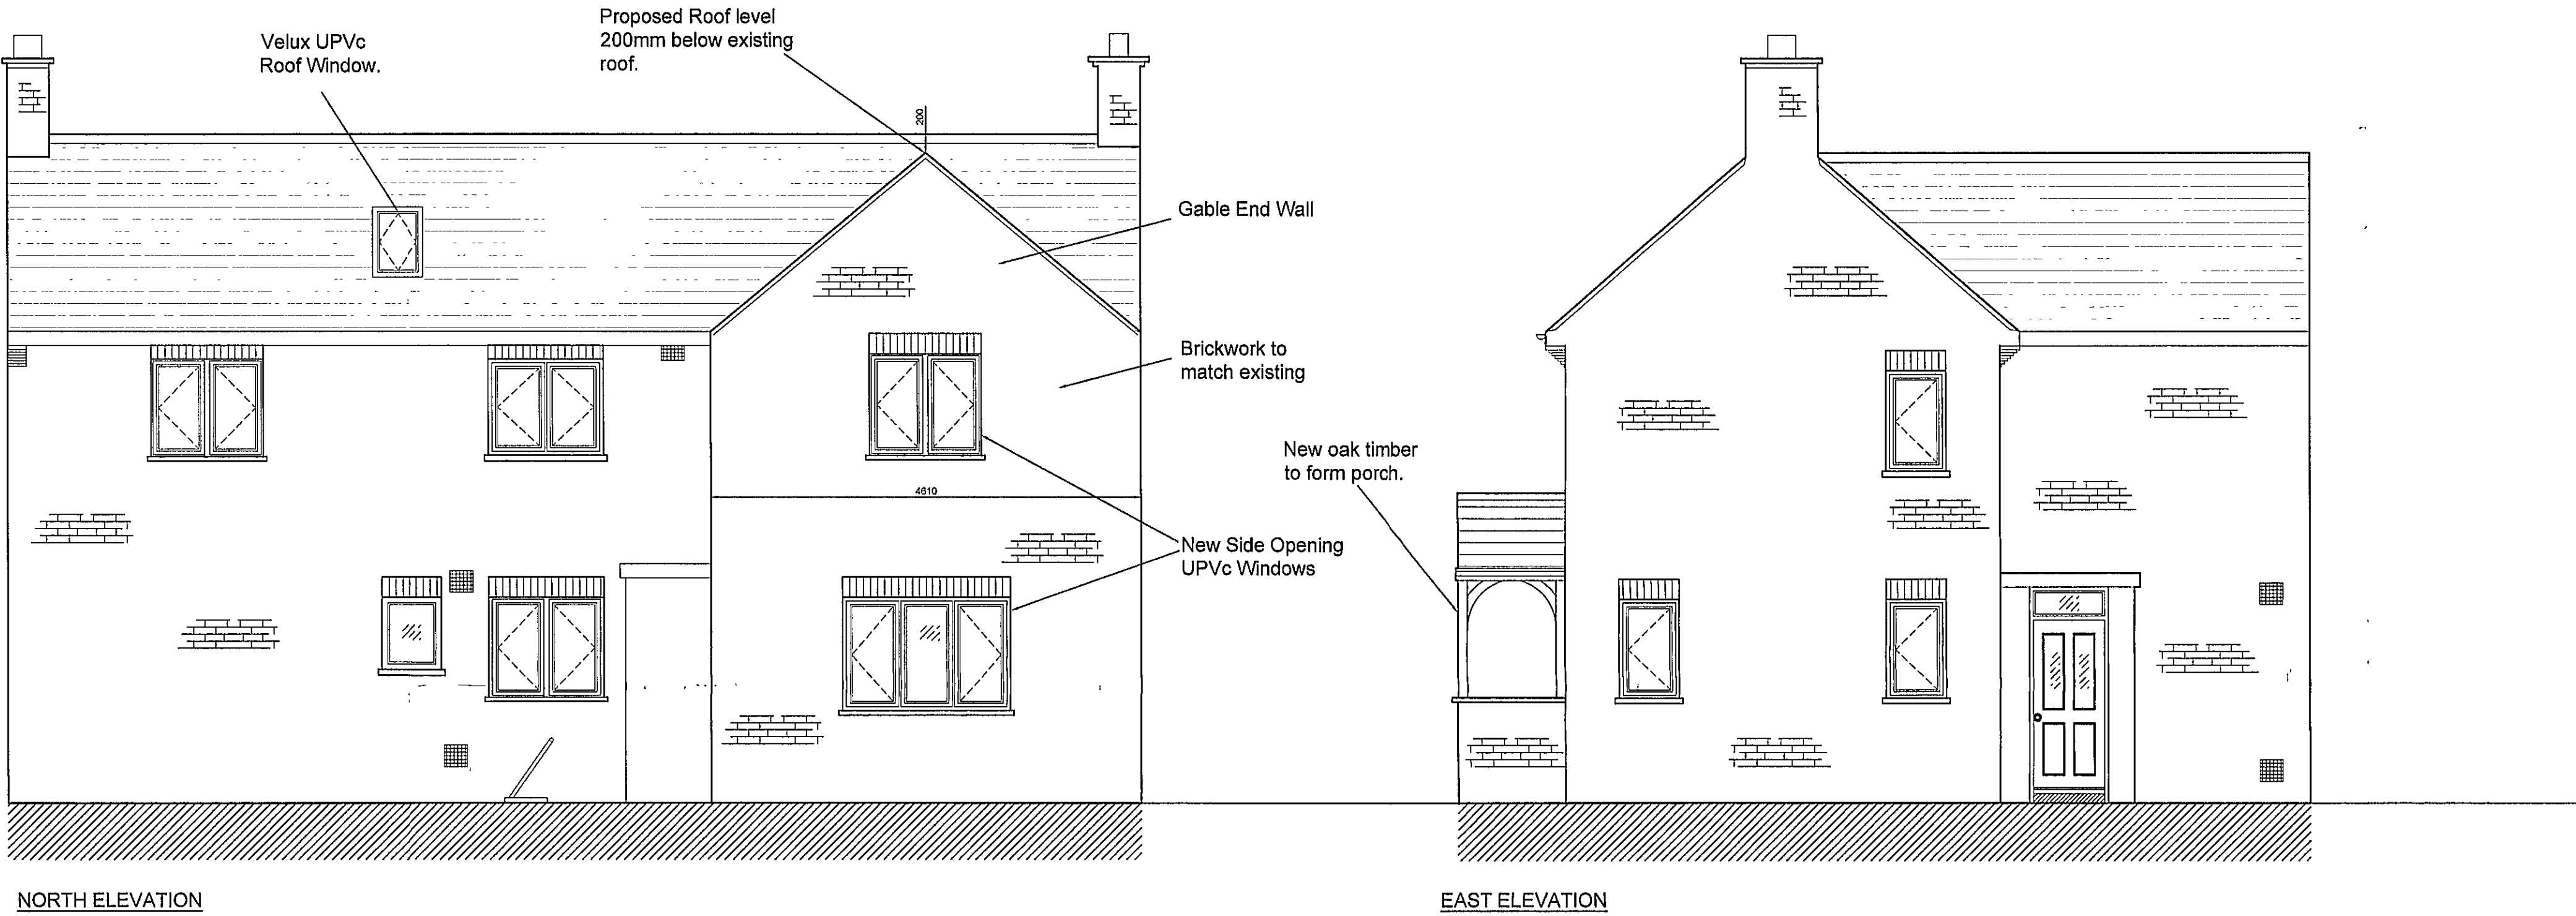


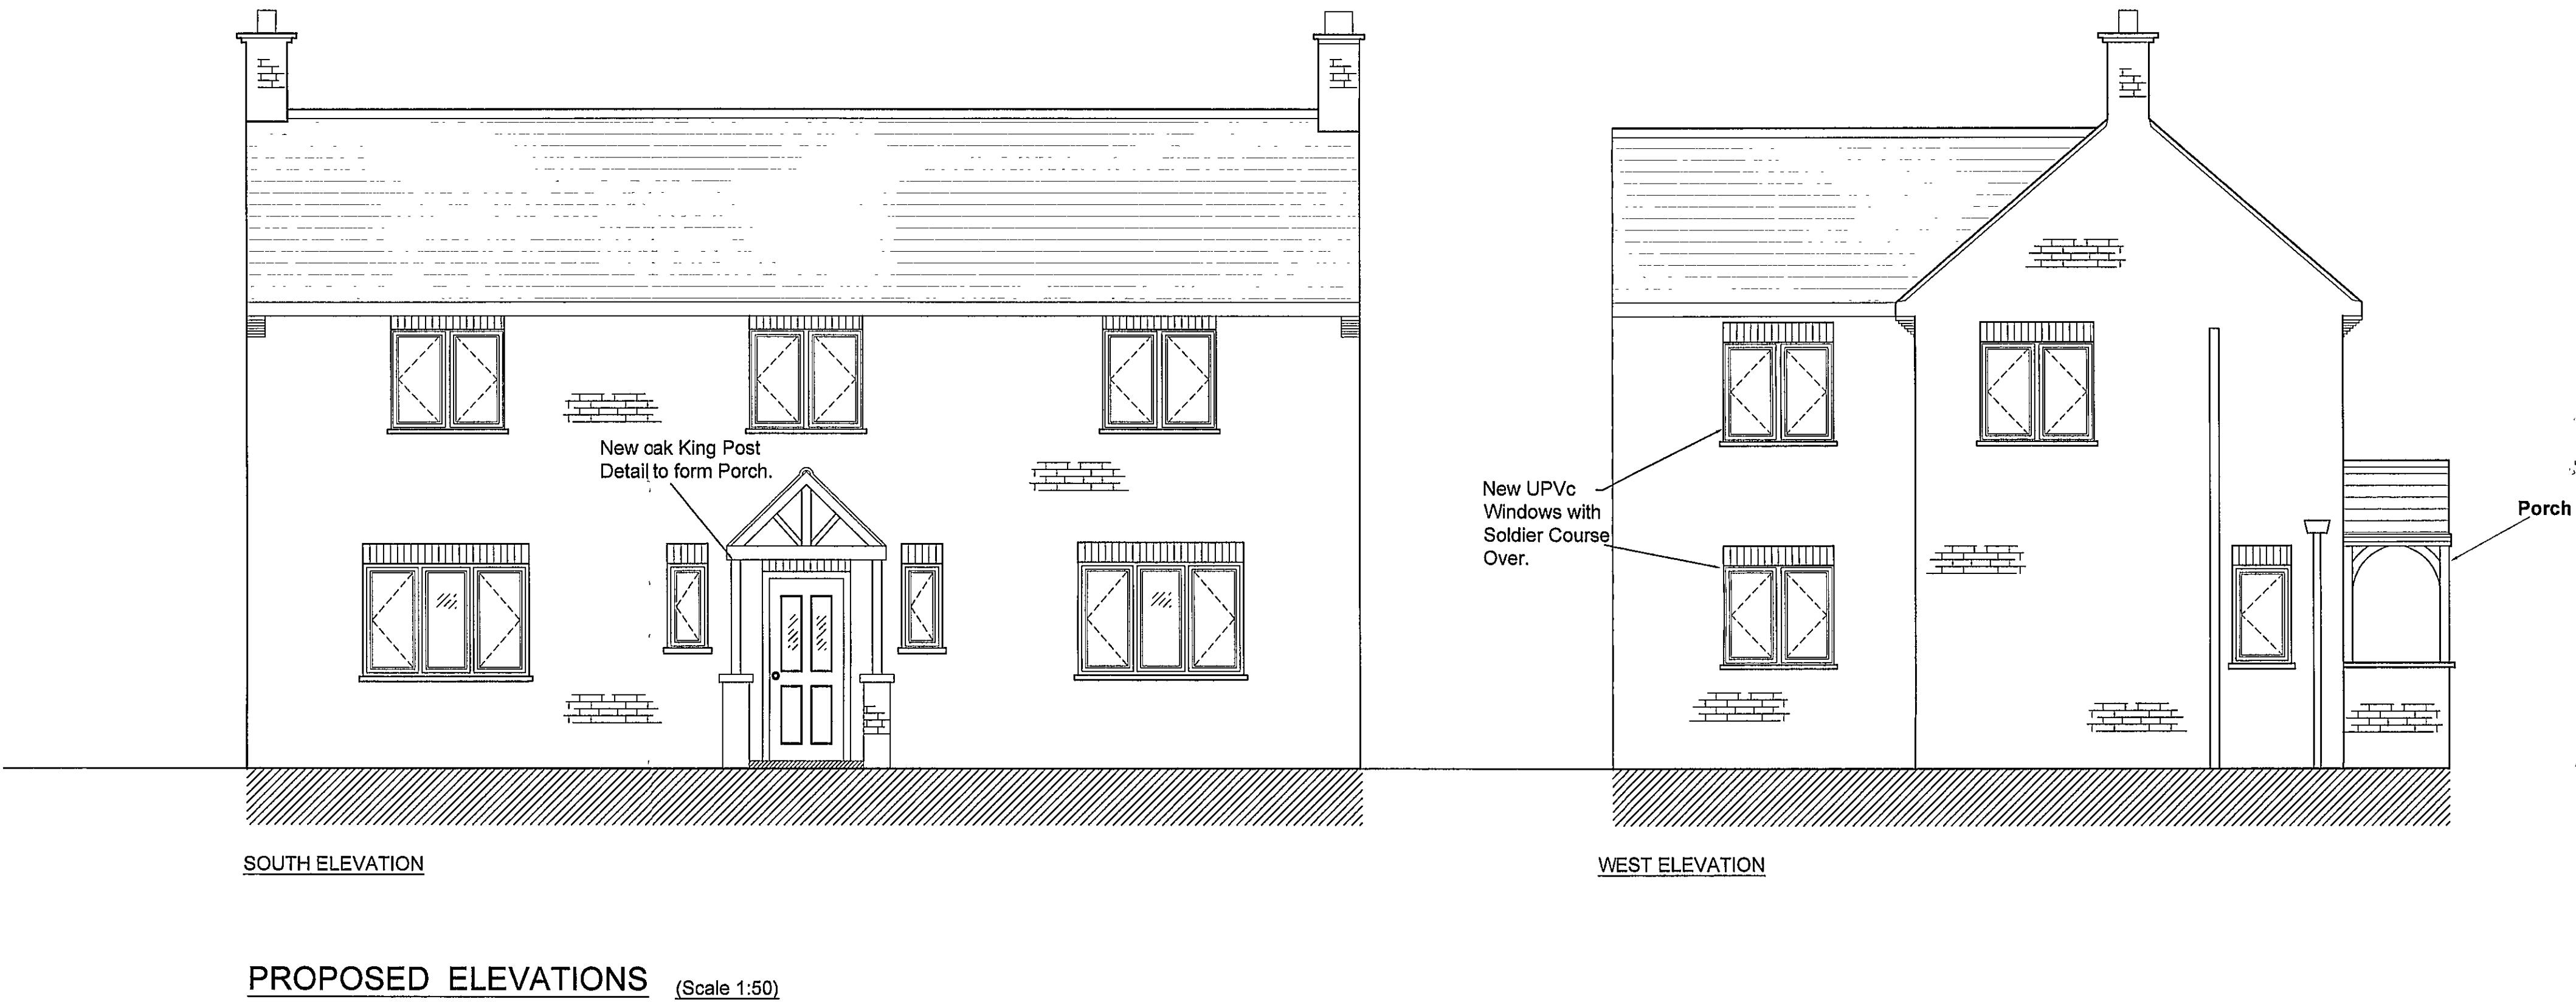

Planning & Development
29 NOV 2007
Ref: 1570/07

Rev.	Date	Details	Drwn

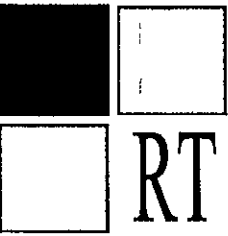

Ross Thain & Co. Ltd.
Chartered Surveyors - Architecture - Interior Design
20 Belton Street, Stamford, PE9 2EF
Tel: 01780 482483 Fax: 01780 752281
www.rossthain.co.uk

Job Title
Martin's Farm House
Martins Road, Postland,
Nr Crowland, Peterborough
PE6 0JU

Scale: As Shown Date: 08/10/2007
Drawn: KGL
Drawing Title:
Existing and Proposed Elevations
Drawing No.
300-007-FH001 Revision -

DO NOT SCALE DIMENSIONS FROM THIS DRAWING
ALL DIMENSIONS TO BE VERIFIED ON SITE
ALL DRAWINGS ARE THE COPYRIGHT OF ROSS THAIN & CO LTD