






ORIGINAL ELEVATION

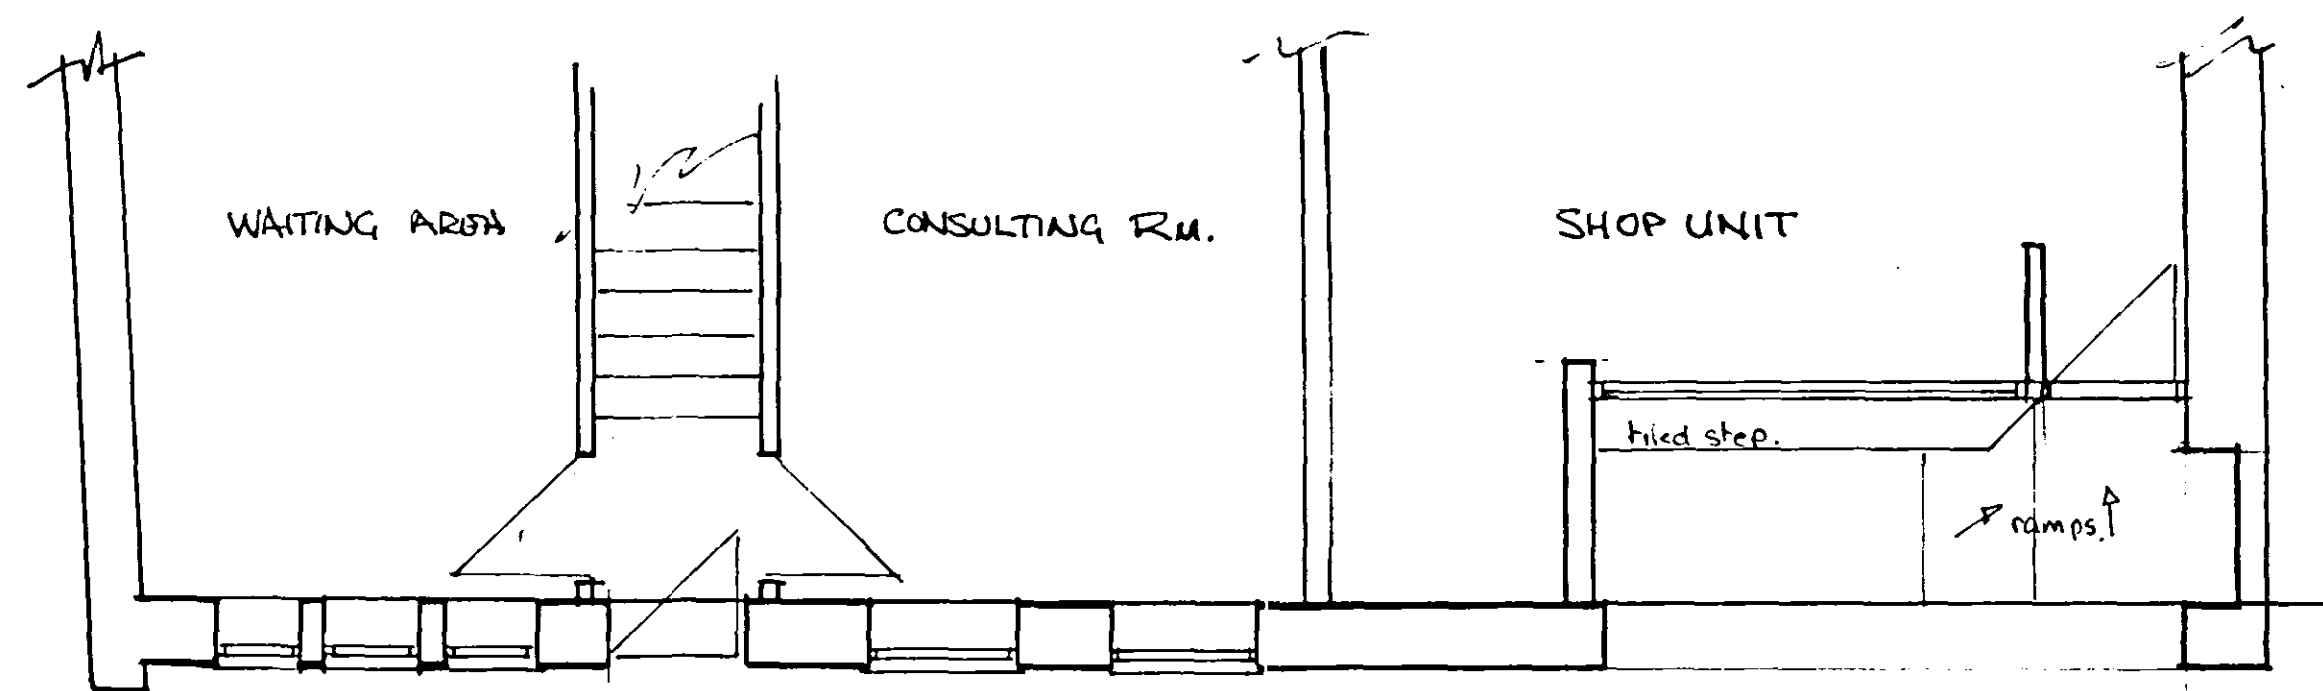

PROPOSED ELEVATION (new shopfronts only)

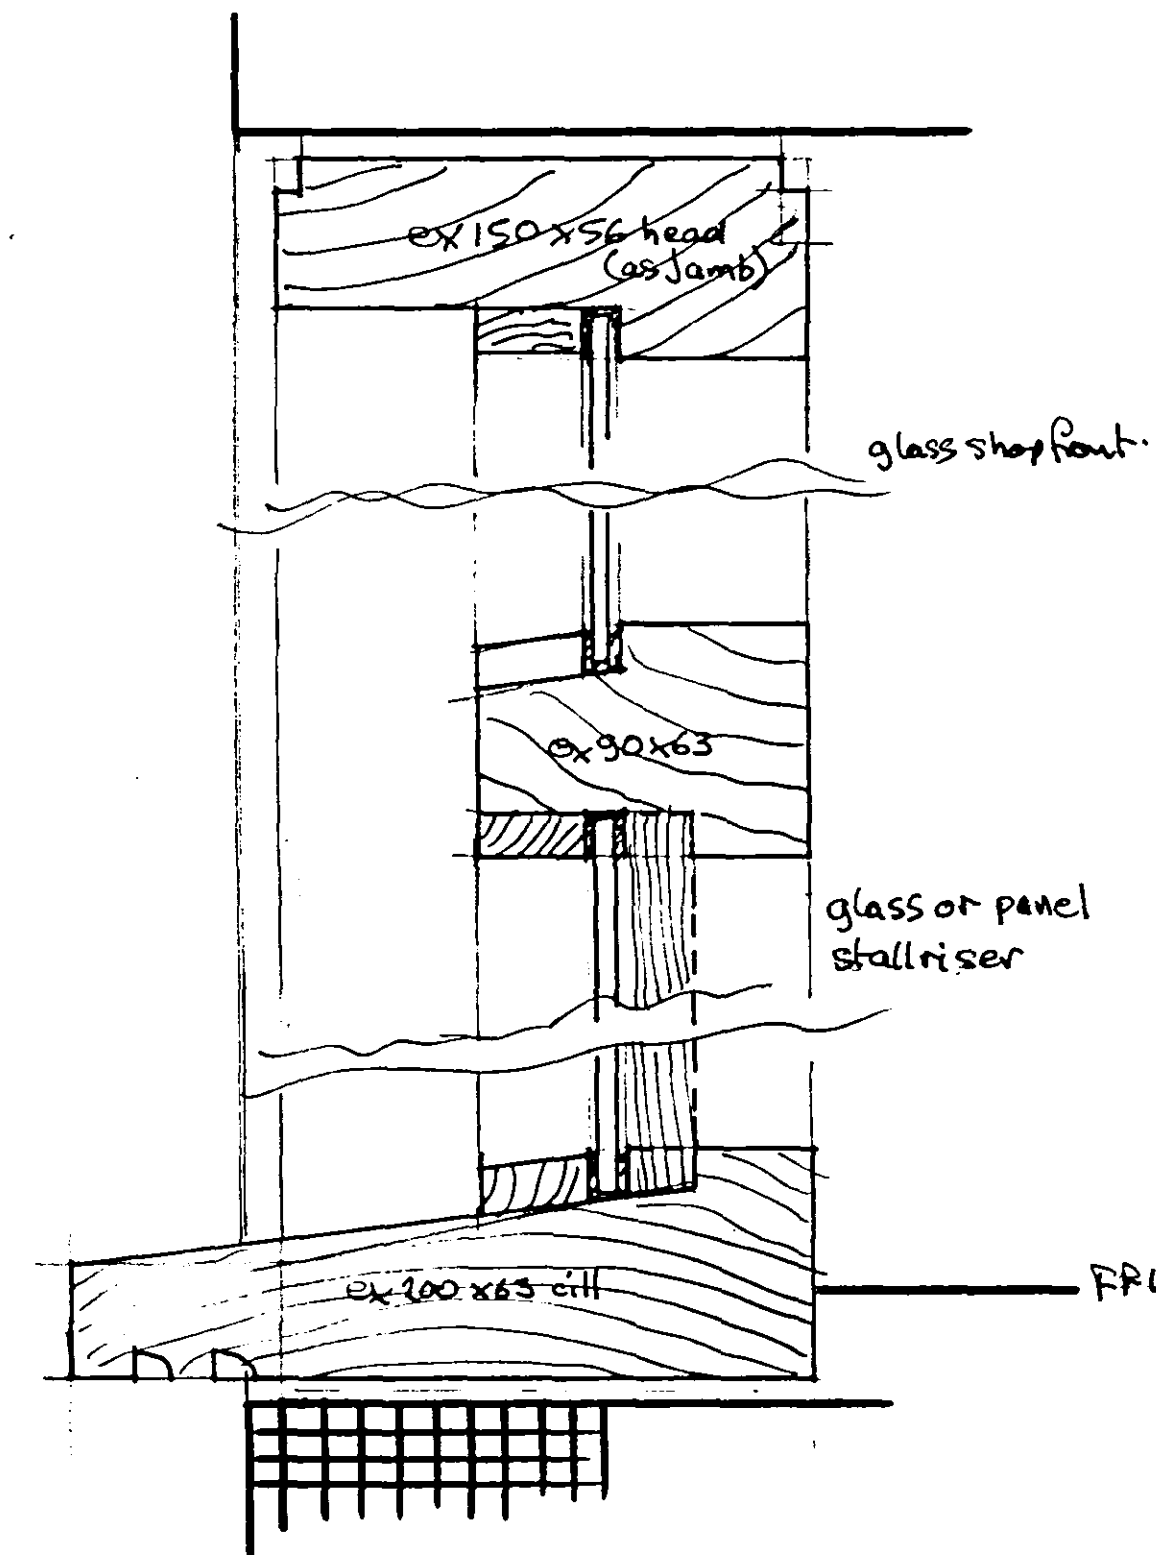

ORIGINAL G.F. PLAN

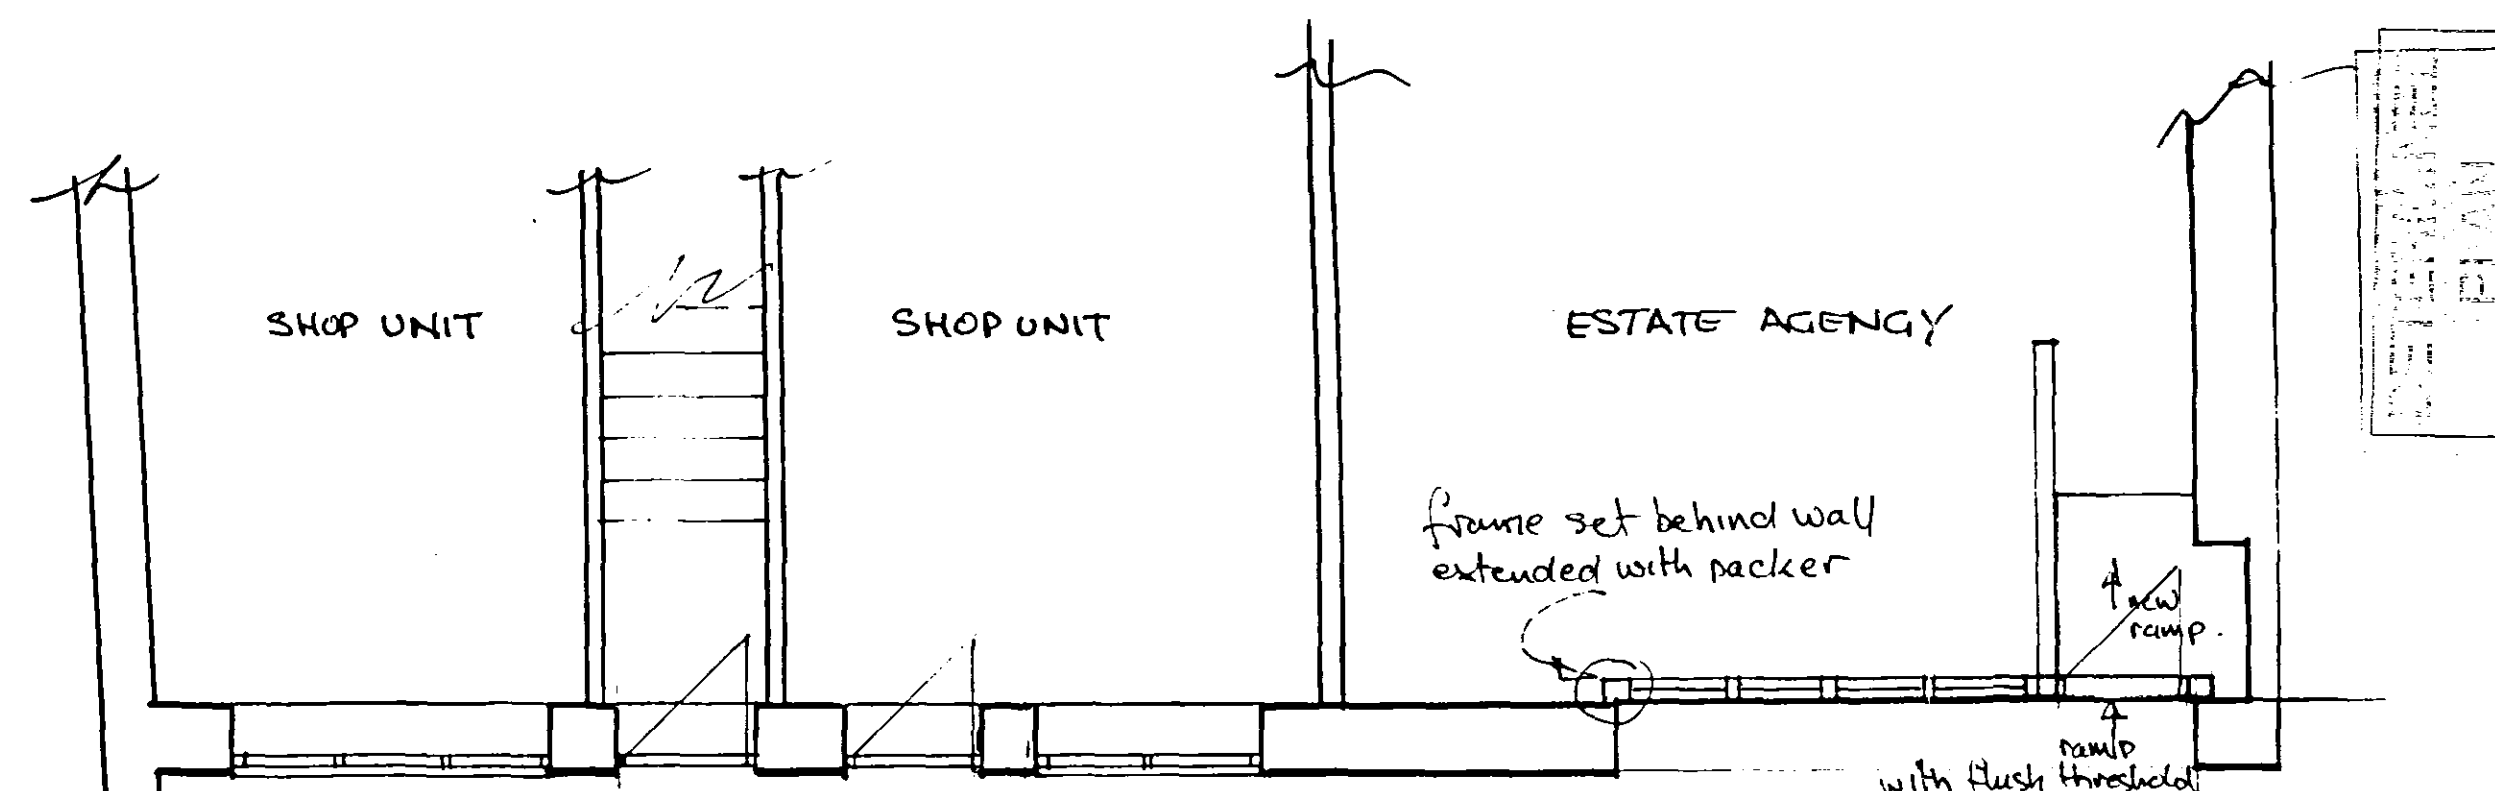

PROPOSED G.F. PLAN

Date revision

DONOT SCALE - The Contractor is responsible for checking all dimensions.
© Copyright Reserved. This drawing must not be reproduced without permission



Project

Revisions to Shopfronts
at 11 - 13 North Street
Crowland
for
Acorn Developments

Drawing Title

Plans & Elevations

(ORIGINAL EXISTING & PROPOSALS)
To comply with Planning Conditions

Scale

1/50

date

October 2006

Drawing number

78905/600

Revision

17/10/2006

15/11/06