
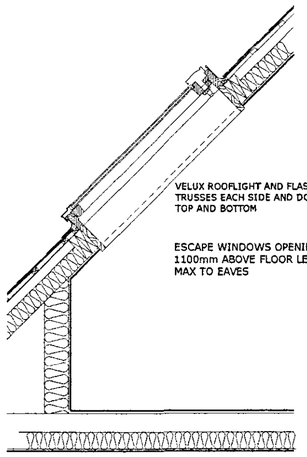


Section Rooflight

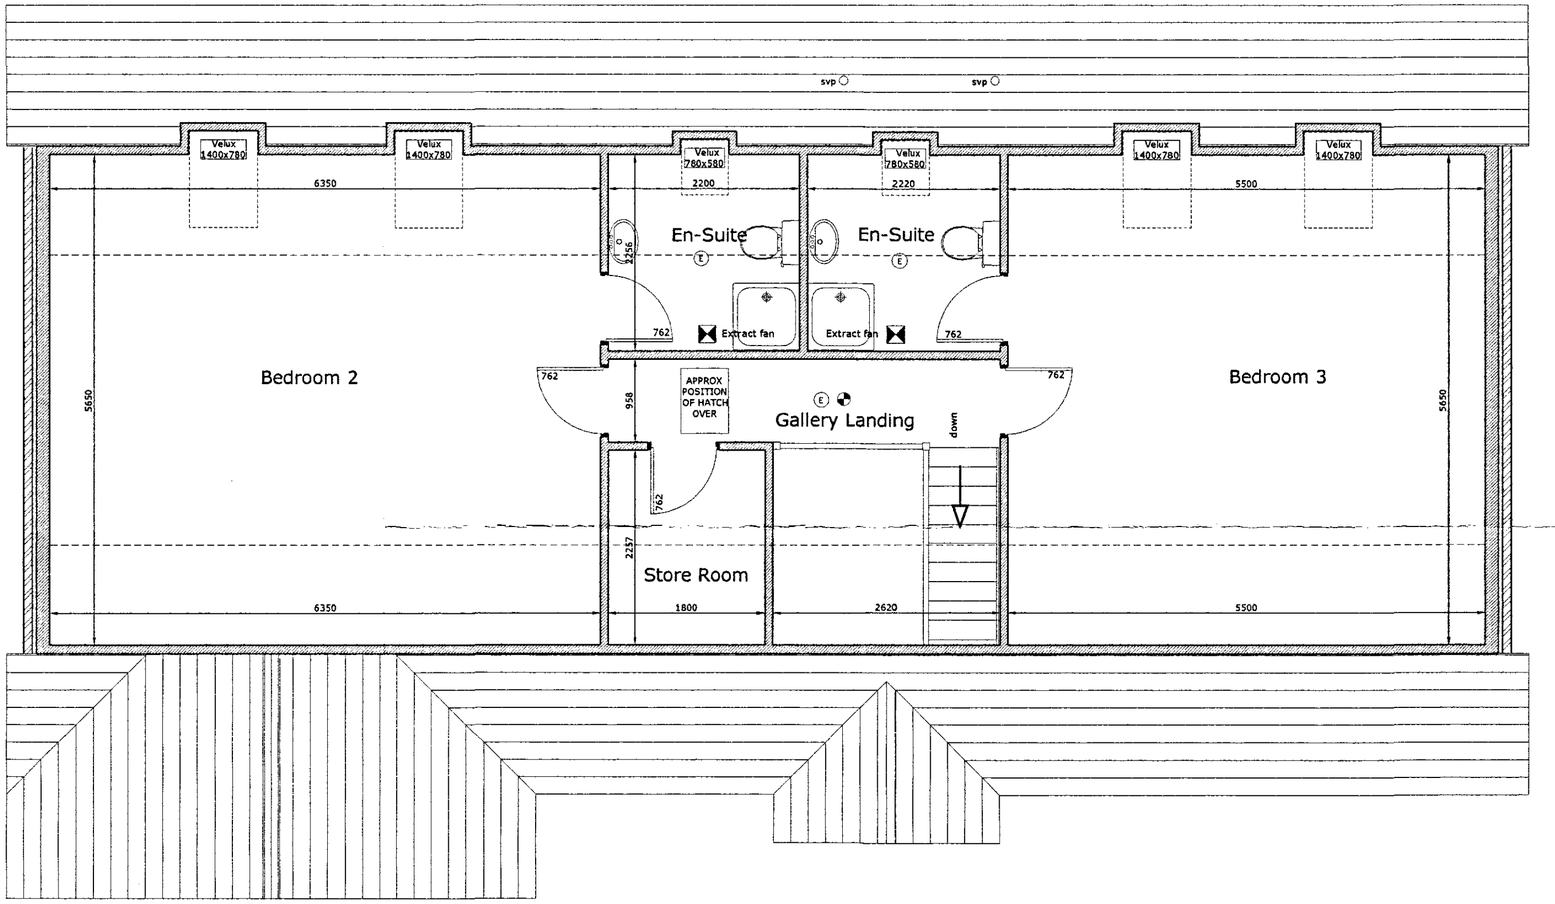

SMOKE DETECTOR

EXTRACT FAN

(E) LOW ENERGY LIGHT FITTING

DETERMINED PLAN

SHDC PLANNING & DEVELOPMENT 12 DEC 2006 Ref. 1716/06

© Copyright

Designed by Heritage DESIGNS
Timber Frame Manufacturers
Unit 25
Pentood Enterprise Park
Cardigan, Ceredigion
Wales SA43 3AD
Tel: 01239 614462
Fax: 01239 615564
Email: info@heritagedesigns.co.uk
www.heritagedesigns.co.uk

UKTFA Q-MARK PLUS

BM TRADA CERTIFICATION ISO 9001:2000 UKAS QUALITY MANAGEMENT 012

NO.	DATE	AMMENDMENT	NO.	DATE	AMMENDMENT
A	2:11:2006	Building width reduced by 600mm			

NOTES:
DO NOT SCALE FROM THIS DRAWING ALL DIMENSIONS TO BE CHECKED ON SITE PRIOR TO WORK ANY DISCREPANCES SHOULD BE NOTIFIED IMMEDIATELY THIS DRAWING IS TO BE READ IN CONJUNCTION WITH ALL RELEVANT STRUCTURAL ENGINEERS DRAWINGS AND SPECIFICATIONS

THE COPYRIGHT OF THIS DRAWING IS RESERVED. THIS DRAWING MUST NOT BE DISCLOSED TO ANY THIRD PARTY WITHOUT AUTHORITY.

A Member of UKTFA

Client: Proposed Dwelling, Land Adjacent No.2 Croyland Way PE6 0NA Mr & Mrs Woodcock

Title: First Floor

Date: 11:10:2006 | Scale: 1:50 | Drawn By: B. Collins | Drg No. 654/3A

MEMBER OF TRADA