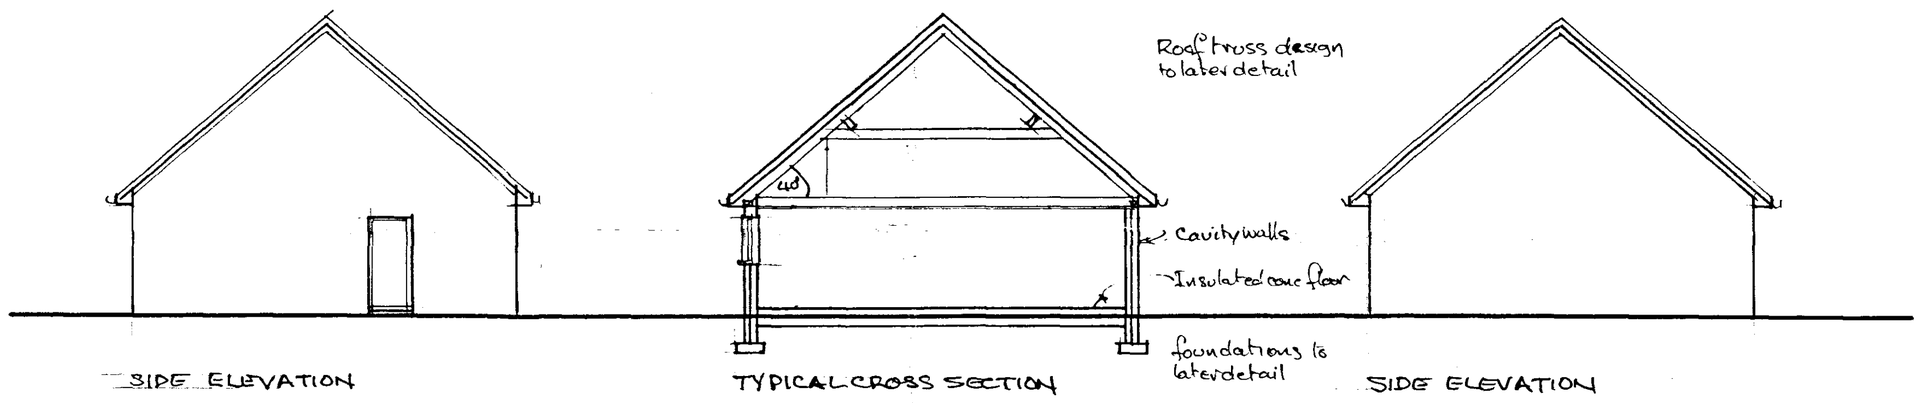

SIDE ELEVATION

TYPICAL CROSS SECTION

SIDE ELEVATION

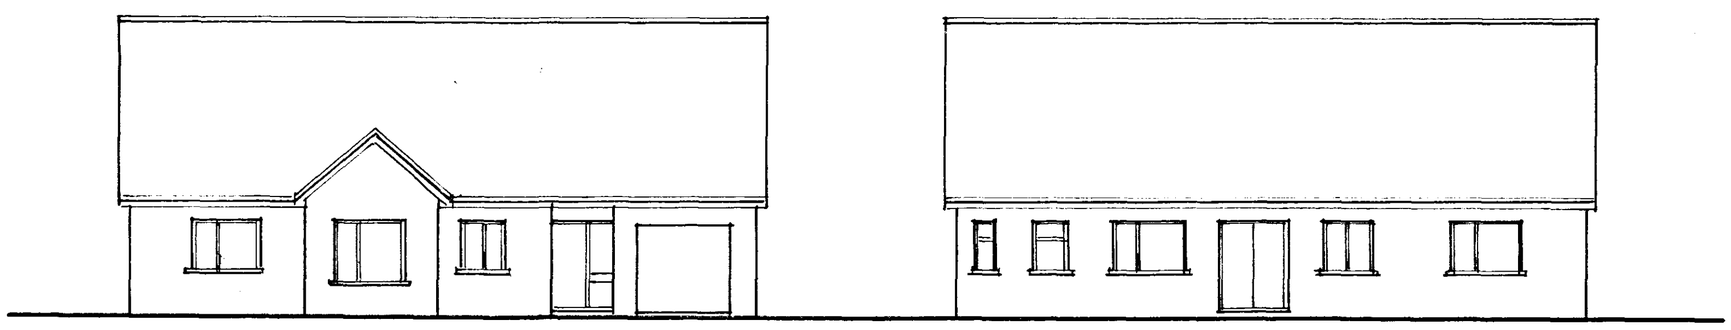

Roof Tiles:- 'Senator' smooth finish, single roll concrete tiles by 'Forticrete' colour 'Rustic'

FACING BRICKS:- Buff coloured Ibstock "Ivanhoe Cream" stock facings

White Upvc windows & doors.

FRONT ELEVATION

REAR ELEVATION

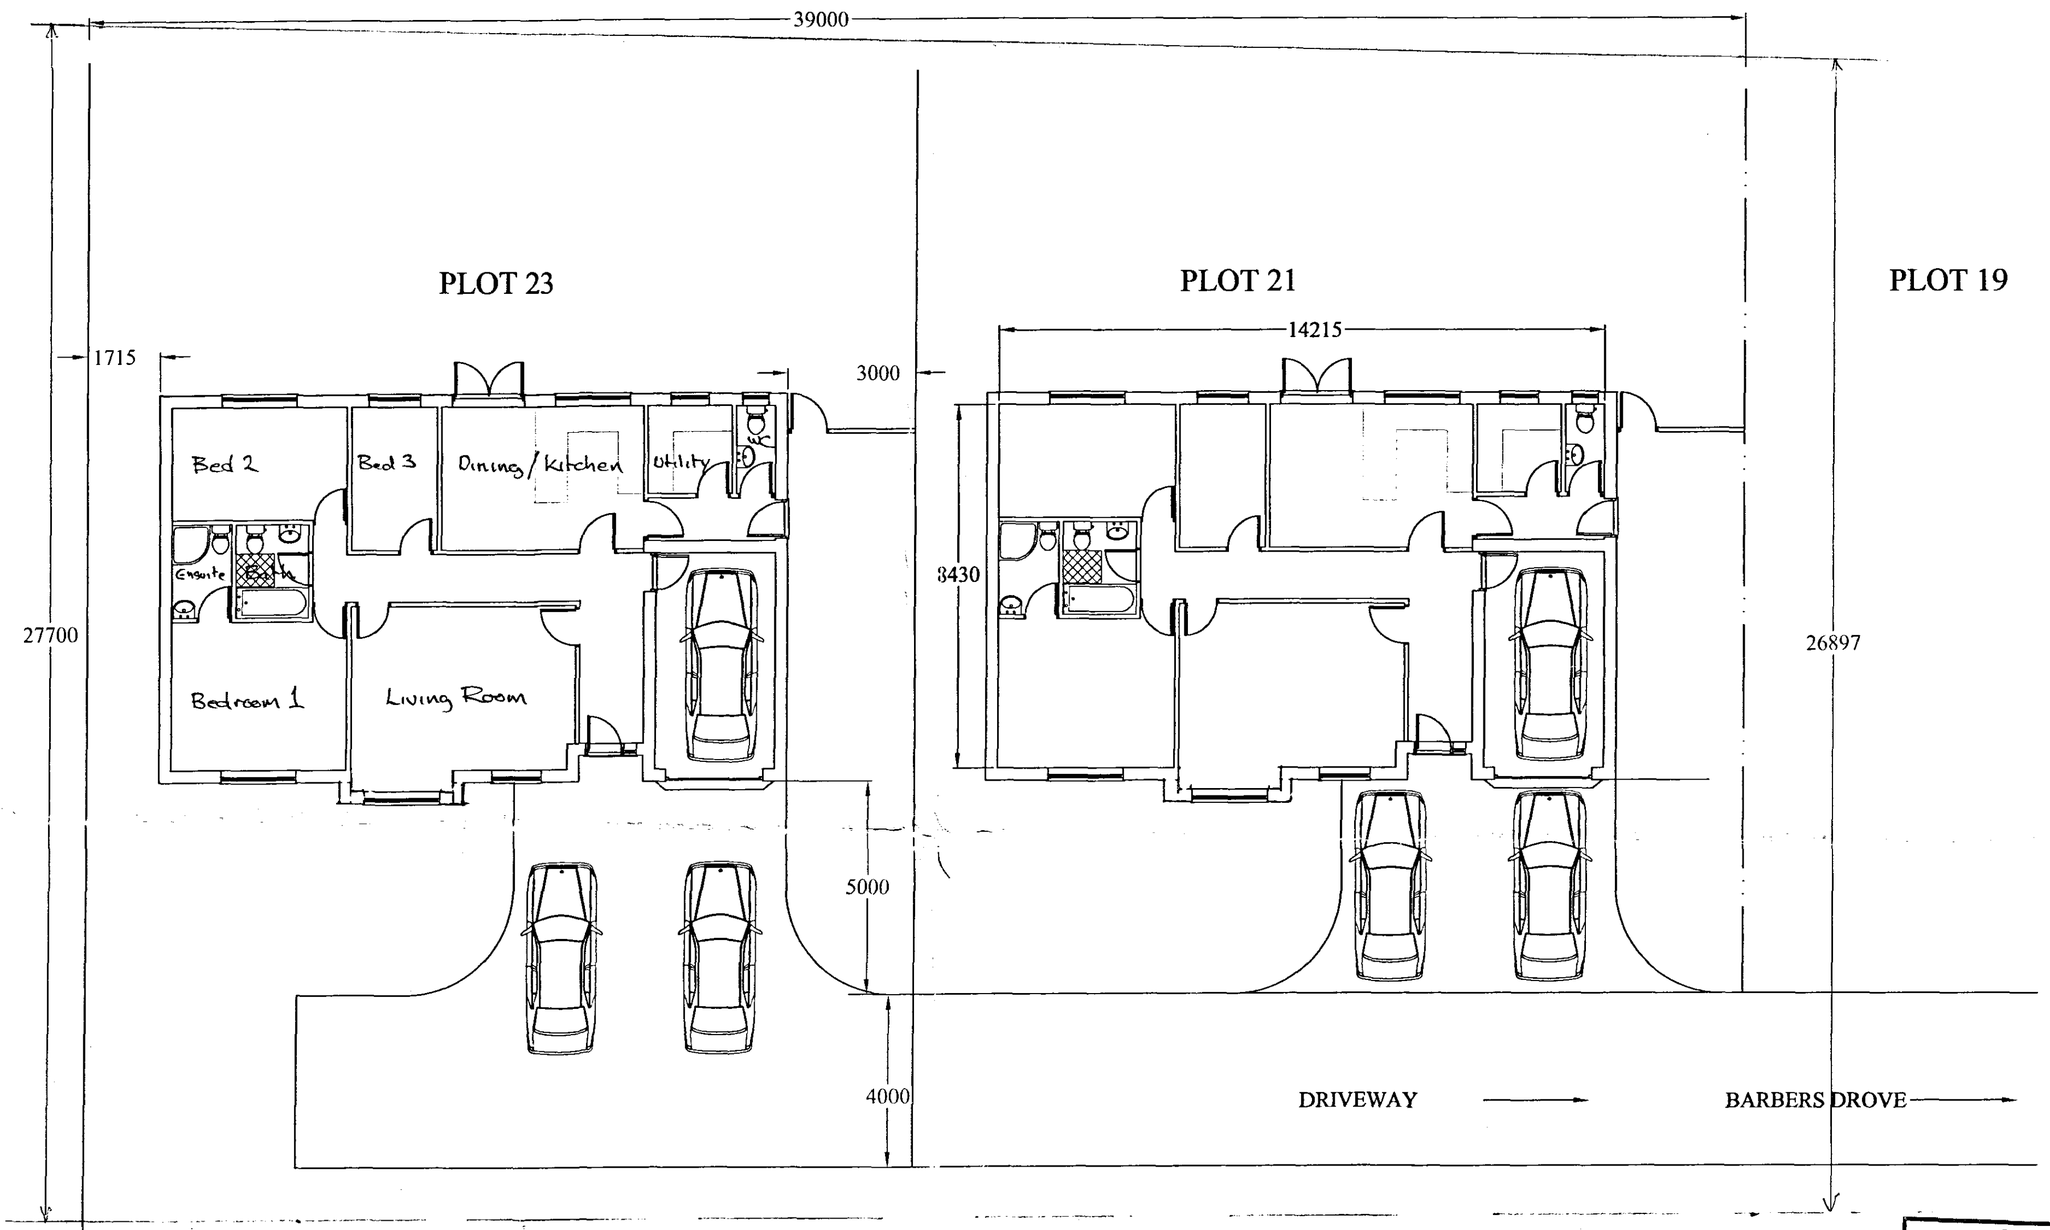

SHDC
PLANNING & DEVELOPMENT
14 DEC 2006
Ref. 1726/06

DETERMINED PLAN

date	revision

© Copyright. All Rights Reserved.
This drawing must not be reproduced without permission.
DO NOT SCALE.
The Contractor is responsible for checking all dimensions.

scale	@ A1	date
1:100		October 2006

project number / drawing number
81205 / 201-01

revision
A

drawing title
PROPOSED PLAN & ELEVATIONS

project
Proposed Development of
2 Dwellings on land behind
No.19 Barbers Drove
for
Mr & Mrs M Smith

ACCENT & WILKINSON
ARCHITECTS • LANDSCAPE ARCHITECTS
TOWN PLANNERS • CONSERVATION ISTS
Malborne House, 1 Benyon Grove, Herrington,
Orton Malborne, Peterborough PE2 5ZJ
Telephone: 01733 236666 Fax: 01733 [illegible]
E-mail: admin@accentandwilkinson.co.uk