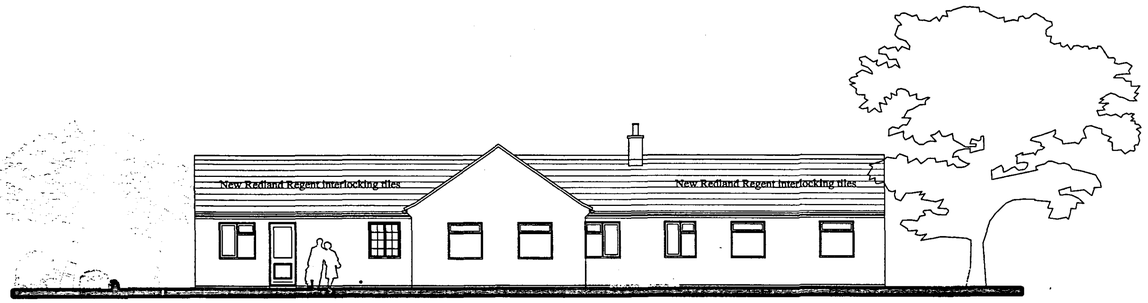

PROPOSED SOUTH ELEVATION

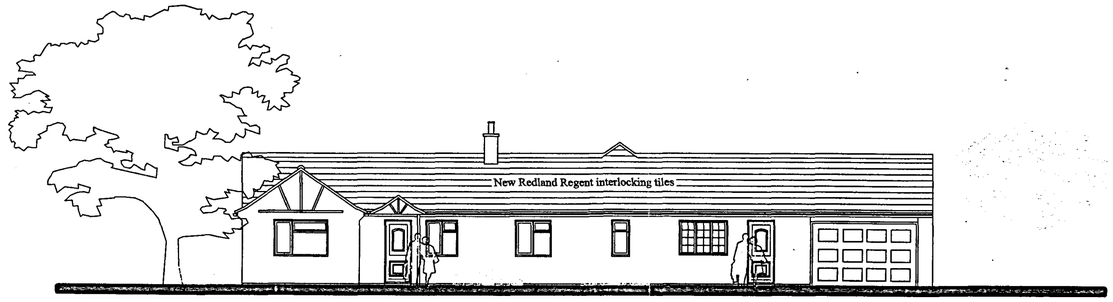

PROPOSED NORTH ELEVATION

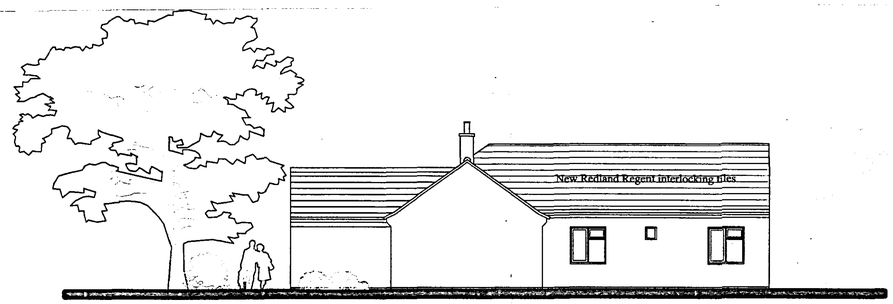

PROPOSED WEST ELEVATION

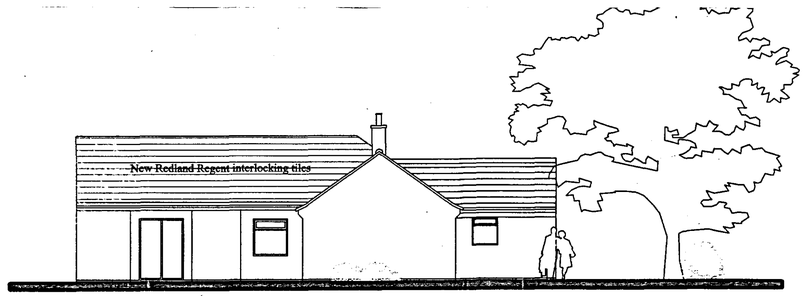

PROPOSED EAST ELEVATION

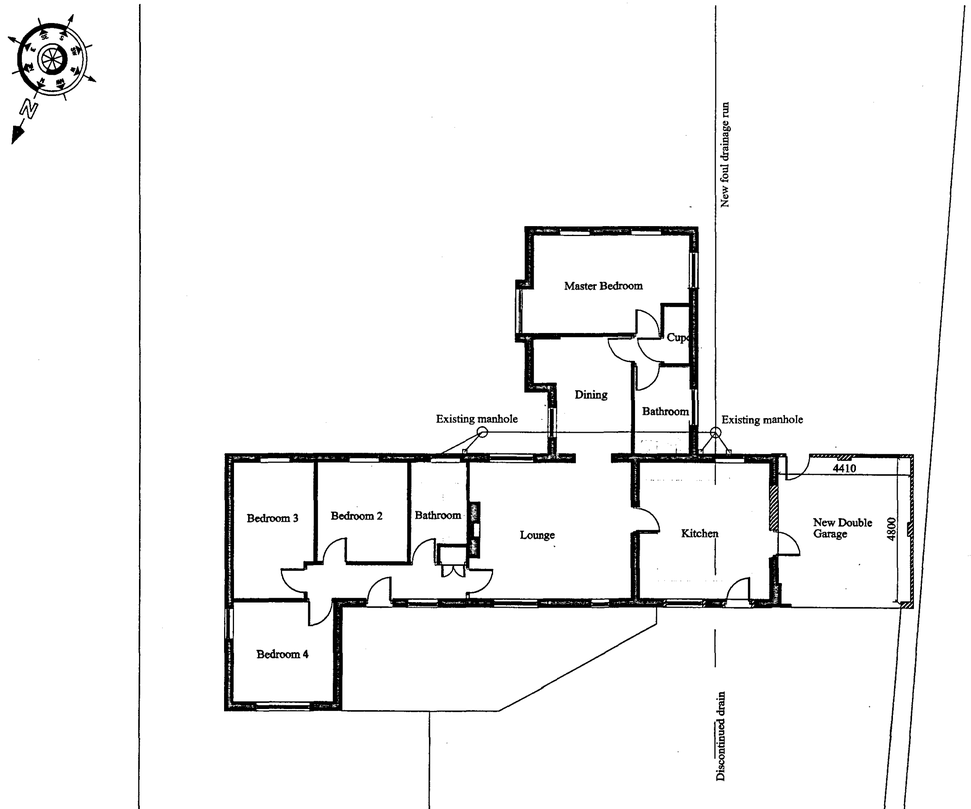

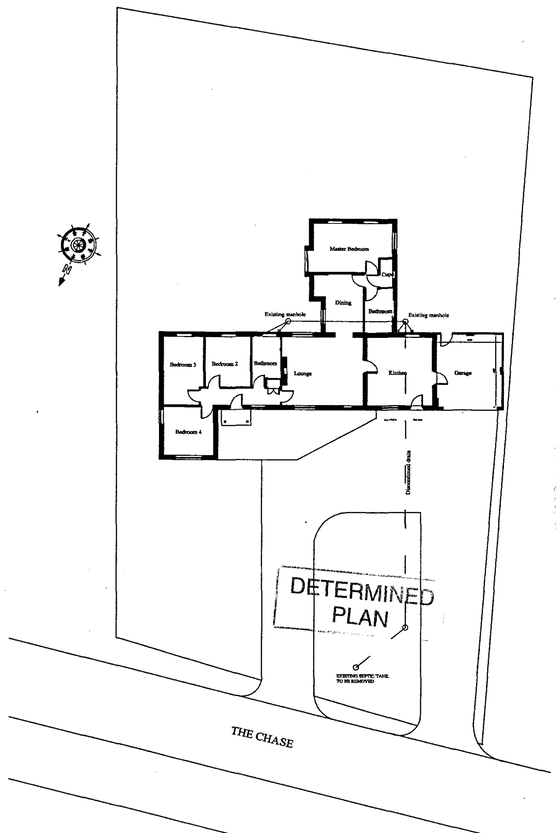

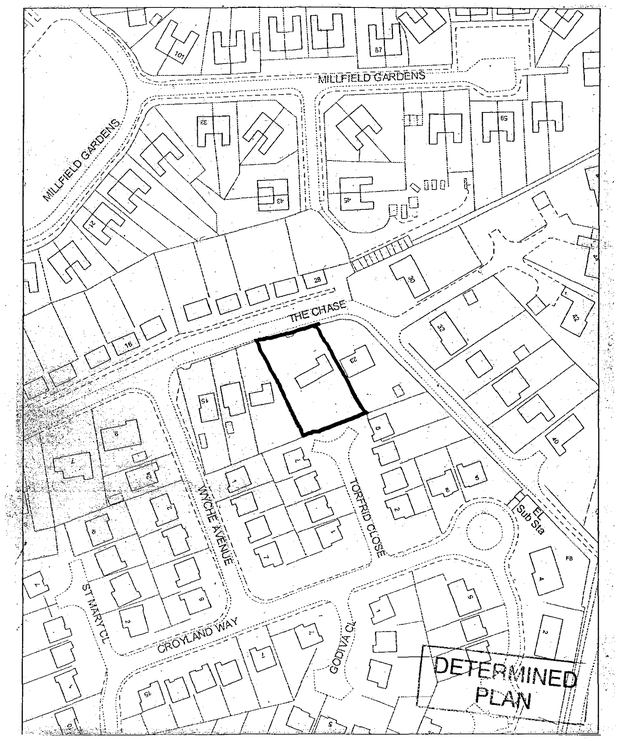

LOCATION PLAN
Scale:1:1250

SHDC
PLANNING & DEVELOPMENT
19 DEC 2006
Ref. 1741/06

JOHN D LYNCH
partnership
CHARTERED ARCHITECTS

Client:-
Mr & Mrs Harrison

Project:-
Division of bungalow into two Semi-Detached Dwellings.

Pland
Existing Dwelling Layout

Date :	*Drawn*
Dec 2006	**JDL**
Job No. **1661**	*Drawing No.* **AL 1**
Scale. **1:100, 1:200 1:1250**	*Revision No.*