



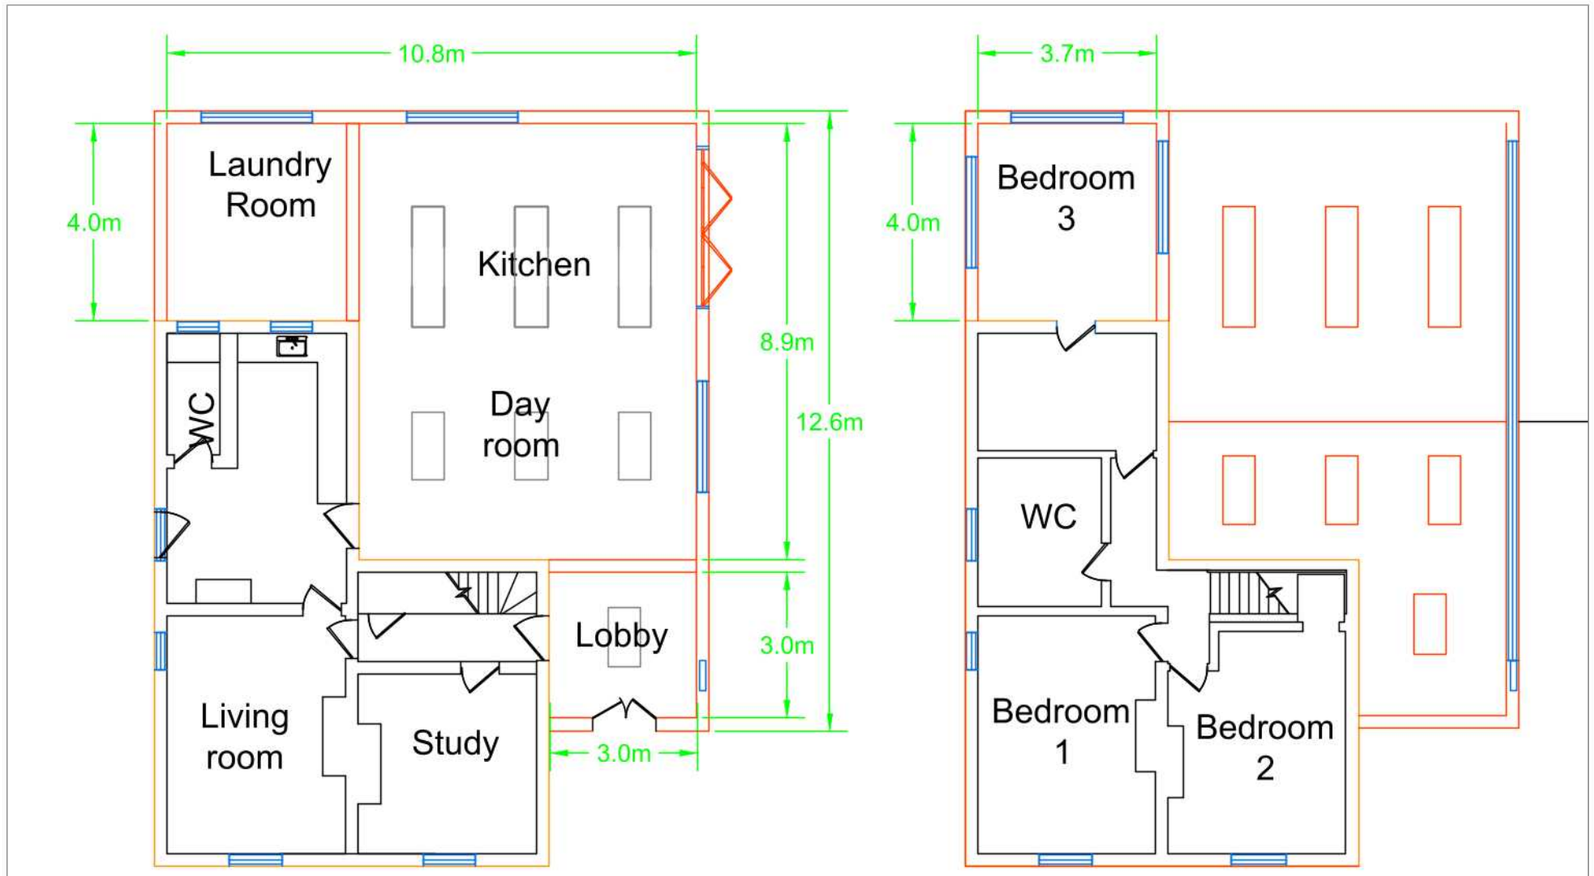

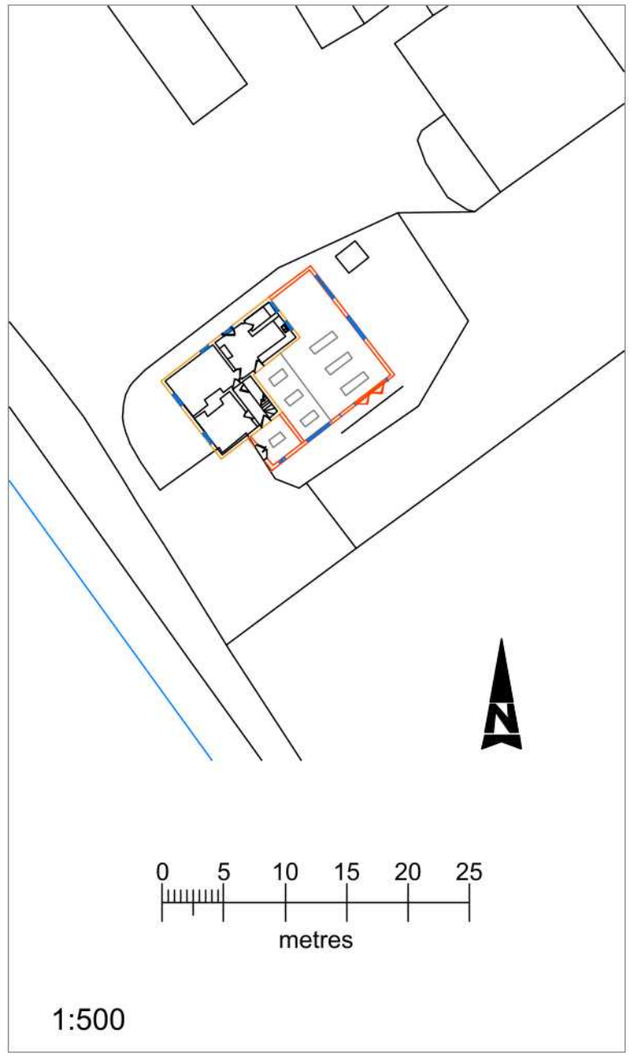

DO NOT SCALE

A3

Status	Drawing Number	Rev
S	25-S-CF01-P103	-

Stat	Rev	Purpose of issue	Date	Auth

Rev	Description	By	Date	Chk'd	Auth

Missing or invalid reference
File: ..\PastedGraphic-1-6.pdf
Sheet: 1

Client: T.TATHAM

Project: CHAPEL FARM
HOLDING 6 EXTENSION

Title: PROPOSED PLAN
AND ELEVATIONS

Sheet Size	Original Scale	Designed/Drawn	Checked	Authorised
A3	As Shown	JD	JD	
		Date 02/01/25	Date 02/01/25	Date

Status	Drawing Number	Rev
S	25-S-CF01-P103	-

File: C:\Users\Tamer\Downloads\Drawing1b3.dwg
Date: Mar 20, 2025 - 9:51pm Plotted by: Tamer