NOTES

Do NOT scale from this drawing or any other prepared by JDA in connection with this project


This drawing is copyright and may not be altered, traced, copied, photographed or used for any purpose other than for which it has been issued without written permission of the copyright holder.

The Contractor is to check all dimensions on site and report any discrepencies PRIOR TO commencing work.

All details shown on this drawing are based upon typical site conditions related to the area. No resposibility can be accepted for abnormal conditions unless theyhave been reported in detail so that design amendments may be considered.

All works and materials are to be in full accordance with current British Standards, Building Regulations, Agrement Certificates and Manufacturers printed instructions.

All Building Regulations inspections are to be carried out at the appropriate stages of work.

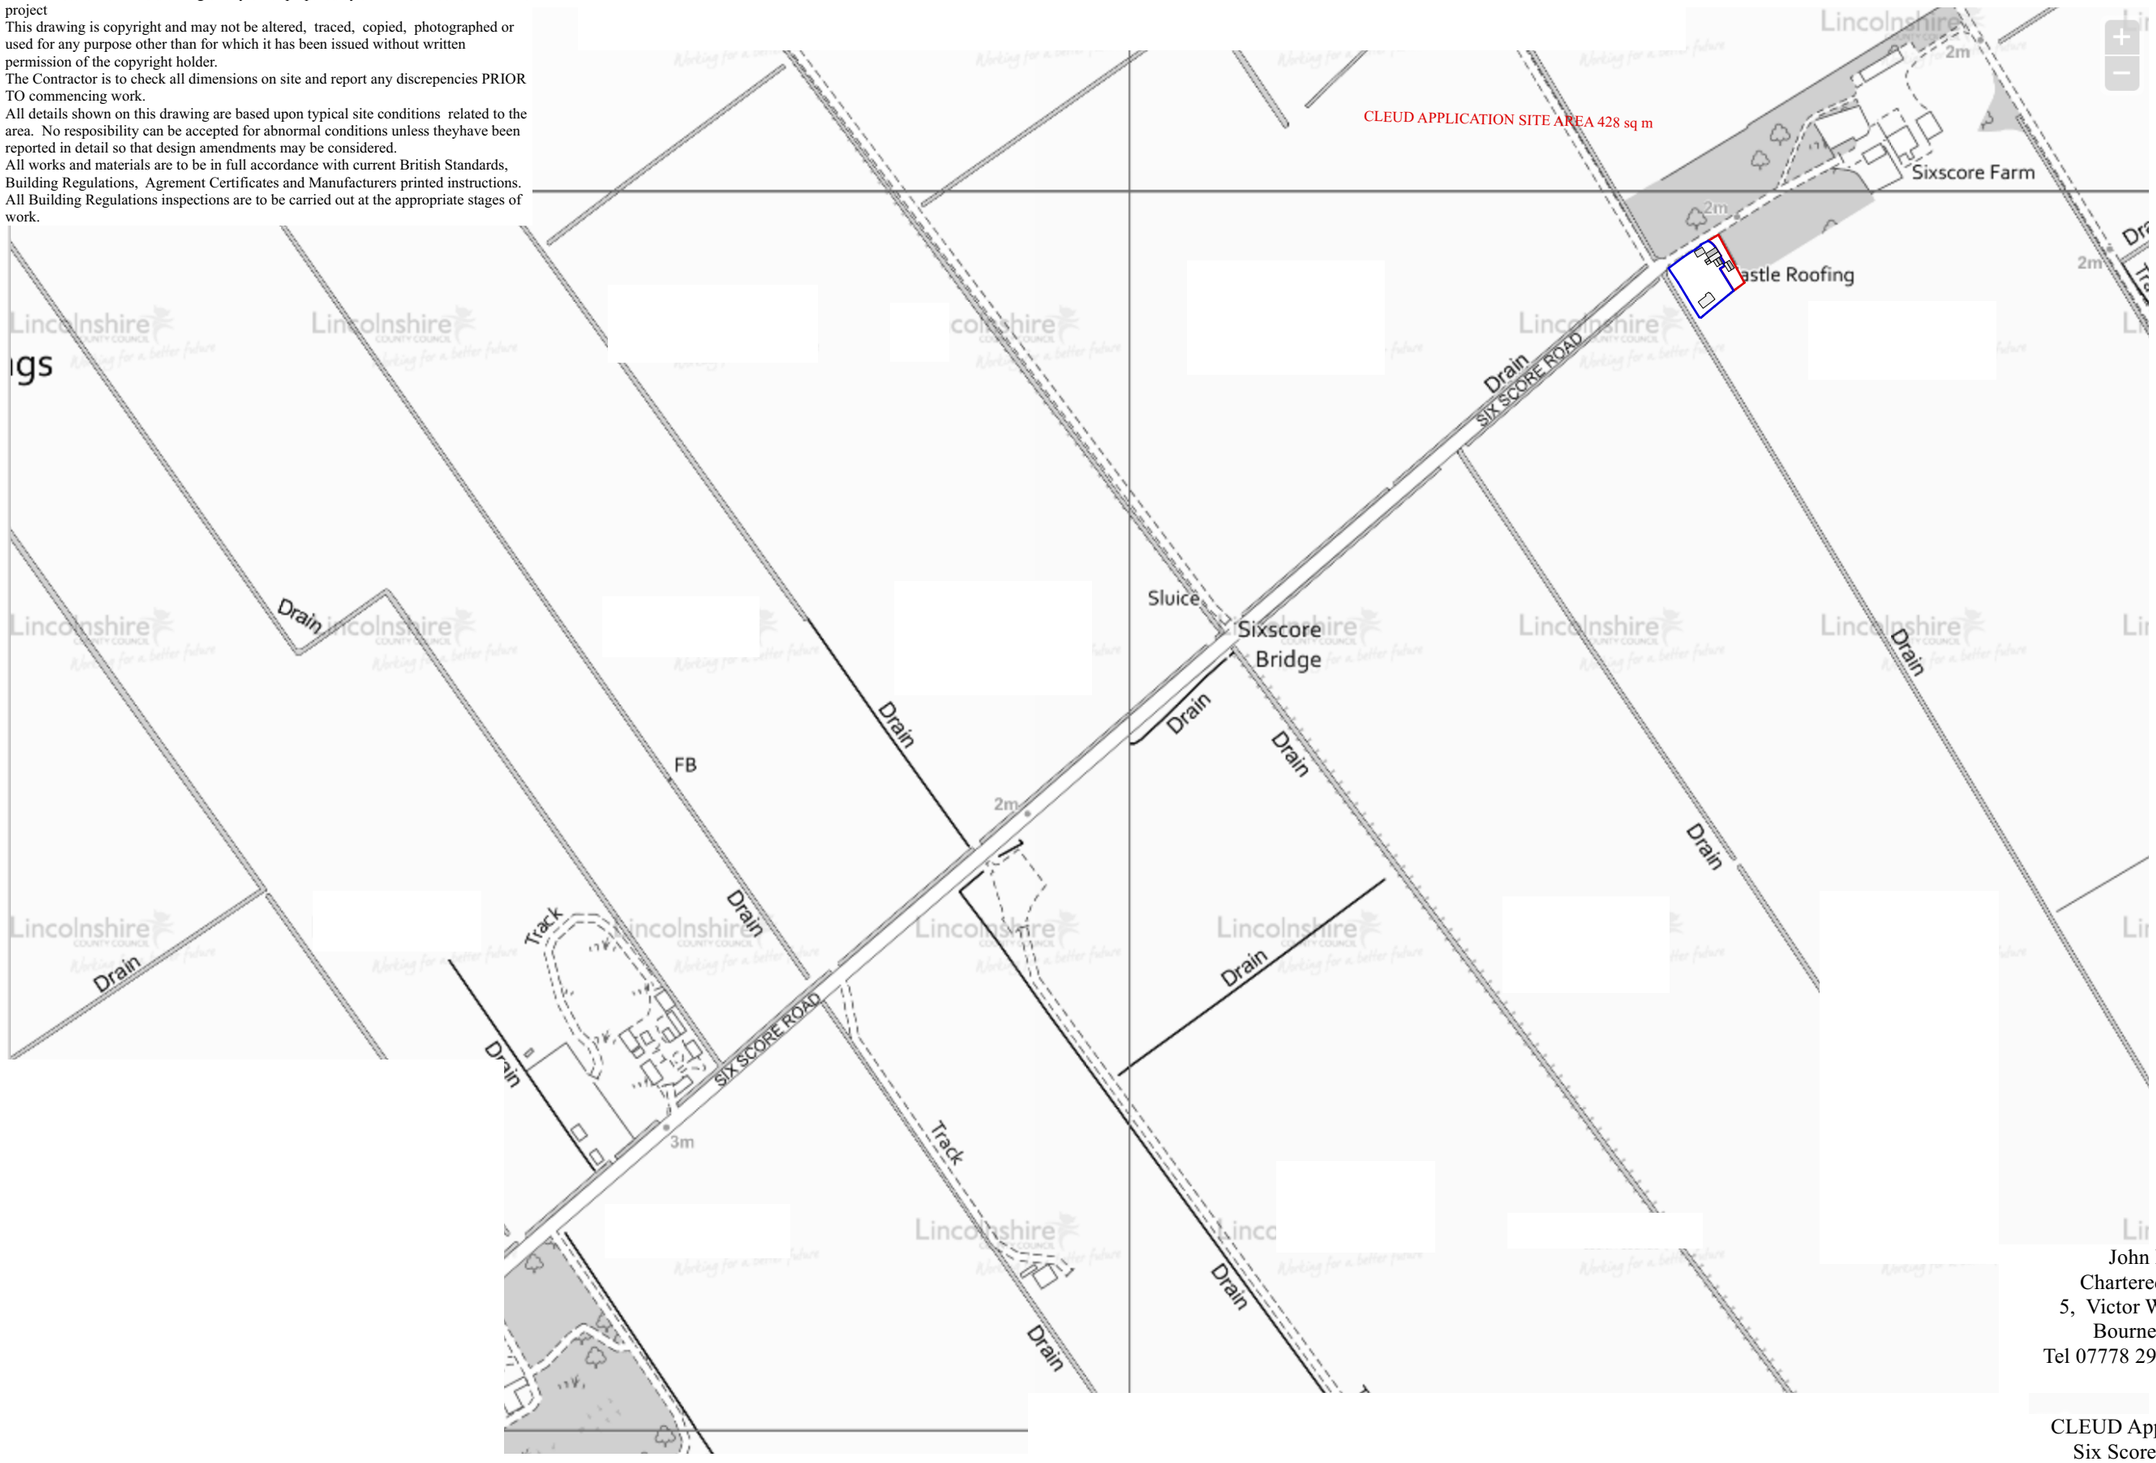

JOHN DICKIE
ASSOCIATES

N

John Dickie Associates
Chartered Building Engineers
5, Victor Way,Cherry Holt Road,
Bourne, Lincs PE10 9PT
Tel 07778 297733 jda@ndirect.co.uk

CLEUD Application for The Cottages,
Six Score Road, Langtoft, Lincs
PE6 9QF
Easting 515189. Northing 312927

Drawing Title : Location Plan
Date : November 2022
Scales 1 to **5000** at A3 Portrait

Drawing No JDA/2022/695/OS/002