
STUDIO 11 ARCHITECTURE

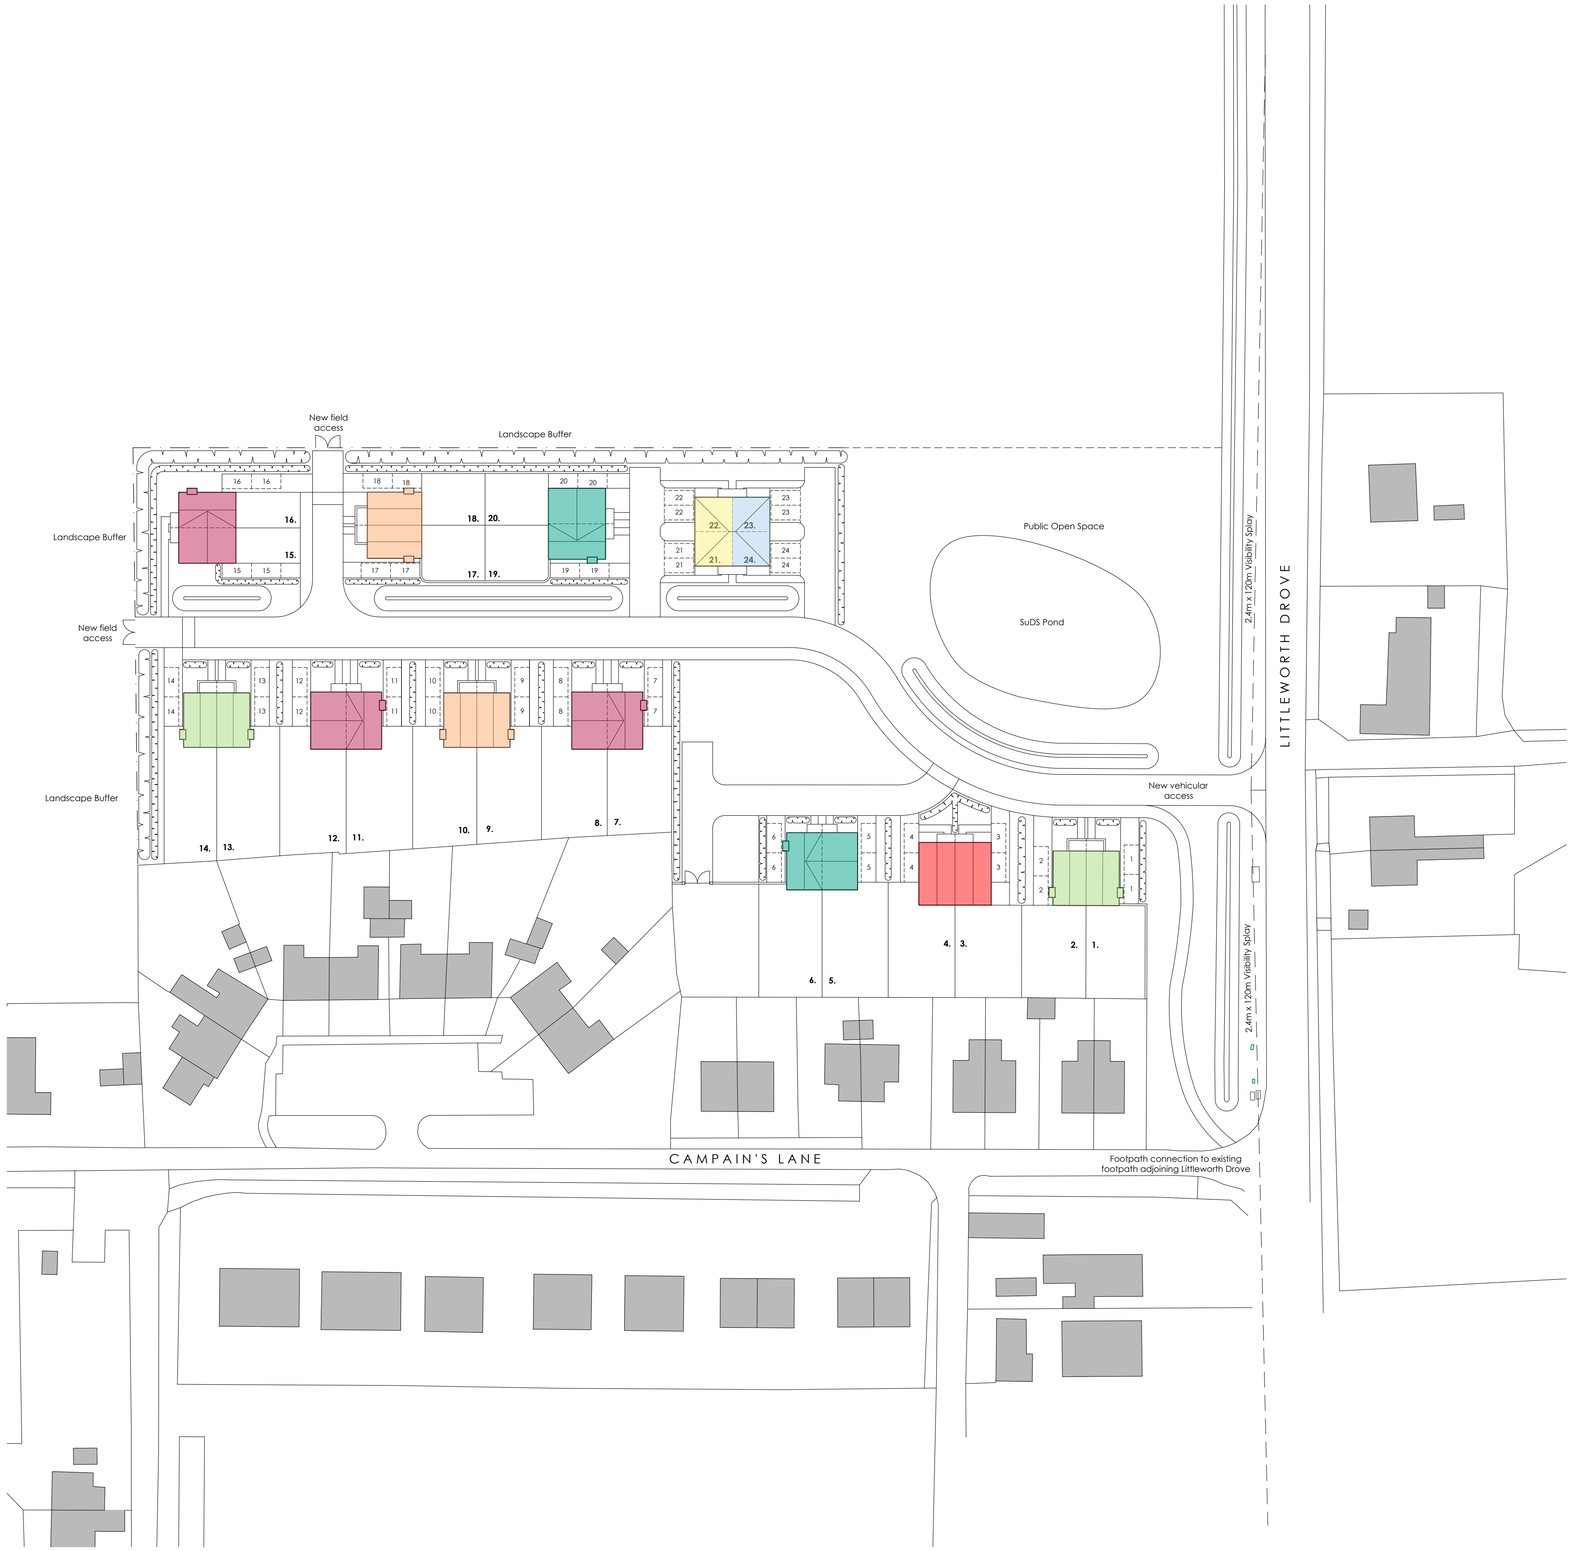

Site Layout 1:500

10m 0 10 20 30
1:500

KEY

- Affordable Rented 1B, 2P 58.5m²
- Affordable Rented 2B, 3P 87.2m²
- Affordable Rented 3B, 5P 93.2m²
- Affordable Rented 4B, 6P 107m²
- Shared Ownership 1B, 2P 58.5m²
- Shared Ownership 2B, 3P 87.2m²
- Shared Ownership 3B, 5P 93.2m²

All discrepancies are to be brought to the attention of the below office.

The copyright to this drawing is owned by Studio 11 Architecture.

REVISION DATE DRAWN DESCRIPTION

ISSUE STATUS

PLANNING

STUDIO11 architecture

KING'S LYNN INNOVATION CENTRE,
INNOVATION DRIVE, KING'S LYNN,
PE30 5BY

T: 01553 970033
E: design@studio11architecture.co.uk
W: www.studio11architecture.co.uk

CLIENT	W D Branton
PROJECT	Proposed new rural exception site of affordable housing on land off Littleworth Drove, Deeping St Nicholas
DRAWING	Affordable Housing Tenure Plan

DRAWN	PROJECT DESIGNER	PROJECT DIRECTOR
OS	KB	KB
DATE	**SCALE**	**PAPER SIZE**
14.11.2024	1:500	A1

DRAWING NUMBER

615.AHTP.01

ARCHITECTURE