
STUDIO 11 ARCHITECTURE


KEY

Existing Ground Levels


Proposed Ground Levels

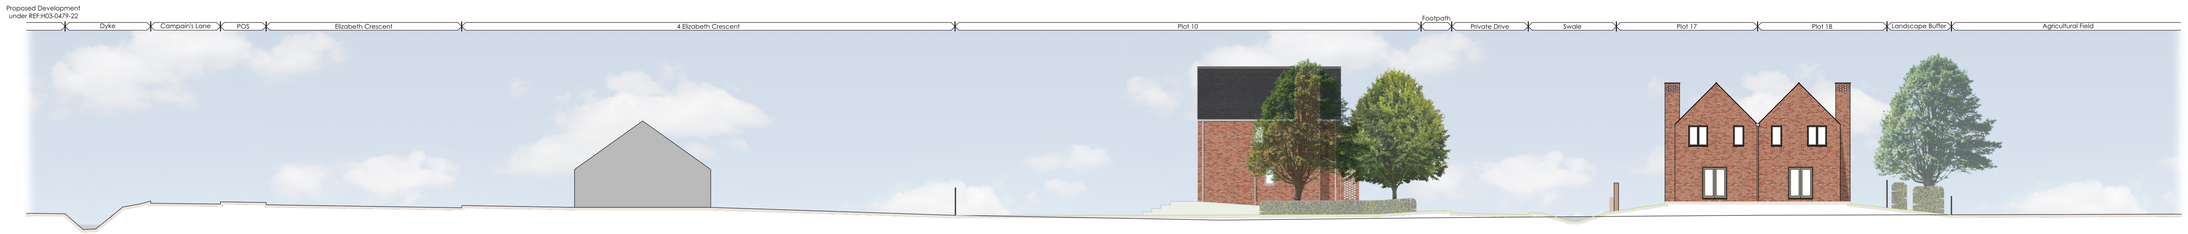

Section A-A

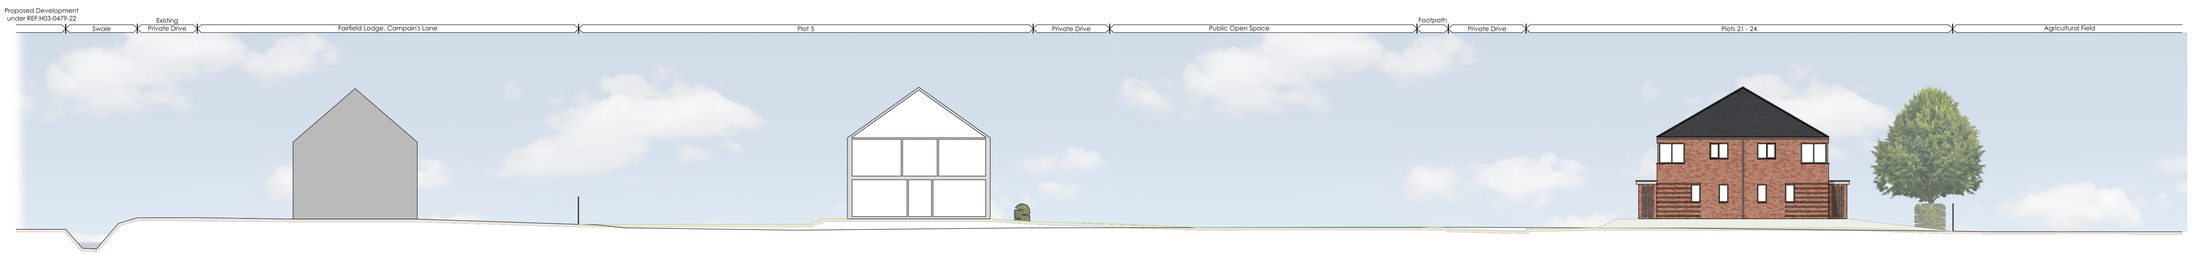


Section B-B

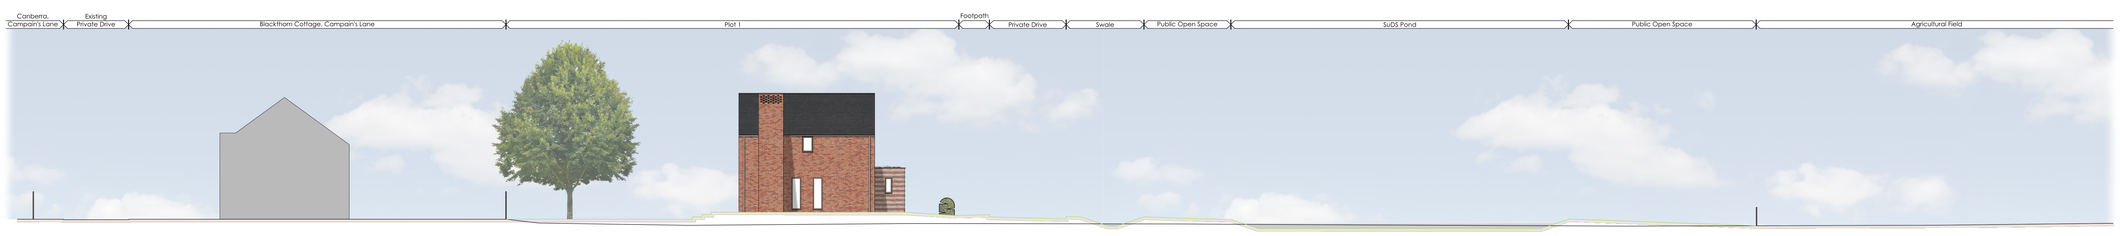

Section C-C

4m 0 4 8 12
1:200

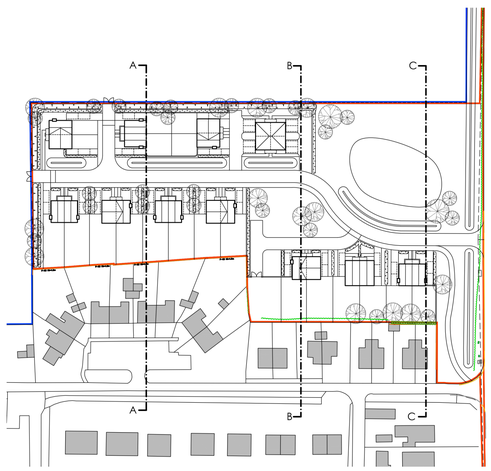

Key Plan

25m 0 25 50 75
1:1250

All discrepancies are to be brought to the attention of the below office.

The copyright to this drawing is owned by Studio 11 Architecture.

REVISION	DATE	DRAWN	DESCRIPTION
A	04.12.2024	OS	Site levels amended, patio levels included.

ISSUE STATUS

PLANNING

STUDIO11 architecture

KING'S LYNN INNOVATION CENTRE,
INNOVATION DRIVE, KING'S LYNN,
PE30 5BY

T: 01553 970033
E: design@studio11architecture.co.uk
W: www.studio11architecture.co.uk

CLIENT W D Branton

PROJECT Proposed new rural exception site of affordable housing on land off Littleworth Drove, Deeping St Nicholas

DRAWING Site Sections

DRAWN	PROJECT DESIGNER	PROJECT DIRECTOR
OS	KB	KB

DATE	SCALE	PAPER SIZE
15.08.2024	1:200 & 1:1250	A1

DRAWING NUMBER 615.SS.01

ARCHITECTURE