
STUDIO 11 ARCHITECTURE

All discrepancies are to be brought to the attention of the below office.

The copyright to this drawing is owned by Studio 11 Architecture.

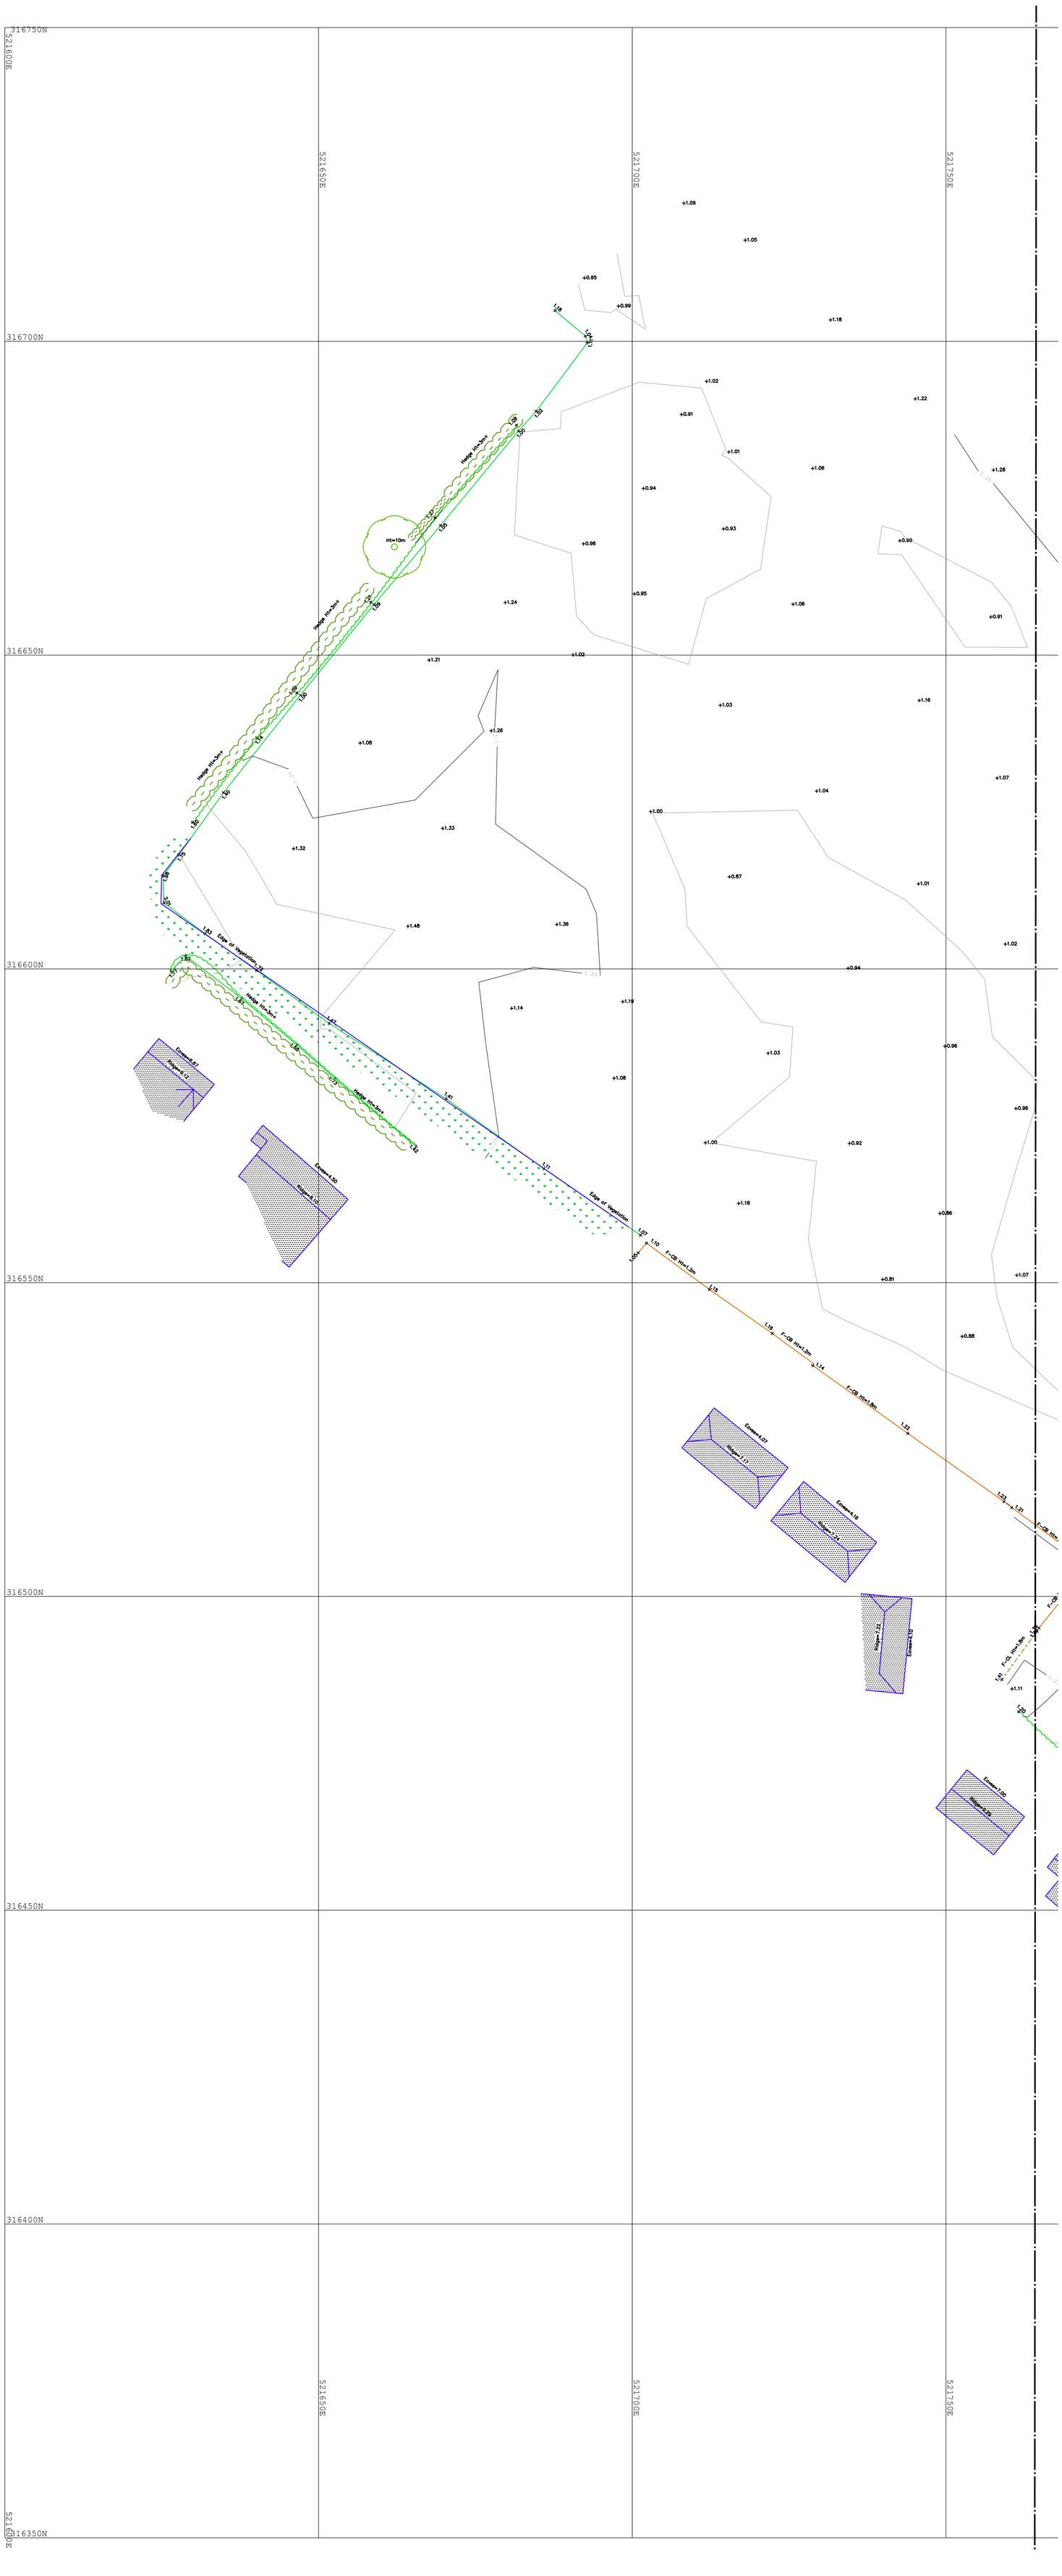

See Drawing 615.TS.02

10m 0 10 20 30
1:500

REVISION	DATE	DRAWN	DESCRIPTION

ISSUE STATUS

EXISTING

STUDIO11 architecture

KING'S LYNN INNOVATION CENTRE,
INNOVATION DRIVE, KING'S LYNN,
PE30 5BY

T: 01553 970033
E: design@studio11architecture.co.uk
W: www.studio11architecture.co.uk

CLIENT	W D Branton
PROJECT	Proposed new rural exception site of affordable housing on land off Littleworth Drove, Deeping St Nicholas
DRAWING	Topographical Survey 1 of 2

DRAWN	PROJECT DESIGNER	PROJECT DIRECTOR
OS	KB	KB
DATE	**SCALE**	**PAPER SIZE**
17.06.2024	1:500	A1

DRAWING NUMBER

615.TS.01

ARCHITECTURE